mph SPEED	feet TAPER	SIGN SPACING	TAPER	TANGENT
25	125'	100'	25	50
30	180'	250'	30	60
35	245'		35	70
40	320'		40	80
45	540	350'	45	90
50	600'		50	100

BUFFER(1/2taper) SHOULDER(1/3taper)

R30 24X24" Barricade mounted, placed on both sides of the street 20' apart 72HR prior to start of work.

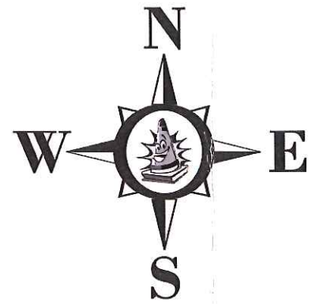

For TCP questions call
ROBERT @ 209-200-3351

SEE SPEC SHEET 2 FOR ADDITIONAL TRAFFIC CONTROL STIPULATIONS

Pedestrian and Bicycle Access to remain open at all times.

Minimum 12ft clearance for traffic

Work shall not exceed 12 hours

SIGNS BEING USED

48X48" C30A-CA

48X48" C24-CA

48X48" W20-1

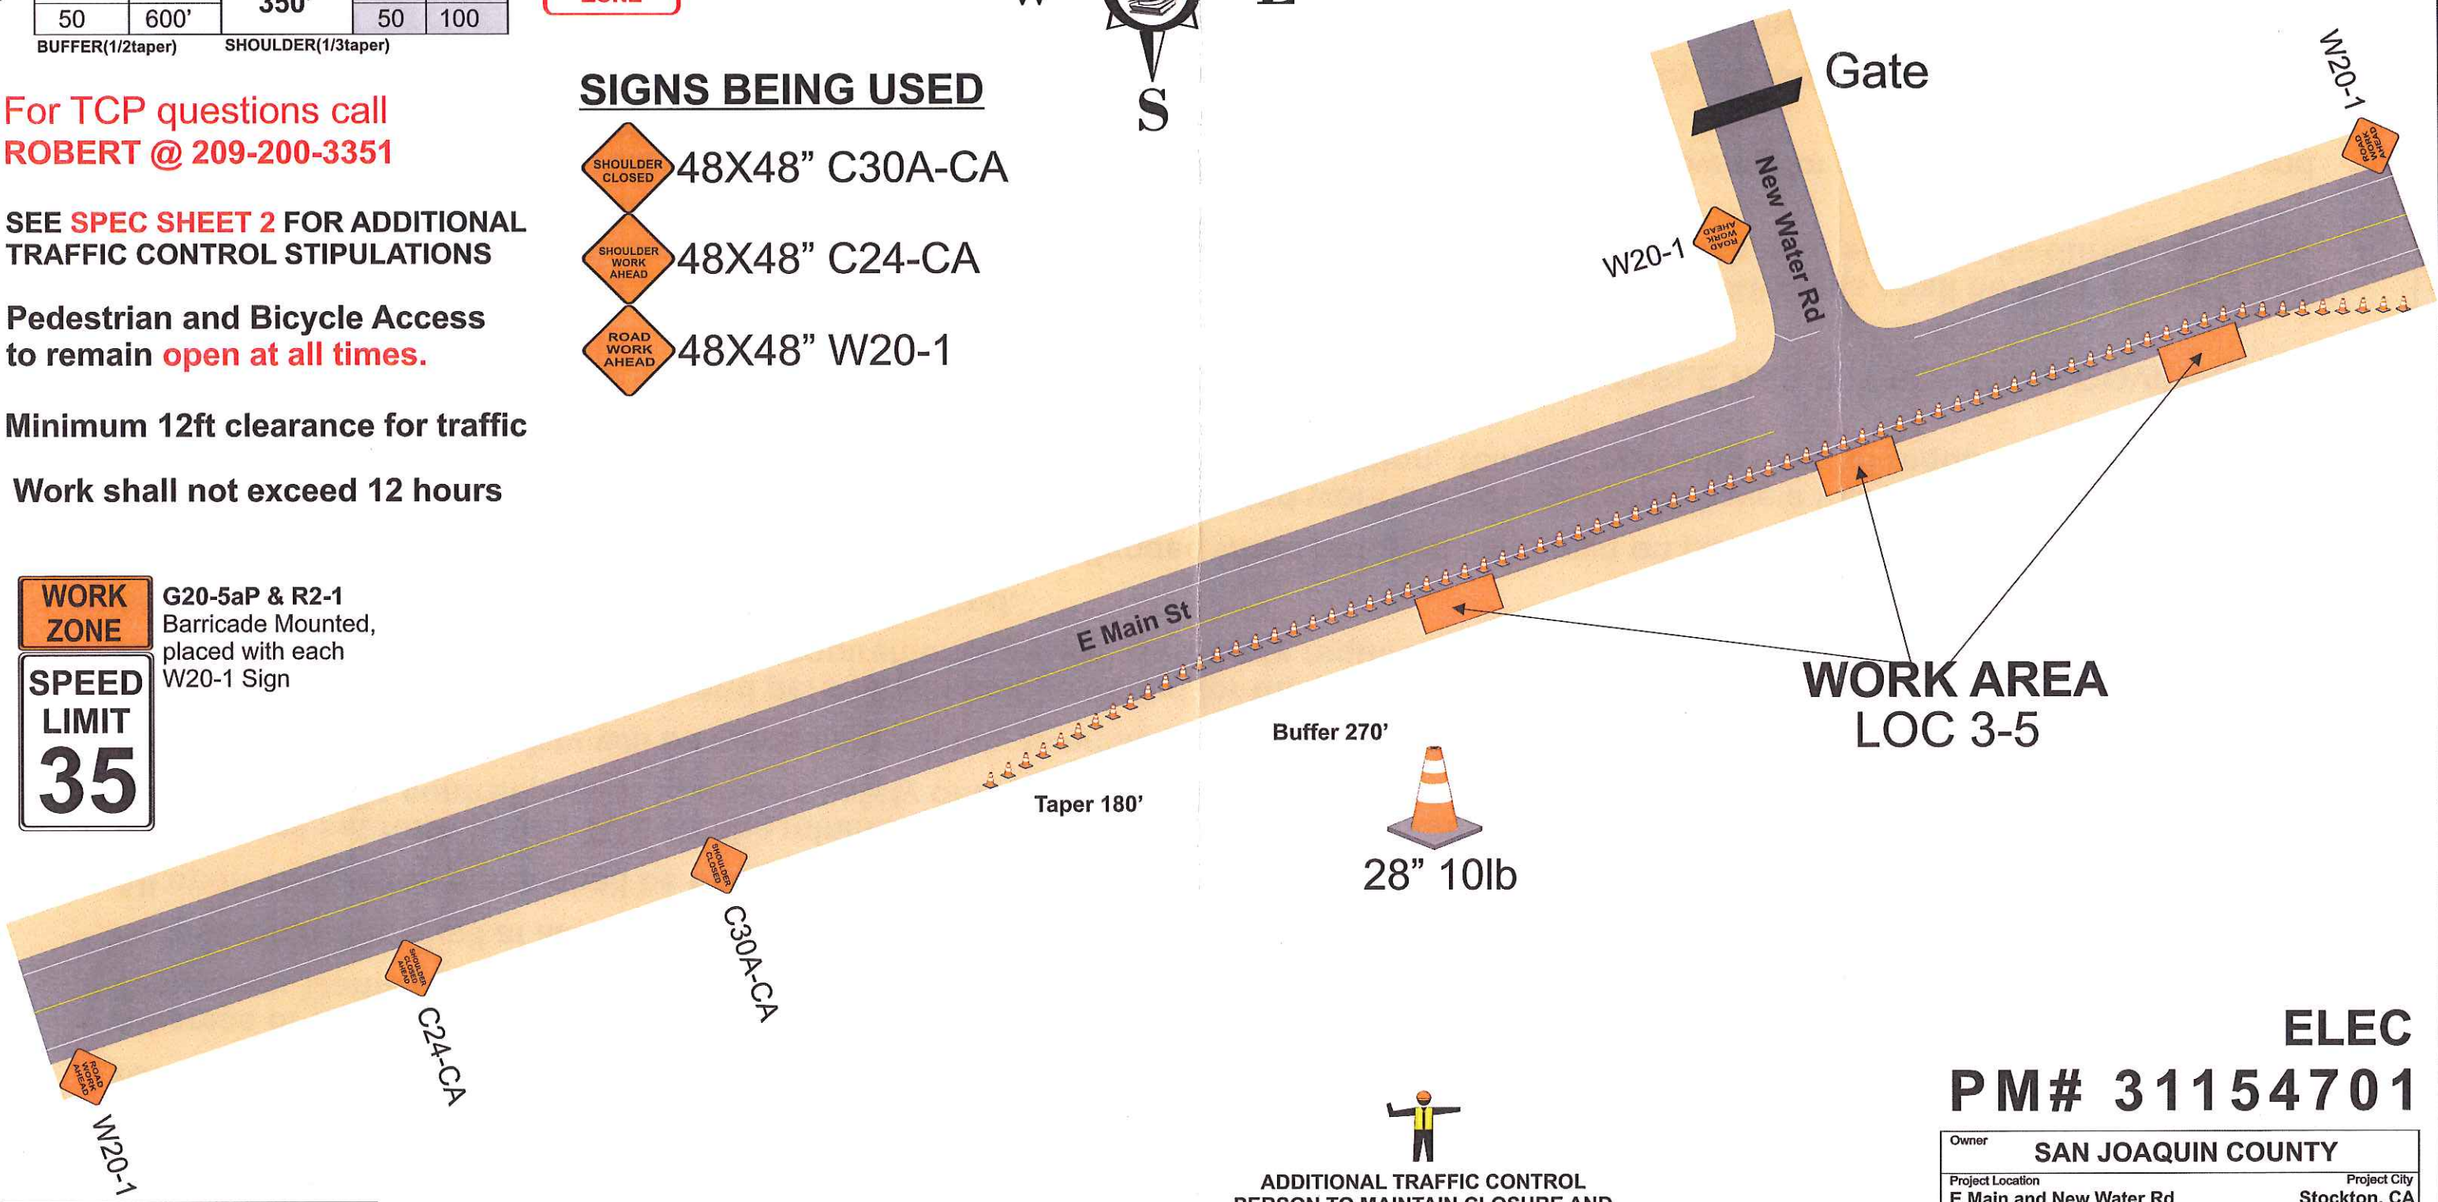

G20-5aP & R2-1 Barricade Mounted, placed with each W20-1 Sign

ADDITIONAL TRAFFIC CONTROL PERSON TO MAINTAIN CLOSURE AND ASSIST BICYCLE, PEDESTRIAN AND DRIVE WAY TRAFFIC SHOULD NEED ARISE

ELEC

PM# 31154701

Owner: SAN JOAQUIN COUNTY		
Project Location: E Main and New Water Rd		Project City: Stockton, CA
Prime Contractor: PG&E		Traffic Control Contractor: City Rise Services, Inc.
Phone: 209-333-0807	Sheet Number: PS-1	Date: 7/2/2015
Prepared By: CITY RISE SERVICES, INC		

NOT TO SCALE

HOURS OF WORK SHALL BE DETERMINED BY SAN JOAQUIN COUNTY