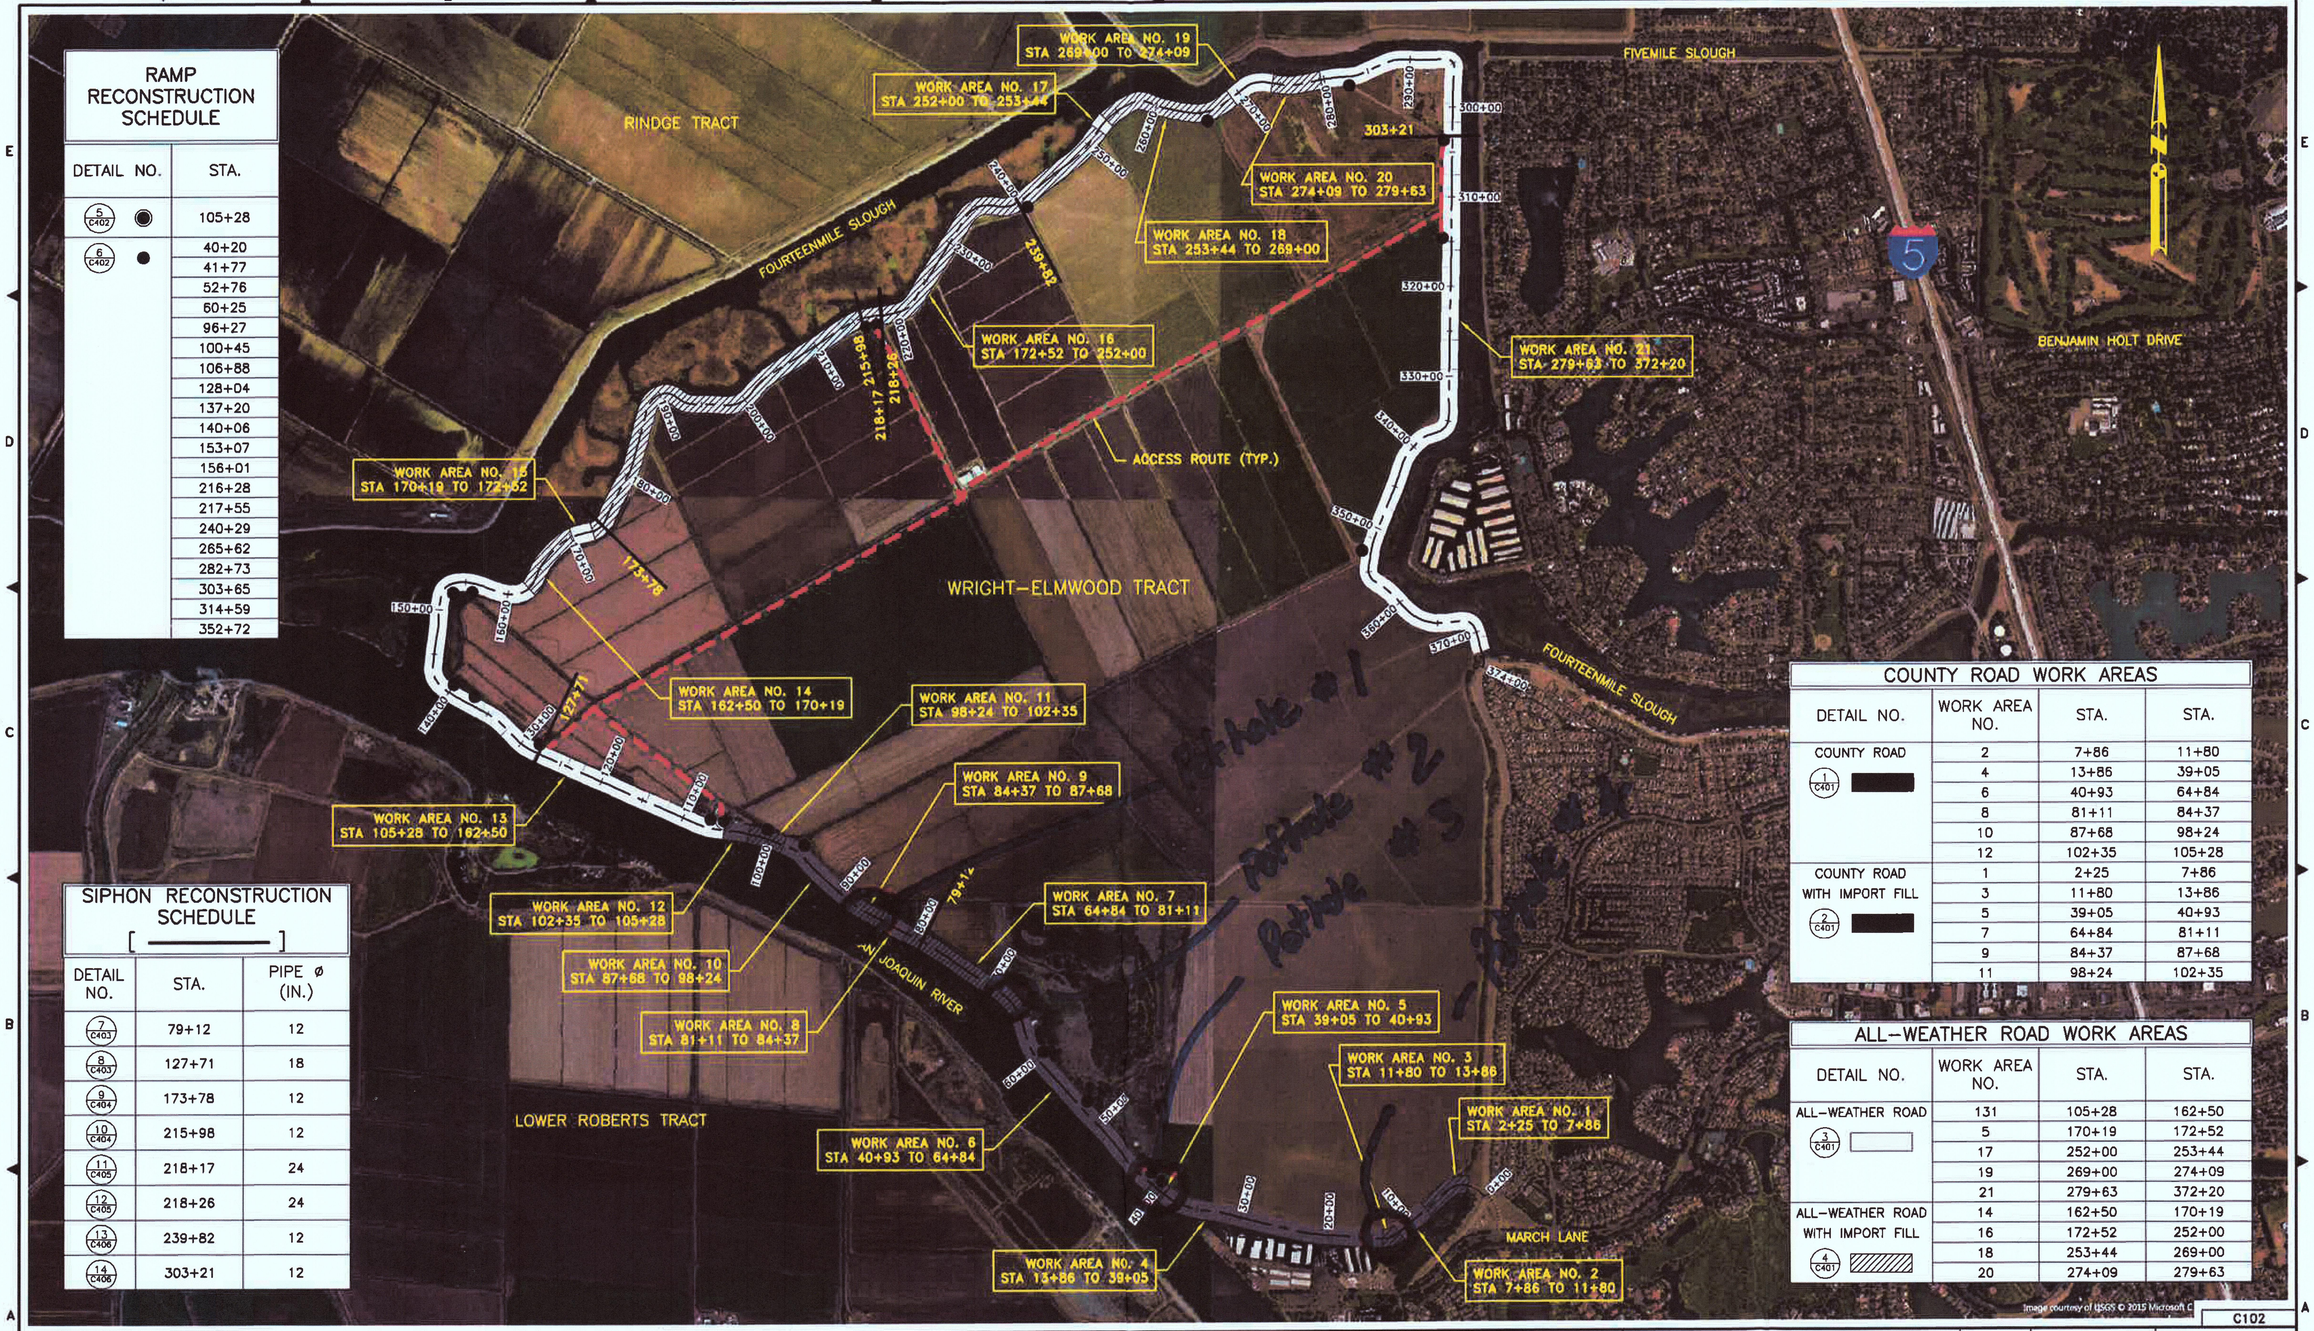

RAMP RECONSTRUCTION SCHEDULE

DETAIL NO.	STA.
5 / C402	105+28
6 / C402	40+20
	41+77
	52+76
	60+25
	96+27
	100+45
	106+88
	128+04
	137+20
	140+06
	153+07
	156+01
	216+28
	217+55
	240+29
	265+62
	282+73
	303+65
	314+59
	352+72

SIPHON RECONSTRUCTION SCHEDULE [———]

DETAIL NO.	STA.	PIPE ø (IN.)
7 / C403	79+12	12
8 / C403	127+71	18
9 / C404	173+78	12
10 / C404	215+98	12
11 / C405	218+17	24
12 / C405	218+26	24
13 / C406	239+82	12
14 / C406	303+21	12

COUNTY ROAD WORK AREAS

DETAIL NO.	WORK AREA NO.	STA.	STA.
COUNTY ROAD (1 / C401)	2	7+86	11+80
	4	13+86	39+05
	6	40+93	64+84
	8	81+11	84+37
	10	87+68	98+24
	12	102+35	105+28
COUNTY ROAD WITH IMPORT FILL (2 / C401)	1	2+25	7+86
	3	11+80	13+86
	5	39+05	40+93
	7	64+84	81+11
	9	84+37	87+68
	11	98+24	102+35

ALL–WEATHER ROAD WORK AREAS

DETAIL NO.	WORK AREA NO.	STA.	STA.
ALL–WEATHER ROAD (3 / C401)	131	105+28	162+50
	5	170+19	172+52
	17	252+00	253+44
	19	269+00	274+09
	21	279+63	372+20
ALL–WEATHER ROAD WITH IMPORT FILL (4 / C401)	14	162+50	170+19
	16	172+52	252+00
	18	253+44	269+00
	20	274+09	279+63

Image courtesy of USGS © 2015 Microsoft C

C102

CALL BEFORE YOU DIG 800-227-2600 UNDERGROUND SERVICE ALERT

Submittal	
#	Date

PROJECT ENGINEER

NOT FOR CONSTRUCTION

KSN INC. KJELDSEN SINNOCK NEUDECK
Civil Engineers and Land Surveyors
711 N Pershing Avenue
Stockton, CA 95203
209–946–0268
1355 Halyard Drive, Suite 100
West Sacramento, CA 95691
916–403–5900
www.ksninc.com

RECLAMATION DISTRICT NO. 2119
HMP ALL–WEATHER ROAD
SAN JOAQUIN COUNTY, CALIFORNIA

BASE MAP

Revisions				
No.	Description	Date	By	Aprvd. By

Design	EEA
Drawn	EEA
Check	CHN
Scale	1" = 800'
Original Drawing Scale	0 ½" 1"
Date	JUNE 2015
Sheet Number	5 Of 114
Project File No.	0945–0390

FILE SPEC: P:\0945_Wright–Elmwood_Tract\0390_WE–12–10_HMP_All_Weather_Road\05_Civil\CAD\Sheets\Sht_05_Base Map.dwg
PLOT DATE: Jun 24, 2015 – 10:30am