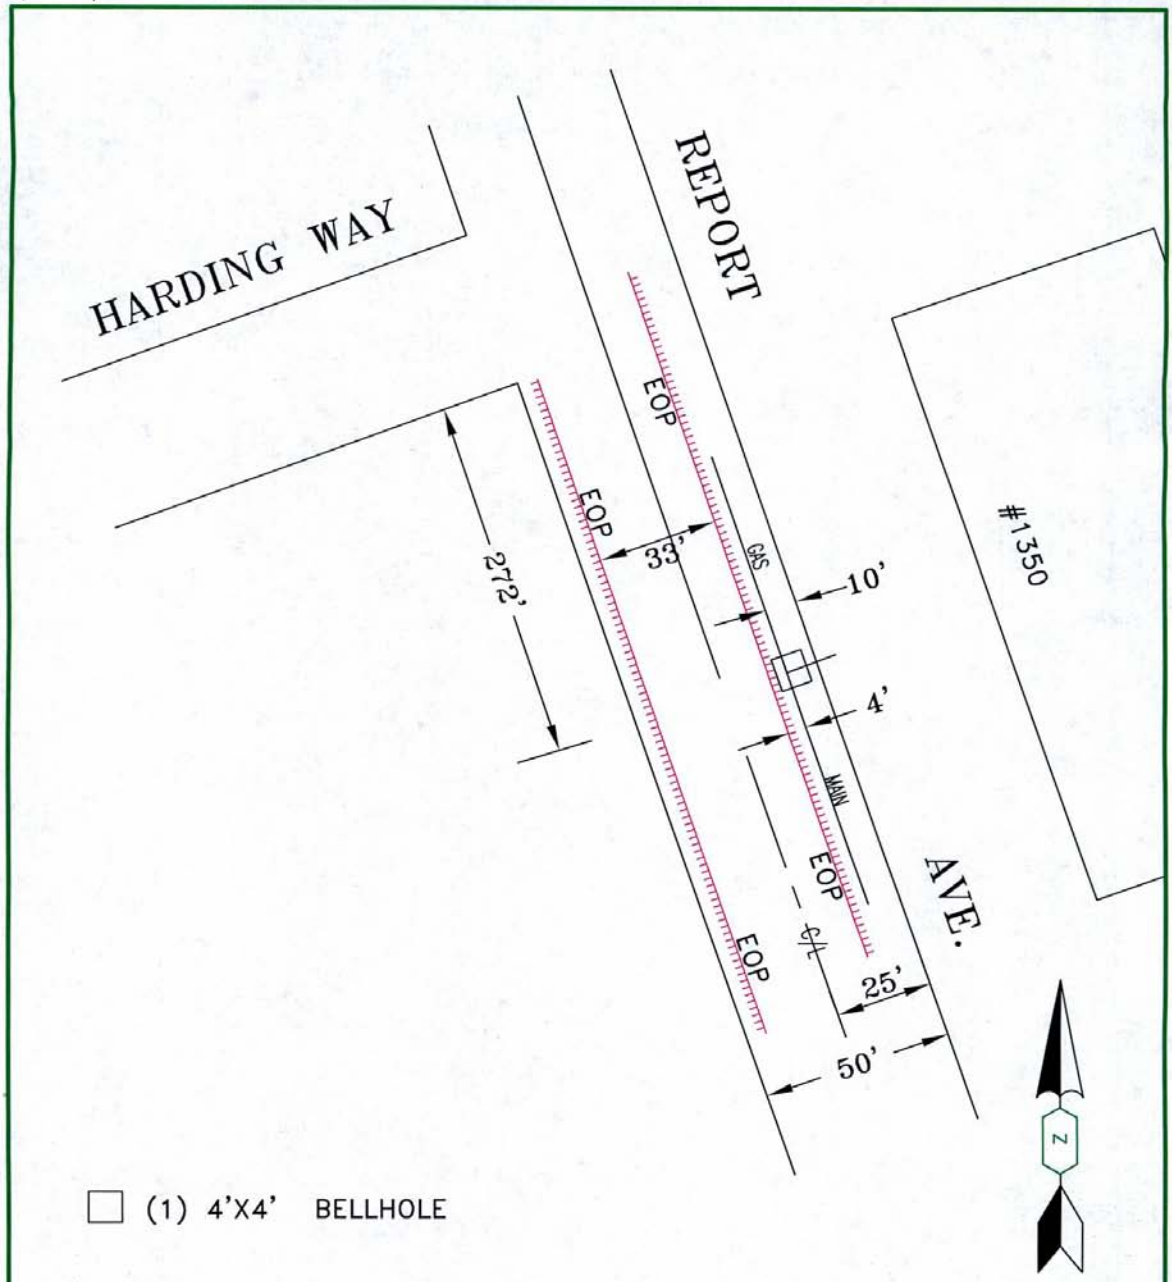

EST: RDGO	DEACTIVATE IDLE GAS SERVICE	CO:	
ADE: CDL8	1350 REPORT AVE.	SD:	
SUPV: SGF4	CITY OF STOCKTON – SAN JOAQUIN COUNTY	NOTIF: 110402816	
REP: ANY3	PACIFIC GAS AND ELECTRIC COMPANY	OTHER:	
PLNR: DCR5		SHT: 1 OF 1 SHEETS	
SCALE: 1"=100' DATE: 7/16/15		PM: 31156103	REV.

1. May be used on a minor road having low speed volume. For higher speed traffic conditions, a lane closure should be considered.
2. The lane must be at least 10' wide
3. Where the opposite shoulder is suitable for carrying traffic and of adequate width, traffic lanes may be shifted by use of closely spaced channelizing devices, provided 10-foot-wide lanes are maintained.
4. Additional advance warning signs may be appropriate.
5. For short-duration work 60 minutes or less, the taper and channelizing devices (cones, etc,) are optional if the protection vehicle with an activated flashing yellow light is used.
6. WORKER SYMBOL sign shall be used.

UTILITY TYPICAL APPLICATIONS

UTA-3 Shoulder Work with Minor Encroachment

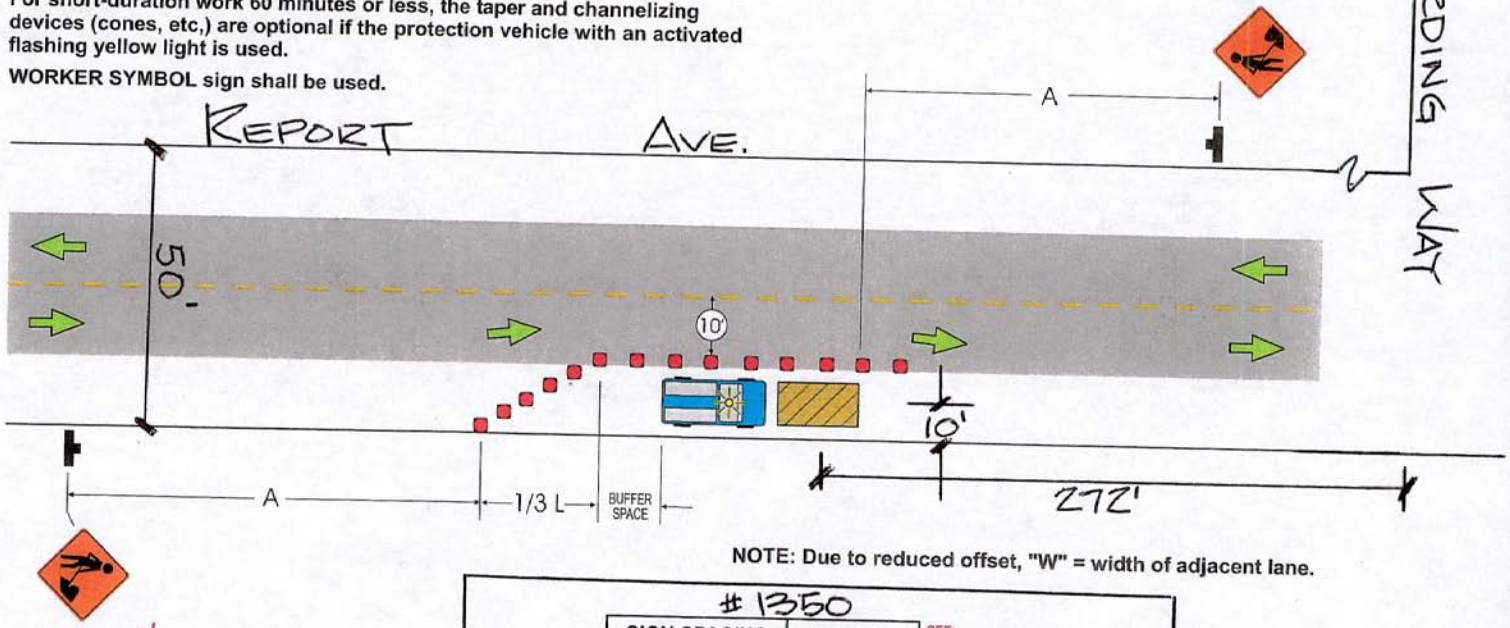

NOTE: Due to reduced offset, "W" = width of adjacent lane.

1350

SIGN SPACING	DISTANCE
ROAD TYPE	A
Urban - 25 MPH or less	200'
Urban - 30 MPH or more	350'
Rural	500'
Expressway/Freeway	1000'

SEE:
- TABLE 1 for Buffer Length (page 26)
- TABLE 4 for "L" & Channelizer (cones, etc.) Quantity (page 28)

NOTE: LOCAL REGULATIONS MAY VARY.

PGEFM1A

© Copyright 2002 InCom, Inc. All rights reserved.

PM # 31156103
NOT. # 110402816