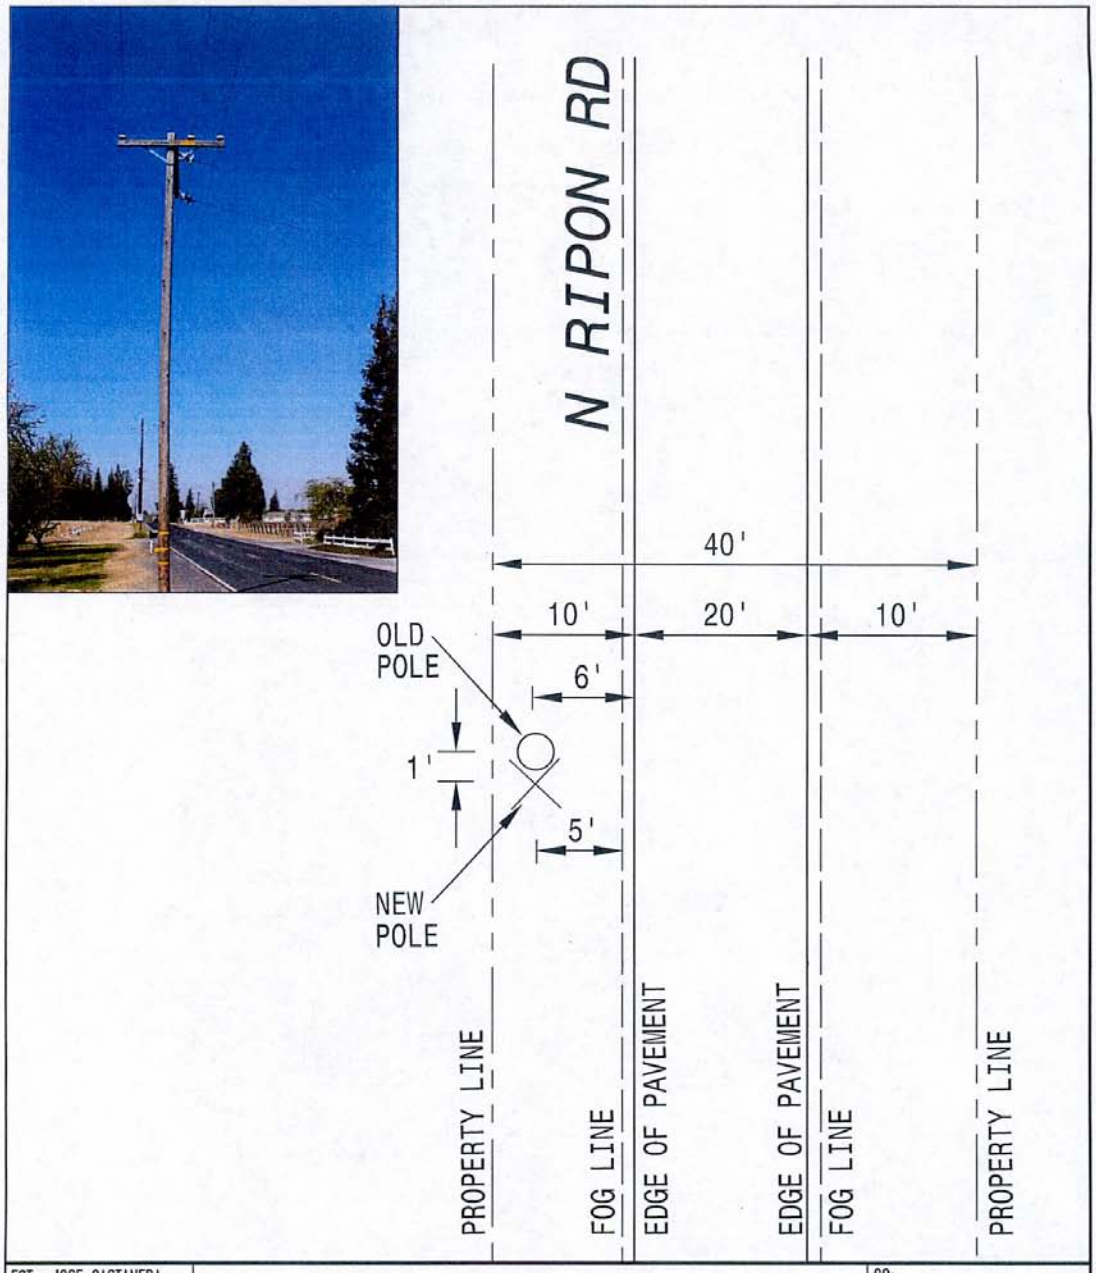


| | |
|---|---|
| EST: JOSE CASTANEDA | |
| ADE: DAN CHAVIS | |
| SUPV: CHARLES MADISON | |
| REP: KIMBERLY VAN FLEET | |
| PLNR: | |
| SCALE: NTS | DATE: 8/24/2015 |

# PERMIT SKETCH

REPLACE DETERIORATED POLE

19818 N RIPON RD 1S, RIPON CA 95366

PACIFIC GAS AND ELECTRIC COMPANY

| | |
|---|---|
| CO: | |
| SD: | |
| NOTIF: 109590364 | |
| OTHER: | |
| SHT: 1 OF 1 | SHEETS |
| PM: 31119010 | REV. |

## SIGNS BEING USED

48X48" C30A-CA

48X48" C24-CA

48X48" W20-1

ADDITIONAL TRAFFIC CONTROL PERSON TO MAINTAIN CLOSURE AND ASSIST BICYCLE, PEDESTRIAN AND DRIVE WAY TRAFFIC SHOULD NEED ARISE

For TCP questions call
**ROBERT @ 209-200-3351**

SEE **SPEC SHEET 2** FOR ADDITIONAL TRAFFIC CONTROL STIPULATIONS

**Pedestrian and Bicycle Access to remain open at all times.**

**Minimum 12ft clearance for traffic**

**Work shall not exceed 12 hours**

## NOT TO SCALE

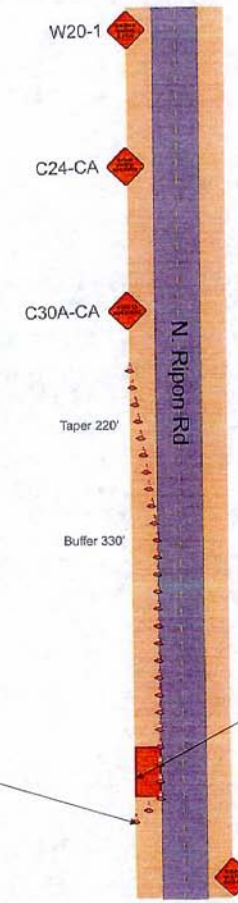

0.2 MI TO SMINK RD

WORK AREA

| mph | feet | | | |
|---|---|---|---|---|
| SPEED | TAPER | SIGN SPACING | TAPER | TANGENT |
| 25 | 125' | 500' | 25 | 50 |
| 30 | 180' | | 30 | 60 |
| 35 | 245' | | 35 | 70 |
| 40 | 320' | | 40 | 80 |
| 45 | 540' | | 45 | 90 |
| 55 | 660' | | 55 | 110 |

BUFFER(1/2taper) SHOULDER(1/3taper)

WORK ZONE
SPEED LIMIT 45

**G20-5aP & R2-1** Barricade Mounted, placed with each W20-1 Sign

TOW-AWAY ZONE

**R30 24X24"** Barricade mounted, placed on both sides of the street 20' apart 72HR prior to start of work.

**ELEC**

**PM# 31119010**

| | |
|---|---|
| Owner | SAN JOAQUIN COUNTY |
| Project Location | 19818 N Ripon Rd |
| Project City | Ripon, CA |
| Prime Contractor | PG&E |
| Traffic Control Contractor | City Rise Services, Inc. |
| Phone | 209-333-0807 |
| Sheet Number | PS-1 |
| Date | 8/24/2015 |
| Prepared by | CITY RISE SERVICES, INC |

**HOURS OF WORK SHALL BE DETERMINED BY SAN JOAQUIN COUNTY**