For TCP questions call
ROBERT @ 209-200-3351

SEE SPEC SHEET 2 FOR ADDITIONAL TRAFFIC CONTROL STIPULATIONS

Pedestrian and Bicycle Access to remain open at all times.

Minimum 12ft clearance for traffic

Work shall not exceed 12 hours

SIGNS BEING USED

- SHOULDER CLOSED — 48X48" C30A-CA
- SHOULDER WORK AHEAD — 48X48" C24-CA
- ROAD WORK AHEAD — 48X48" W20-1

N W E S

mph	feet			
SPEED	TAPER	SIGN SPACING	TAPER	TANGENT
25	125'	500'	25	50
30	180'		30	60
35	245'		35	70
40	320'		40	80
45	540		45	90
55	660'		55	110

BUFFER(1/2taper) SHOULDER(1/3taper)

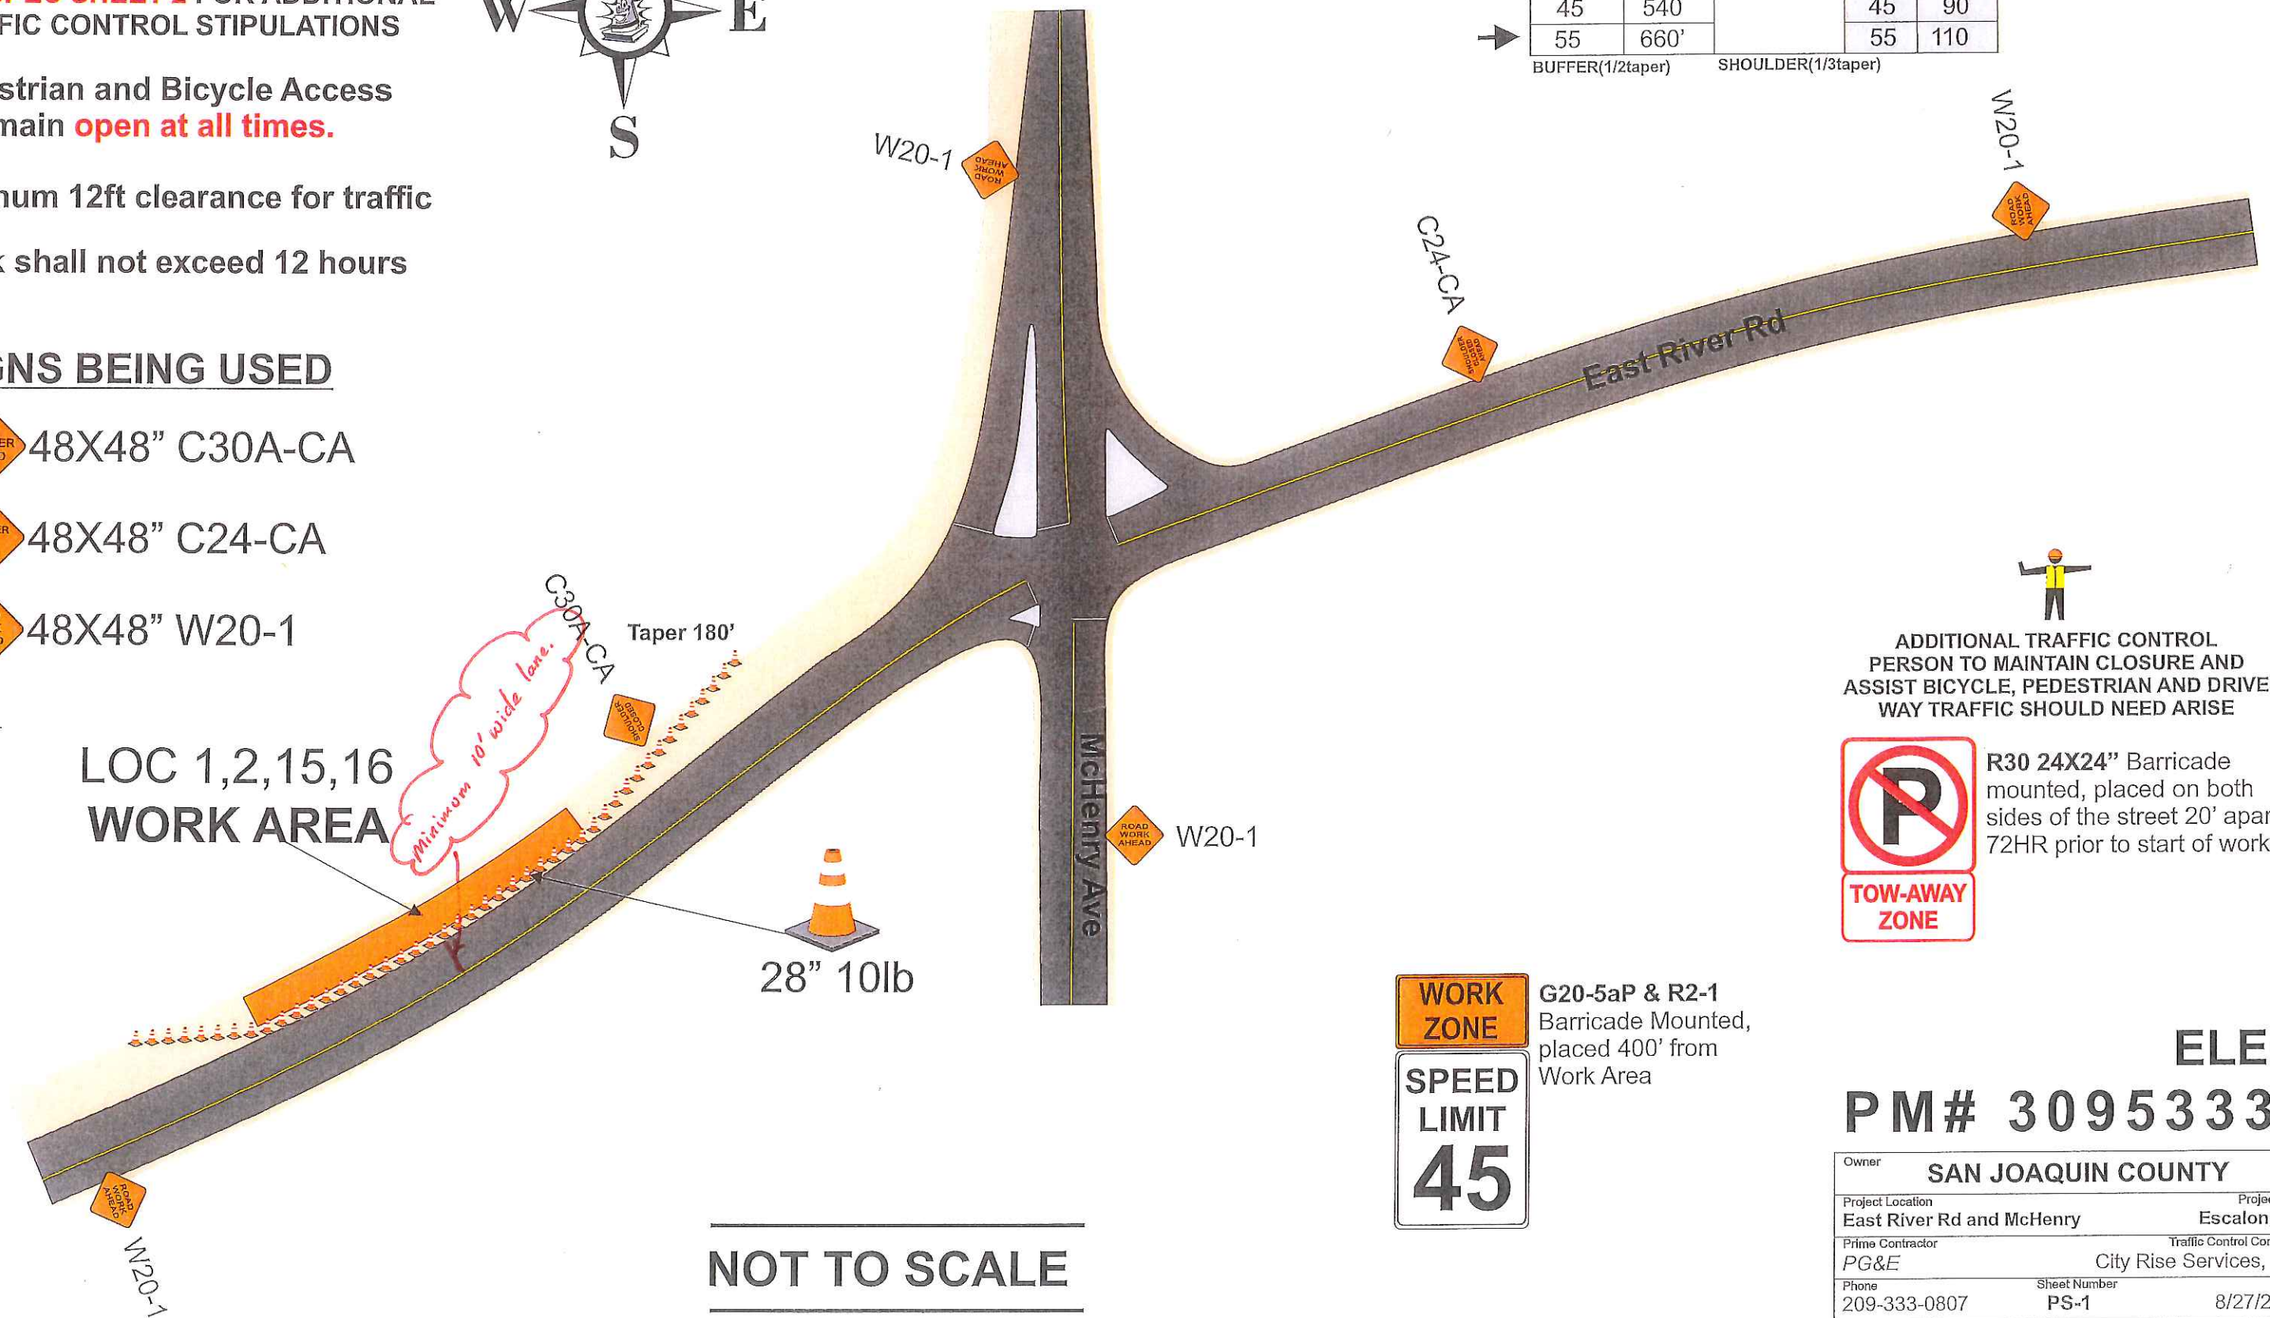

ADDITIONAL TRAFFIC CONTROL PERSON TO MAINTAIN CLOSURE AND ASSIST BICYCLE, PEDESTRIAN AND DRIVE WAY TRAFFIC SHOULD NEED ARISE

R30 24X24" Barricade mounted, placed on both sides of the street 20' apart 72HR prior to start of work.

TOW-AWAY ZONE

WORK ZONE / SPEED LIMIT 45 — **G20-5aP & R2-1** Barricade Mounted, placed 400' from Work Area

NOT TO SCALE

HOURS OF WORK SHALL BE DETERMINED BY SAN JOAQUIN COUNTY

ELEC

PM# 30953335

Owner	SAN JOAQUIN COUNTY	
Project Location	East River Rd and McHenry	Project City: Escalon, CA
Prime Contractor	PG&E	Traffic Control Contractor: City Rise Services, Inc.
Phone	209-333-0807	Sheet Number: PS-1 / Date: 8/27/2015
Prepared By	CITY RISE SERVICES, INC	

ALL FLAGGERS WILL COMMUNICATE THROUGH HAND SIGNALS AND WALKIE TALKIES WITH ONE ANOTHER

For TCP questions call
ROBERT @ 209-200-3351

SEE SPEC SHEET 2 FOR ADDITIONAL TRAFFIC CONTROL STIPULATIONS

Pedestrian and Bicycle Access to remain open at all times.

Minimum 12ft clearance for traffic

Work shall not exceed 12 hours

SIGNS BEING USED

- 48X48" W3-4
- 48X48" C9A (CA)
- 48X48" W20-4
- 48X48" W20-1

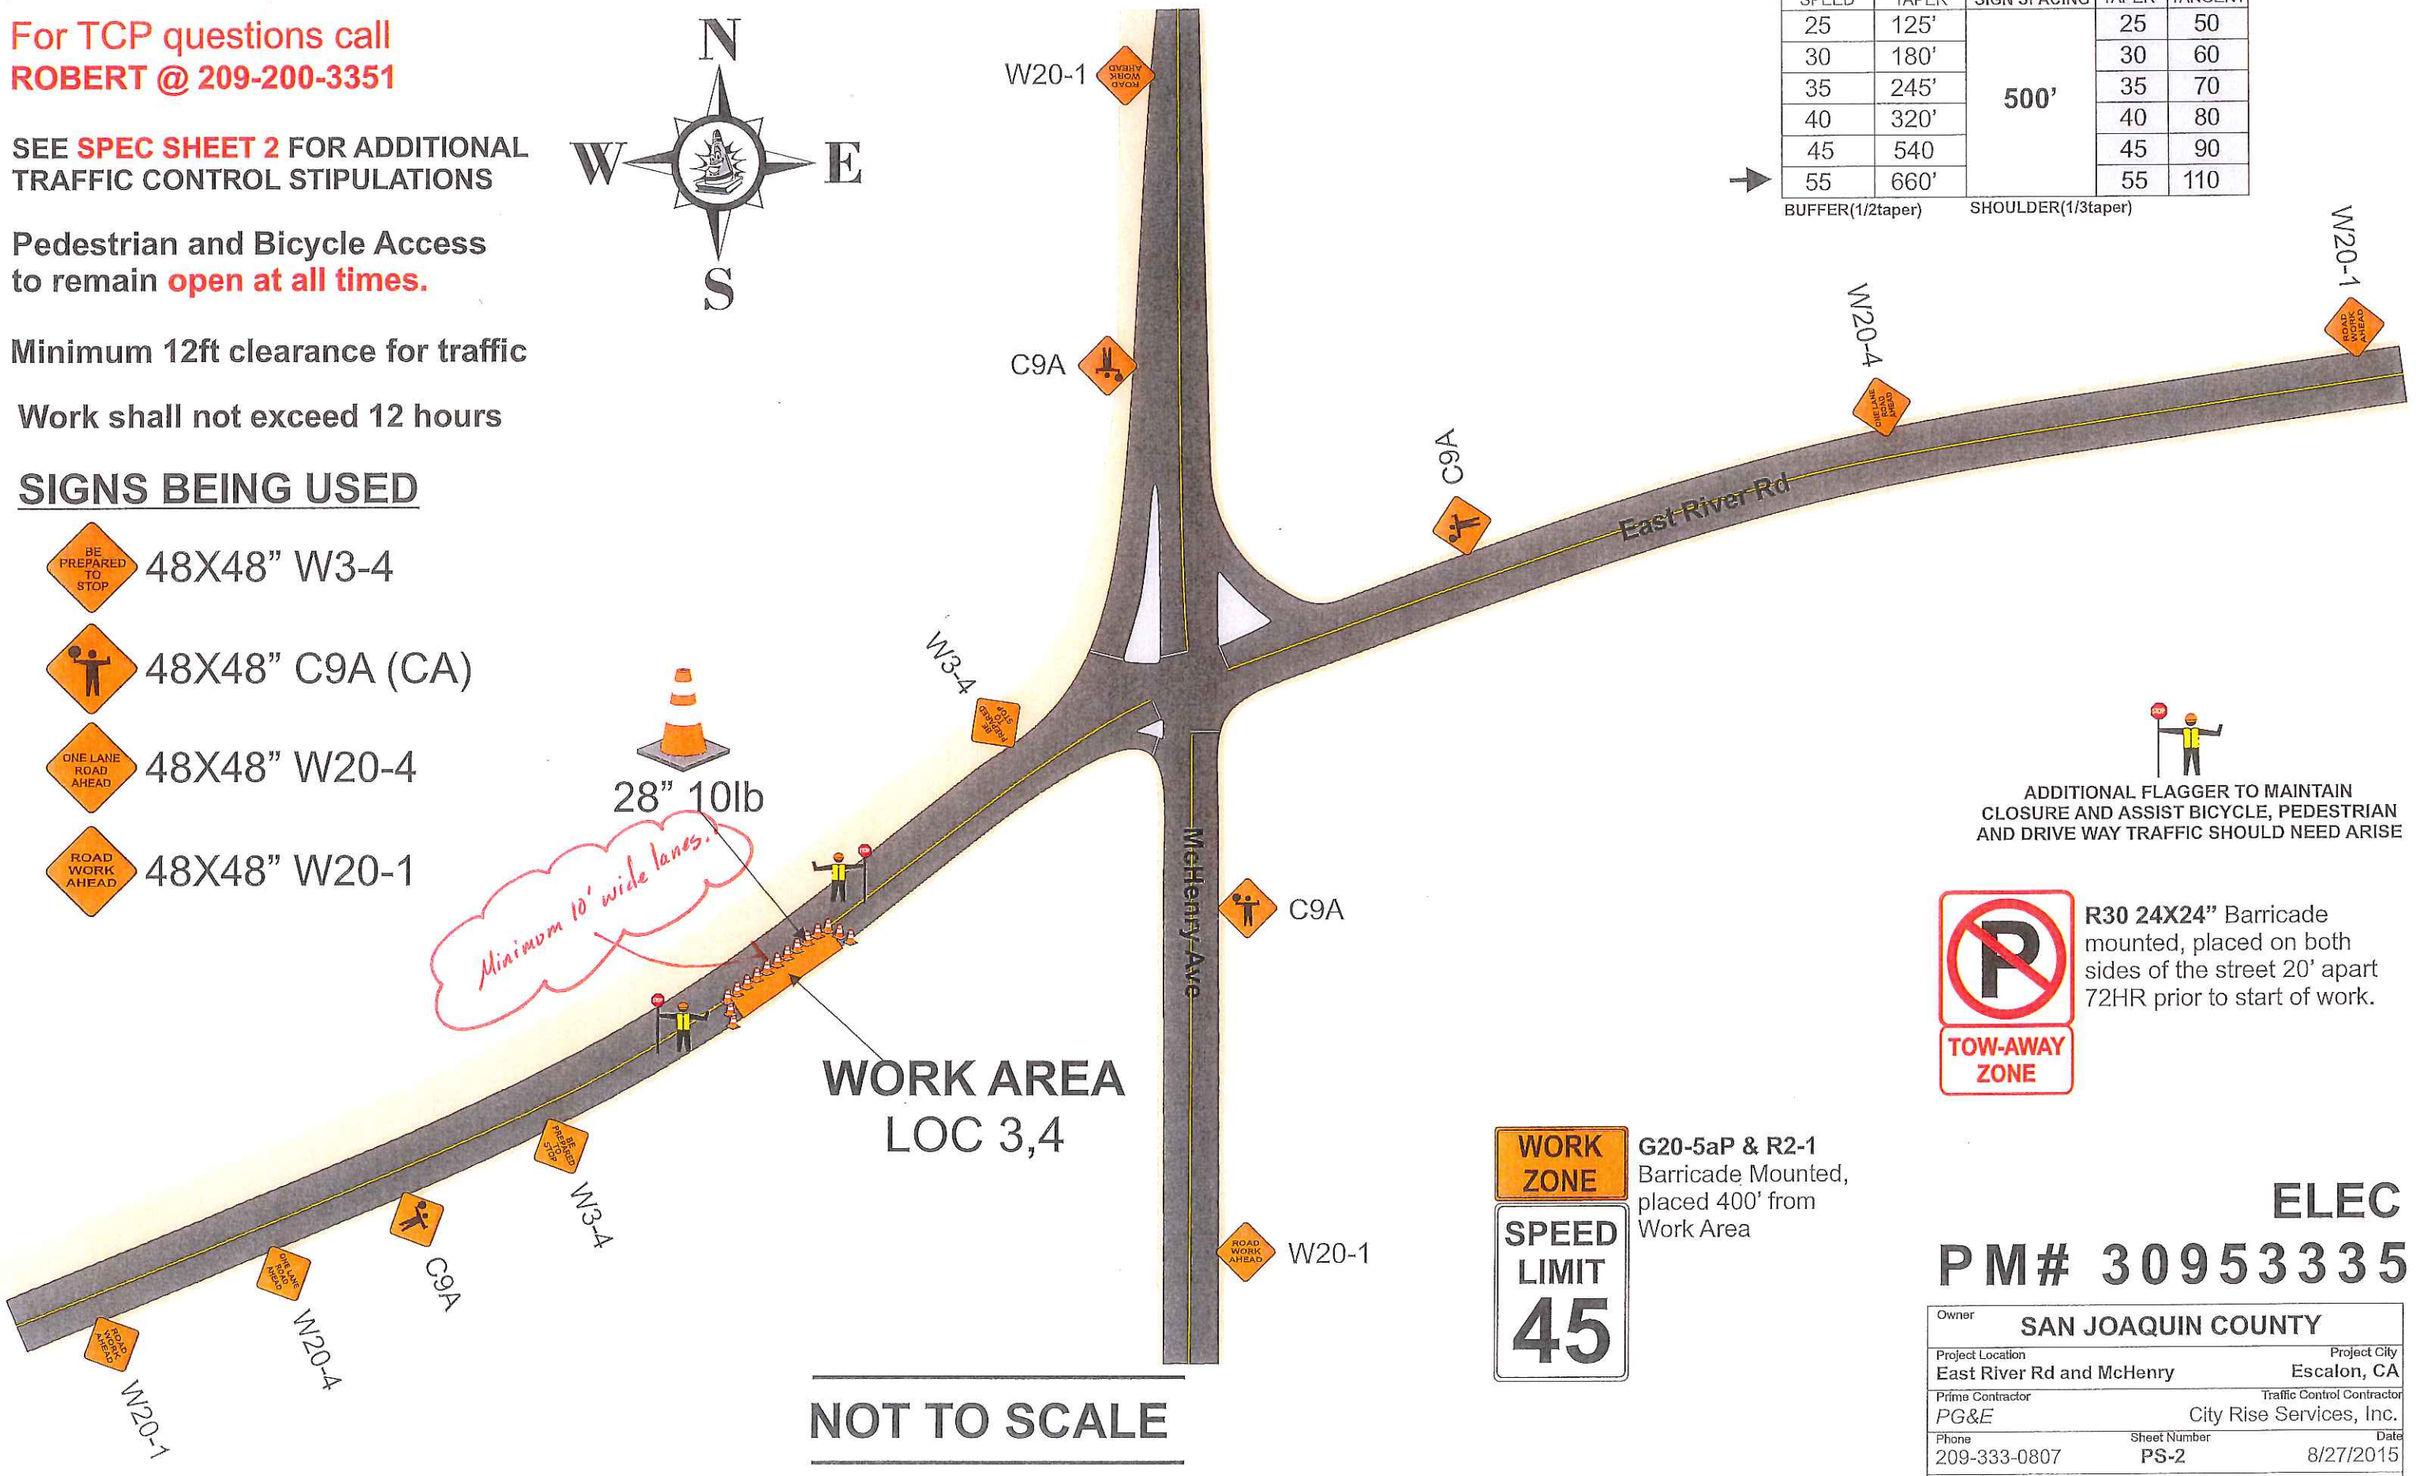

SPEED	TAPER	SIGN SPACING	TAPER	TANGENT
25	125'	500'	25	50
30	180'		30	60
35	245'		35	70
40	320'		40	80
45	540		45	90
55	660'		55	110

BUFFER(1/2taper) SHOULDER(1/3taper)

ADDITIONAL FLAGGER TO MAINTAIN CLOSURE AND ASSIST BICYCLE, PEDESTRIAN AND DRIVE WAY TRAFFIC SHOULD NEED ARISE

R30 24X24" Barricade mounted, placed on both sides of the street 20' apart 72HR prior to start of work.

TOW-AWAY ZONE

WORK ZONE
SPEED LIMIT 45

G20-5aP & R2-1 Barricade Mounted, placed 400' from Work Area

NOT TO SCALE

ELEC

PM# 30953335

Owner	SAN JOAQUIN COUNTY	
Project Location		Project City
East River Rd and McHenry		Escalon, CA
Prime Contractor		Traffic Control Contractor
PG&E		City Rise Services, Inc.
Phone	Sheet Number	Date
209-333-0807	PS-2	8/27/2015
Prepared By	CITY RISE SERVICES, INC	

HOURS OF WORK SHALL BE DETERMINED BY SAN JOAQUIN COUNTY

For TCP questions call
ROBERT @ 209-200-3351

SEE SPEC SHEET 2 FOR ADDITIONAL TRAFFIC CONTROL STIPULATIONS

Pedestrian and Bicycle Access to remain open at all times.

Minimum 12ft clearance for traffic

Work shall not exceed 12 hours

R30 24X24" Barricade mounted, placed on both sides of the street 20' apart 72HR prior to start of work.

mph	feet			
SPEED	TAPER	SIGN SPACING	TAPER	TANGENT
25	125'	500'	25	50
30	180'		30	60
35	245'		35	70
40	320'		40	80
45	540		45	90
55	660'		55	110

BUFFER(1/2taper) SHOULDER(1/3taper)

SIGNS BEING USED

48X48" W20-5R

48X48" C30 (CA)

48X48" W20-1

ADDITIONAL TRAFFIC CONTROL PERSON TO MAINTAIN CLOSURE AND ASSIST BICYCLE, PEDESTRIAN AND DRIVE WAY TRAFFIC SHOULD NEED ARISE

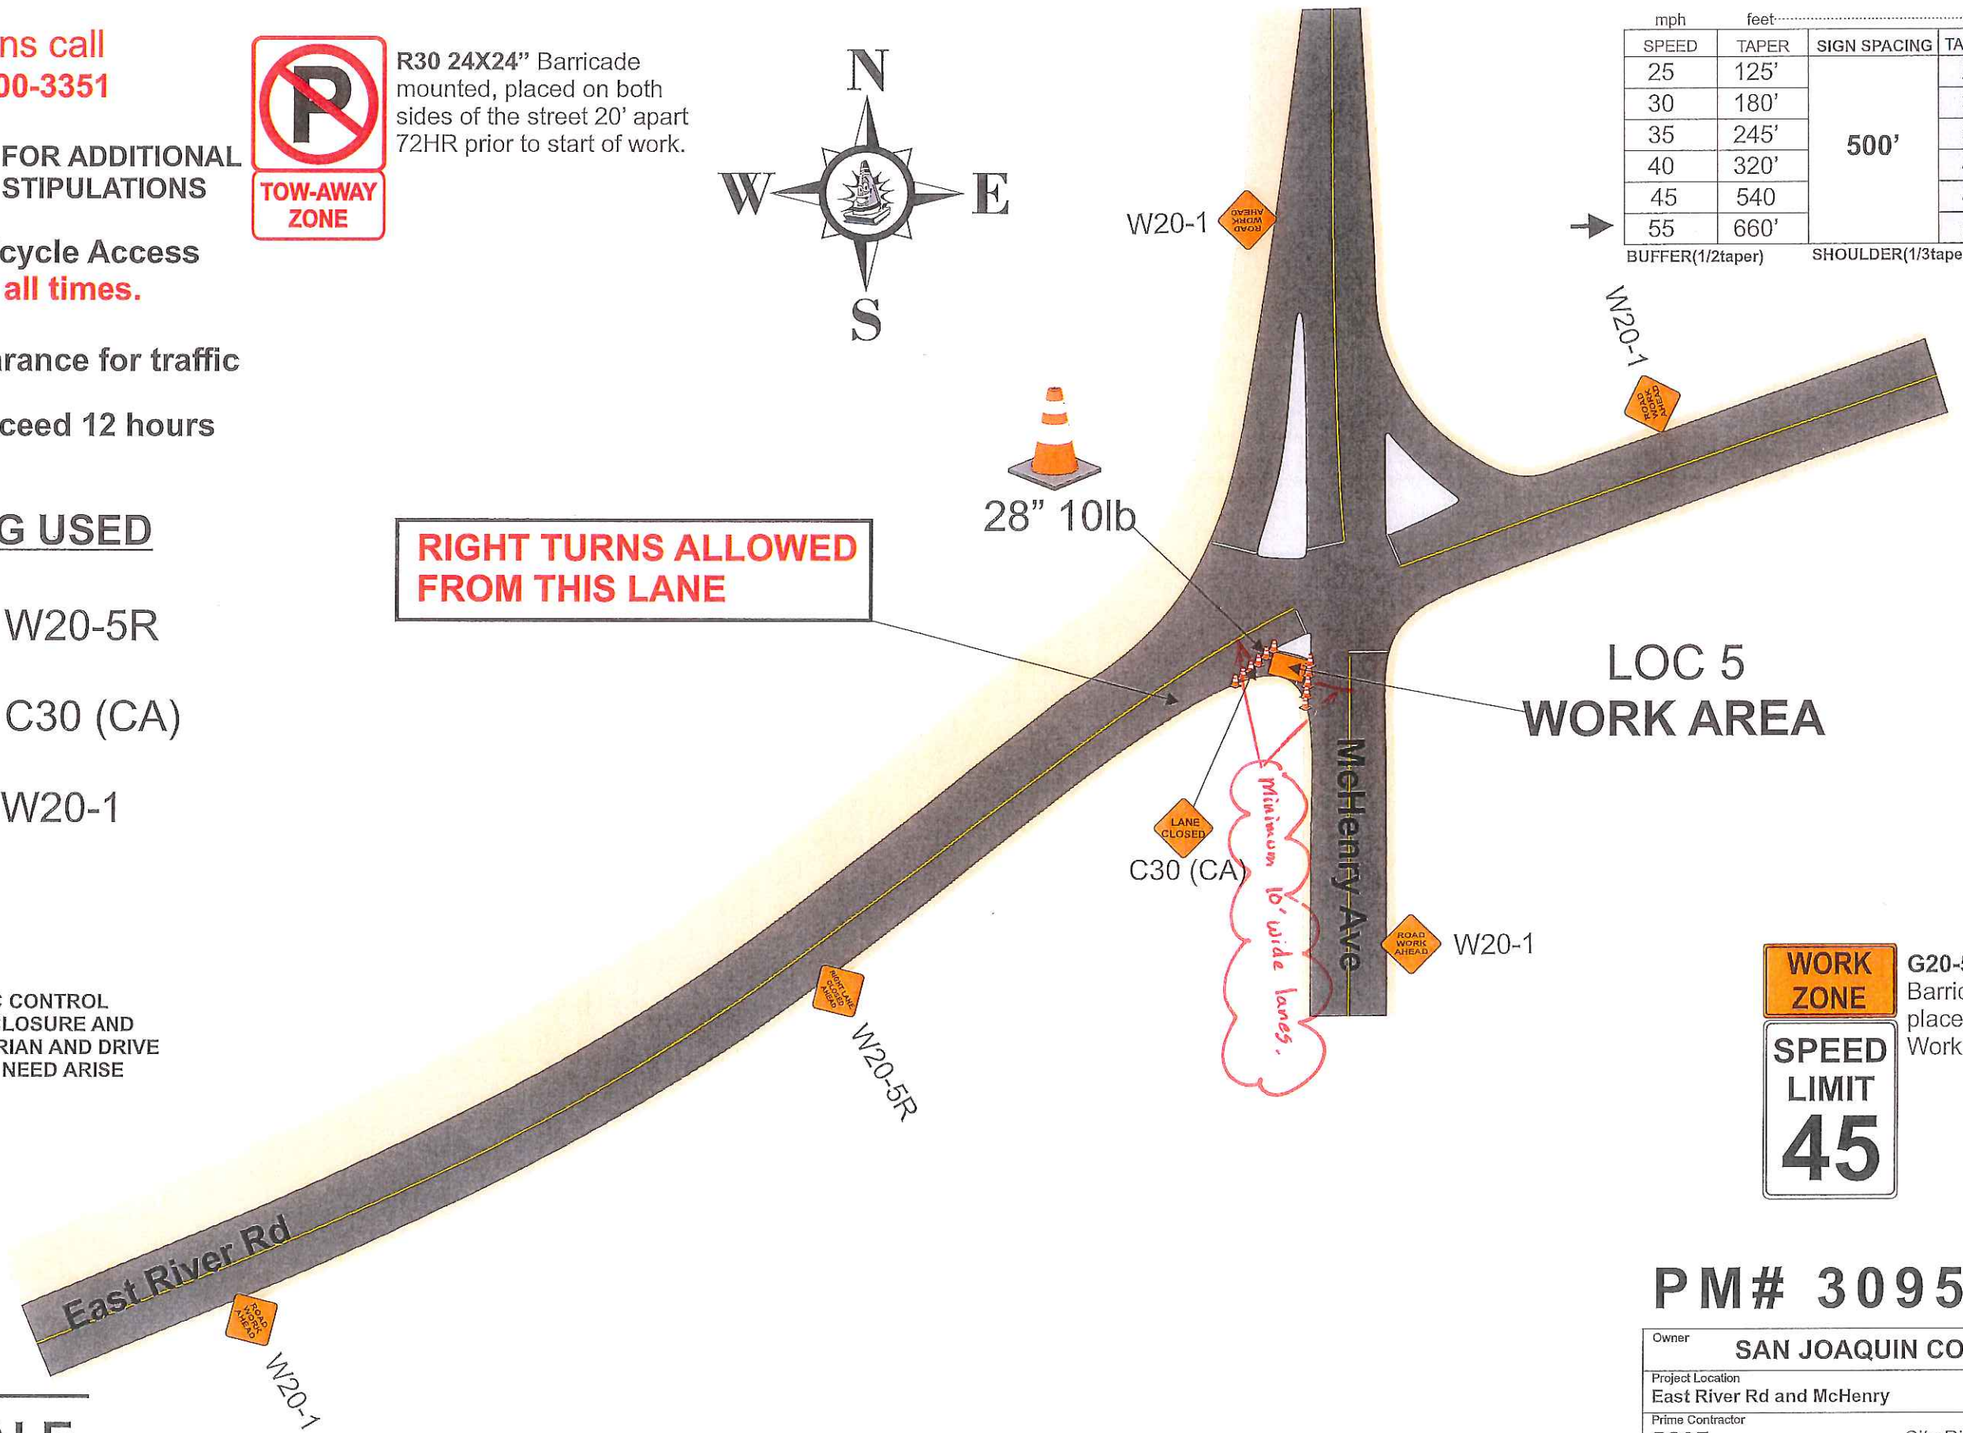

NOT TO SCALE

HOURS OF WORK SHALL BE DETERMINED BY SAN JOAQUIN COUNTY

G20-5aP & R2-1 Barricade Mounted, placed 400' from Work Area

ELEC

PM# 30953335

Owner	SAN JOAQUIN COUNTY	
Project Location		Project City
East River Rd and McHenry		Escalon, CA
Prime Contractor		Traffic Control Contractor
PG&E		City Rise Services, Inc.
Phone	Sheet Number	Date
209-333-0807	PS-3	8/27/2015
Prepared By	CITY RISE SERVICES, INC	

mph	feet			
SPEED	TAPER	SIGN SPACING	TAPER	TANGENT
25	125'		25	50
30	180'		30	60
35	245'	500'	35	70
40	320'		40	80
45	540		45	90
→ 55	660'		55	110

BUFFER(1/2taper) SHOULDER(1/3taper)

WORK ZONE

SPEED LIMIT 45

G20-5aP & R2-1 Barricade Mounted, placed 400' from Work Area

TOW-AWAY ZONE

R30 24X24" Barricade mounted, placed on both sides of the street 20' apart 72HR prior to start of work.

For TCP questions call
ROBERT @ 209-200-3351

SEE **SPEC SHEET 2** FOR ADDITIONAL TRAFFIC CONTROL STIPULATIONS

Pedestrian and Bicycle Access to remain open at all times.

Minimum 12ft clearance for traffic

Work shall not exceed 12 hours

ADDITIONAL TRAFFIC CONTROL PERSON TO MAINTAIN CLOSURE AND ASSIST BICYCLE, PEDESTRIAN AND DRIVE WAY TRAFFIC SHOULD NEED ARISE

SIGNS BEING USED

- SHOULDER CLOSED — 48X48" C30A-CA
- SHOULDER WORK AHEAD — 48X48" C24-CA
- ROAD WORK AHEAD — 48X48" W20-1

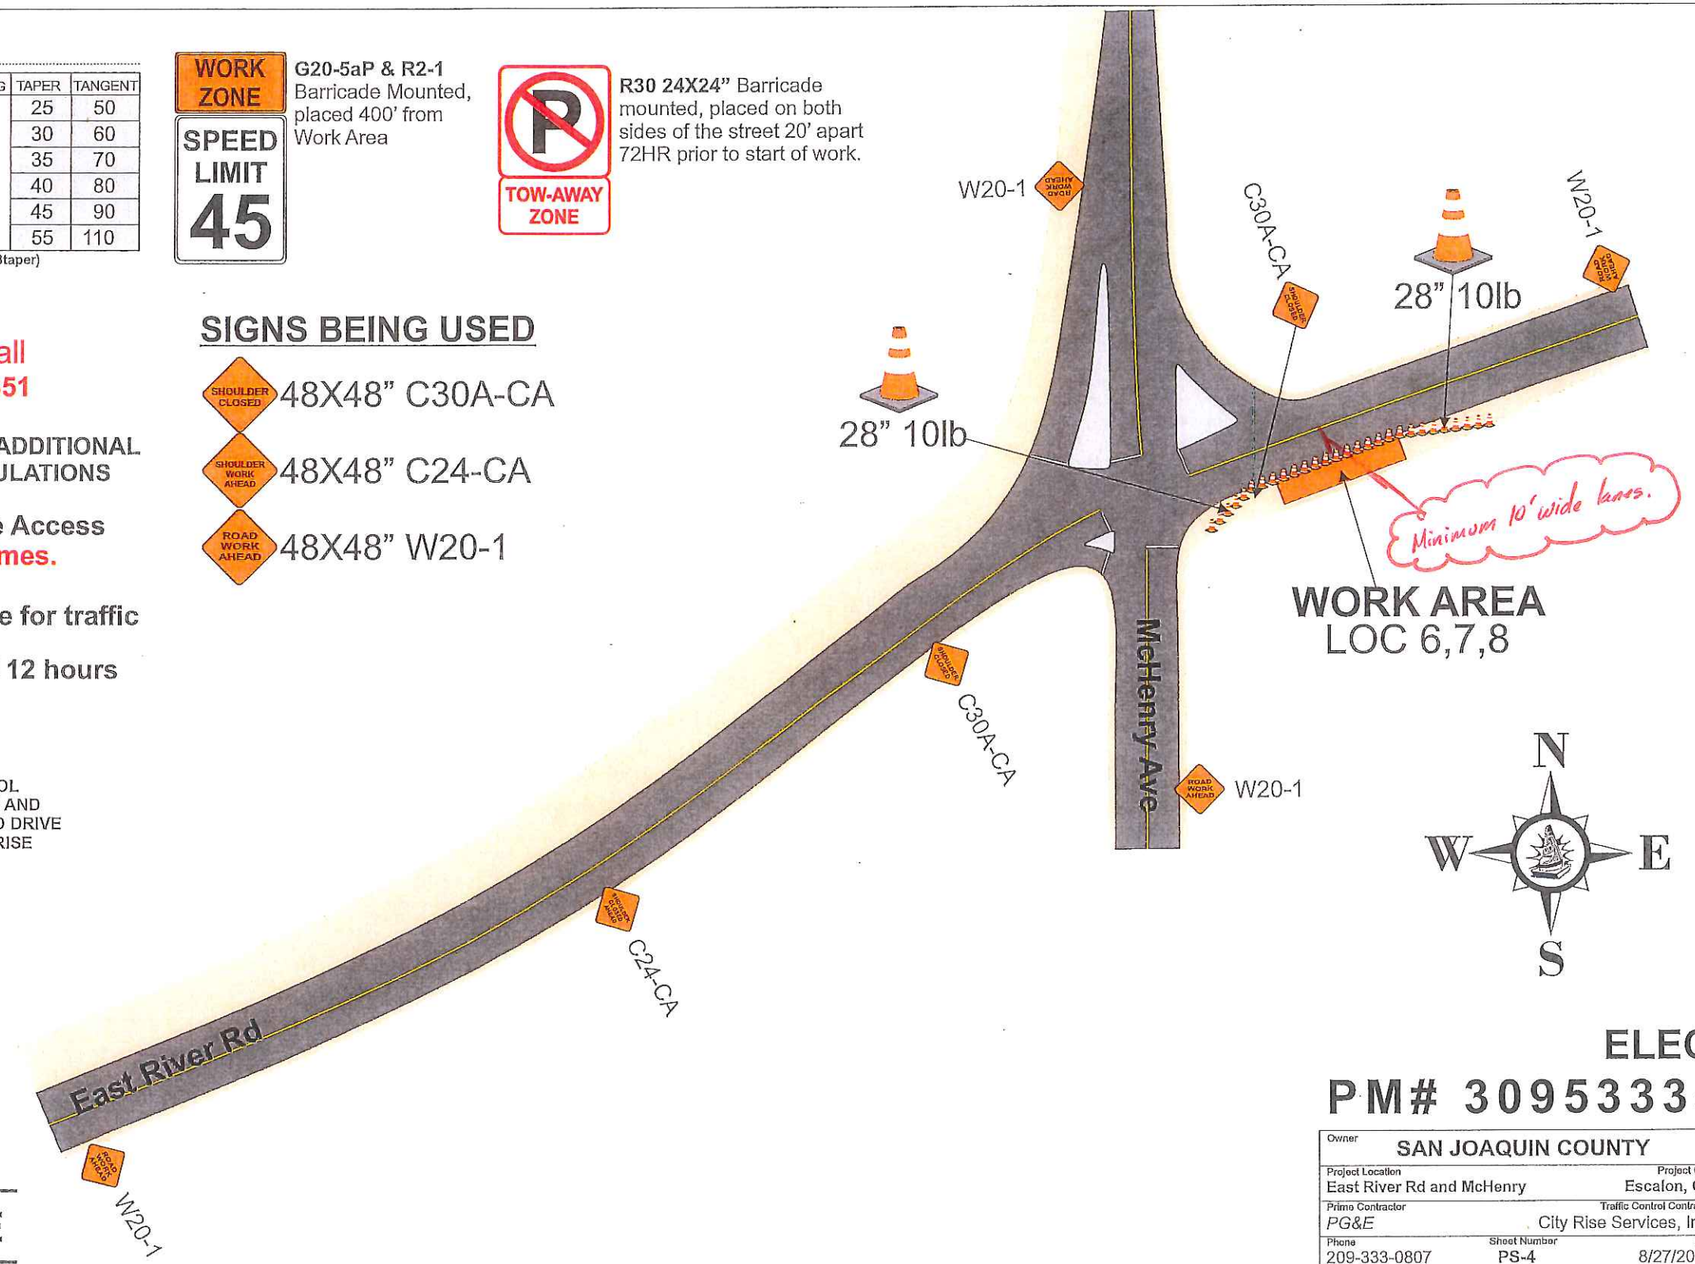

NOT TO SCALE

HOURS OF WORK SHALL BE DETERMINED BY SAN JOAQUIN COUNTY

ELEC

PM# 30953335

Owner	SAN JOAQUIN COUNTY
Project Location	East River Rd and McHenry
Project City	Escalon, CA
Prime Contractor	PG&E
Traffic Control Contractor	City Rise Services, Inc.
Phone	209-333-0807
Sheet Number	PS-4
Date	8/27/2015
Prepared By	CITY RISE SERVICES, INC

ALL FLAGGERS WILL COMMUNICATE THROUGH HAND SIGNALS AND WALKIE TALKIES WITH ONE ANOTHER

SIGNS BEING USED

- 48X48" W3-4
- 48X48" C9A (CA)
- 48X48" W20-4
- 48X48" W20-1

WORK ZONE
SPEED LIMIT 45

G20-5aP & R2-1 Barricade Mounted, placed 400' from Work Area

ADDITIONAL FLAGGER TO MAINTAIN CLOSURE AND ASSIST BICYCLE, PEDESTRIAN AND DRIVE WAY TRAFFIC SHOULD NEED ARISE

mph SPEED	feet TAPER	SIGN SPACING	TAPER	TANGENT
25	125'	500'	25	50
30	180'		30	60
35	245'		35	70
40	320'		40	80
45	540'		45	90
55	660'		55	110

BUFFER(1/2taper) SHOULDER(1/3taper)

For TCP questions call
ROBERT @ 209-200-3351

SEE **SPEC SHEET 2** FOR ADDITIONAL TRAFFIC CONTROL STIPULATIONS

Pedestrian and Bicycle Access to remain **open at all times.**

Minimum 12ft clearance for traffic

Work shall not exceed 12 hours

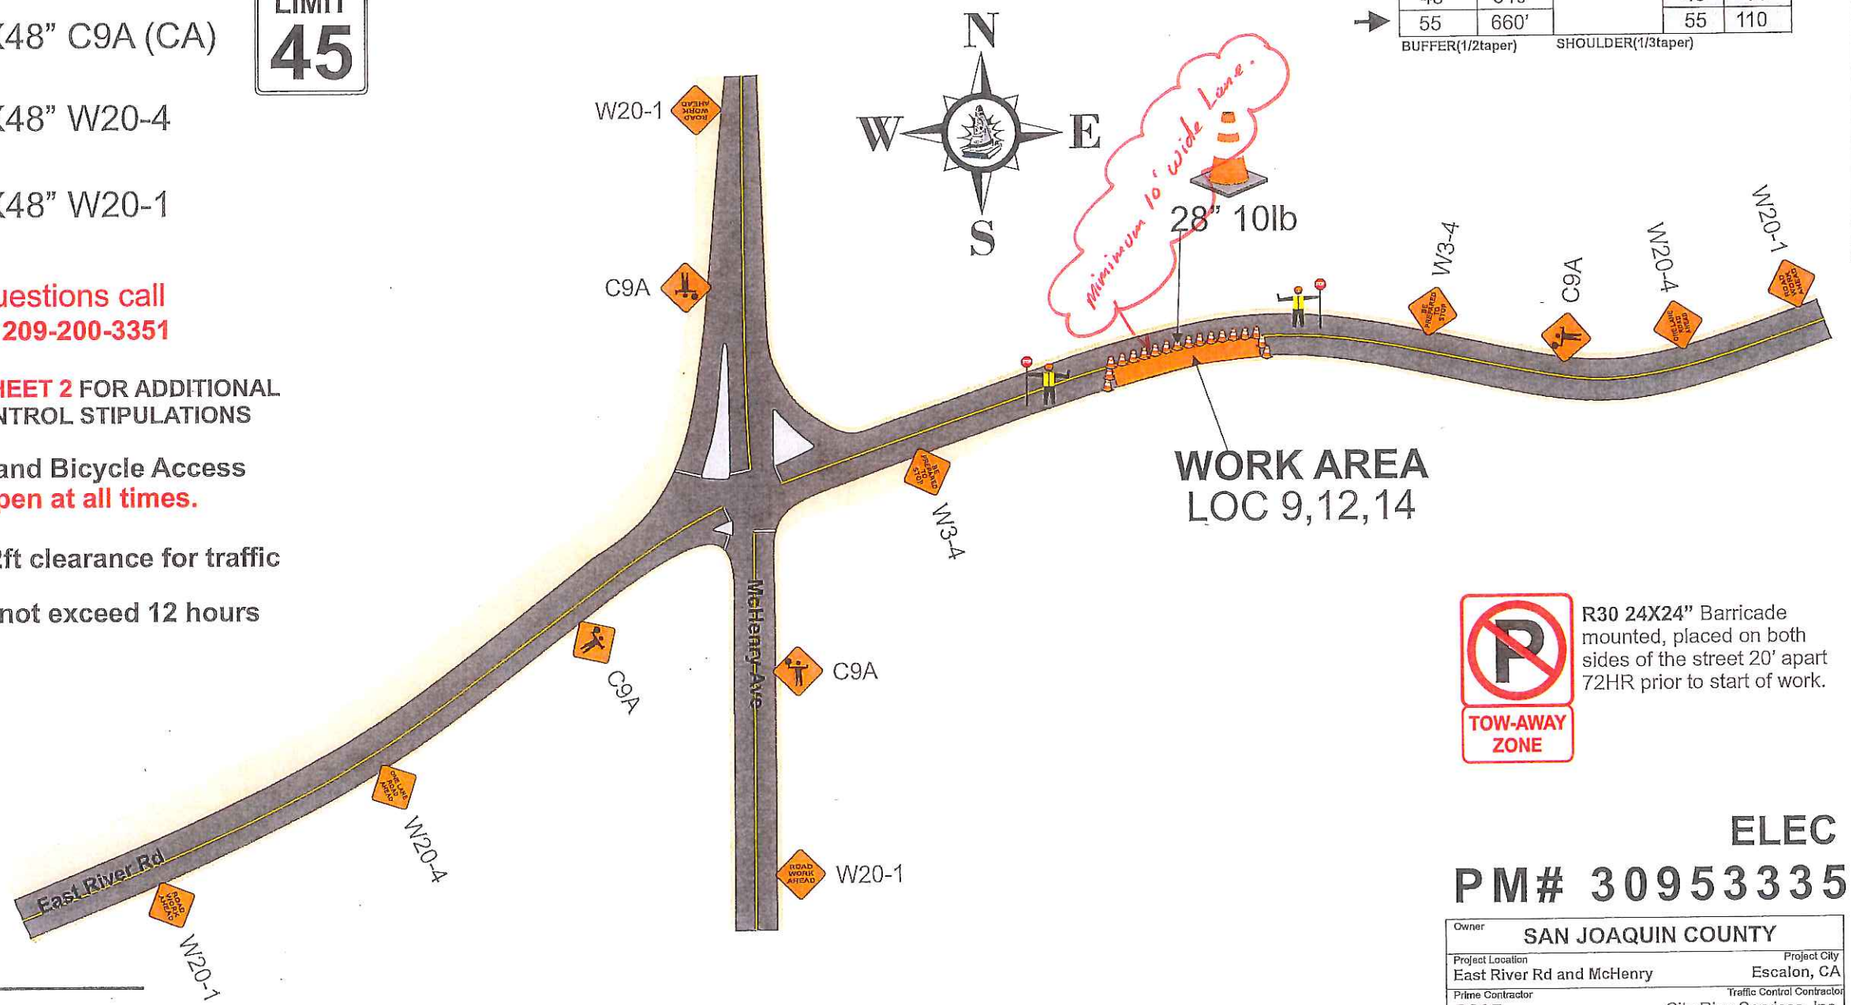

R30 24X24" Barricade mounted, placed on both sides of the street 20' apart 72HR prior to start of work.

TOW-AWAY ZONE

ELEC

PM# 30953335

Owner	SAN JOAQUIN COUNTY
Project Location	East River Rd and McHenry
Project City	Escalon, CA
Prime Contractor	PG&E
Traffic Control Contractor	City Rise Services, Inc.
Phone	209-333-0807
Sheet Number	PS-5
Date	8/27/2015
Prepared By	CITY RISE SERVICES, INC

NOT TO SCALE

HOURS OF WORK SHALL BE DETERMINED BY SAN JOAQUIN COUNTY

ALL FLAGGERS WILL COMMUNICATE THROUGH HAND SIGNALS AND WALKIE TALKIES WITH ONE ANOTHER

SIGNS BEING USED

- 48X48" W3-4
- 48X48" C9A (CA)
- 48X48" W20-4
- 48X48" W20-1

For TCP questions call
ROBERT @ 209-200-3351

SEE **SPEC SHEET 2** FOR ADDITIONAL TRAFFIC CONTROL STIPULATIONS

Pedestrian and Bicycle Access to remain open at all times.

Minimum 12ft clearance for traffic

Work shall not exceed 12 hours

ADDITIONAL FLAGGER TO MAINTAIN CLOSURE AND ASSIST BICYCLE, PEDESTRIAN AND DRIVE WAY TRAFFIC SHOULD NEED ARISE

mph SPEED	feet TAPER	SIGN SPACING	TAPER	TANGENT
25	125'	500'	25	50
30	180'		30	60
35	245'		35	70
40	320'		40	80
45	540		45	90
55	660'		55	110

BUFFER(1/2taper) SHOULDER(1/3taper)

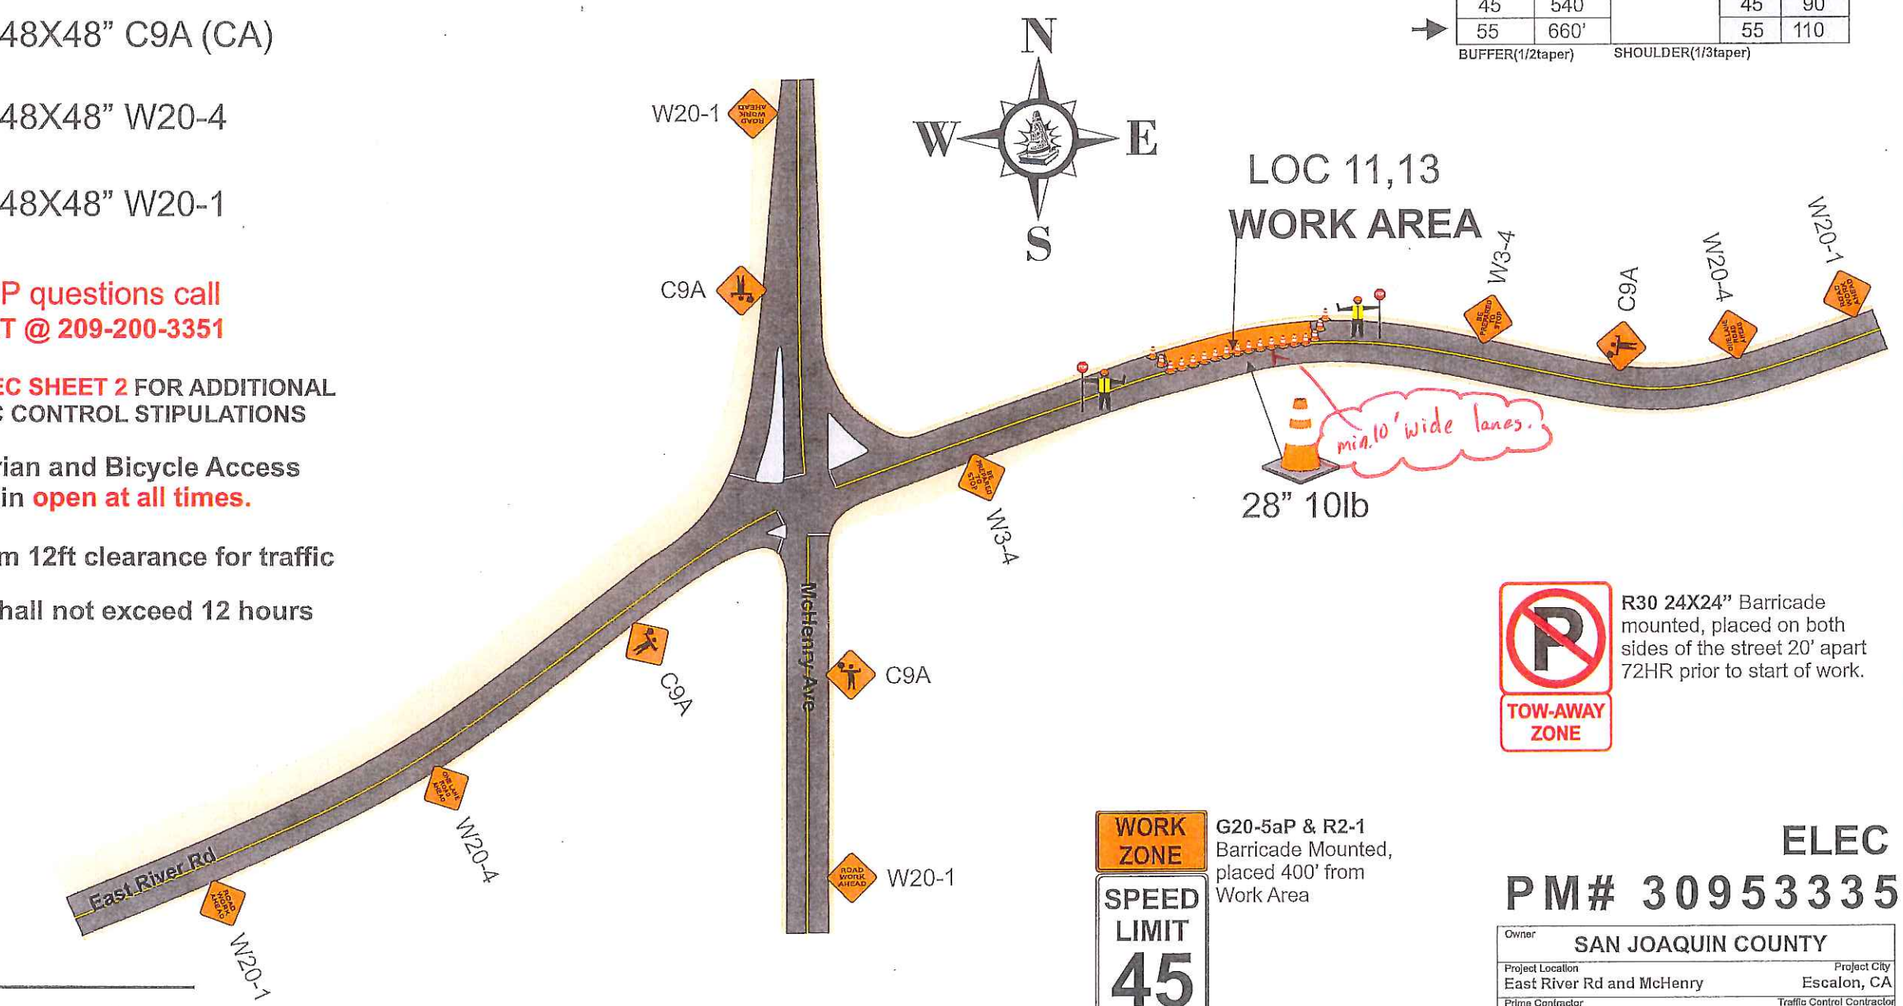

R30 24X24" Barricade mounted, placed on both sides of the street 20' apart 72HR prior to start of work.

TOW-AWAY ZONE

WORK ZONE
SPEED LIMIT 45

G20-5aP & R2-1 Barricade Mounted, placed 400' from Work Area

ELEC

PM# 30953335

Owner	SAN JOAQUIN COUNTY
Project Location	East River Rd and McHenry
Project City	Escalon, CA
Prime Contractor	PG&E
Traffic Control Contractor	City Rise Services, Inc.
Phone	209-333-0807
Sheet Number	PS-6
Date	8/27/2015
Prepared By	CITY RISE SERVICES, INC

NOT TO SCALE

HOURS OF WORK SHALL BE DETERMINED BY SAN JOAQUIN COUNTY

ALL FLAGGERS WILL COMMUNICATE THROUGH HAND SIGNALS AND WALKIE TALKIES WITH ONE ANOTHER

SIGNS BEING USED

- 48X48" W3-4
- 48X48" C9A (CA)
- 48X48" W20-4
- 48X48" W20-1

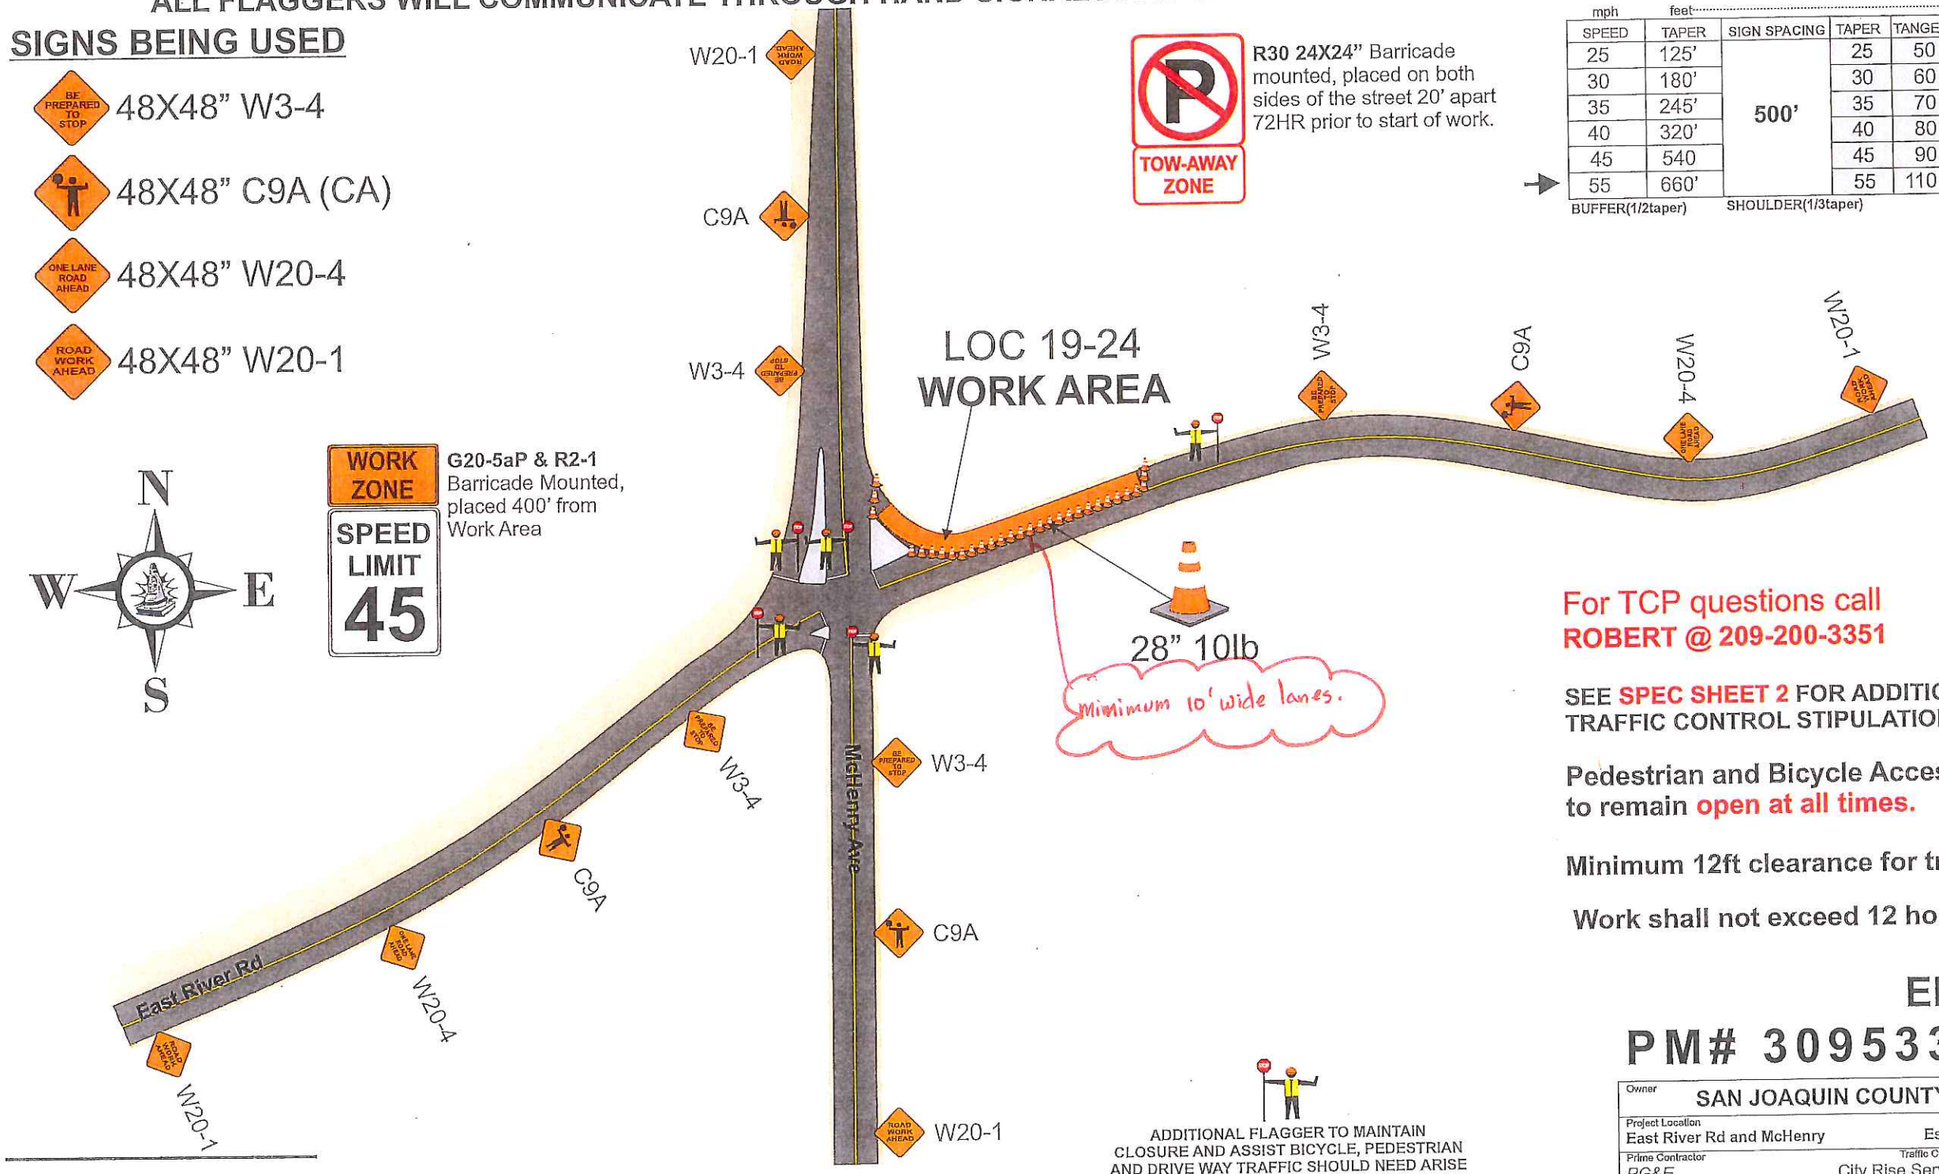

R30 24X24" Barricade mounted, placed on both sides of the street 20' apart 72HR prior to start of work.

TOW-AWAY ZONE

mph	feet			
SPEED	TAPER	SIGN SPACING	TAPER	TANGENT
25	125'	500'	25	50
30	180'		30	60
35	245'		35	70
40	320'		40	80
45	540'		45	90
55	660'		55	110

BUFFER(1/2taper) SHOULDER(1/3taper)

WORK ZONE
SPEED LIMIT 45

G20-5aP & R2-1 Barricade Mounted, placed 400' from Work Area

N W E S

For TCP questions call
ROBERT @ 209-200-3351

SEE **SPEC SHEET 2** FOR ADDITIONAL TRAFFIC CONTROL STIPULATIONS

Pedestrian and Bicycle Access to remain **open at all times.**

Minimum 12ft clearance for traffic

Work shall not exceed 12 hours

ADDITIONAL FLAGGER TO MAINTAIN CLOSURE AND ASSIST BICYCLE, PEDESTRIAN AND DRIVE WAY TRAFFIC SHOULD NEED ARISE

NOT TO SCALE

HOURS OF WORK SHALL BE DETERMINED BY SAN JOAQUIN COUNTY

ELEC

PM# 30953335

Owner	SAN JOAQUIN COUNTY	
Project Location		Project City
East River Rd and McHenry		Escalon, CA
Prime Contractor		Traffic Control Contractor
PG&E		City Rise Services, Inc.
Phone	Sheet Number	Date
209-333-0807	PS-7	8/27/2015
Prepared By	CITY RISE SERVICES, INC	

ALL FLAGGERS WILL COMMUNICATE THROUGH HAND SIGNALS AND WALKIE TALKIES WITH ONE ANOTHER

SIGNS BEING USED

- 48X48" W3-4
- 48X48" C9A (CA)
- 48X48" W20-4
- 48X48" W20-1

WORK ZONE

SPEED LIMIT 45

G20-5aP & R2-1 Barricade Mounted, placed 400' from Work Area

For TCP questions call
ROBERT @ 209-200-3351

SEE **SPEC SHEET 2** FOR ADDITIONAL TRAFFIC CONTROL STIPULATIONS

Pedestrian and Bicycle Access to remain open at all times.

Minimum 12ft clearance for traffic

Work shall not exceed 12 hours

R30 24X24" Barricade mounted, placed on both sides of the street 20' apart 72HR prior to start of work.

TOW-AWAY ZONE

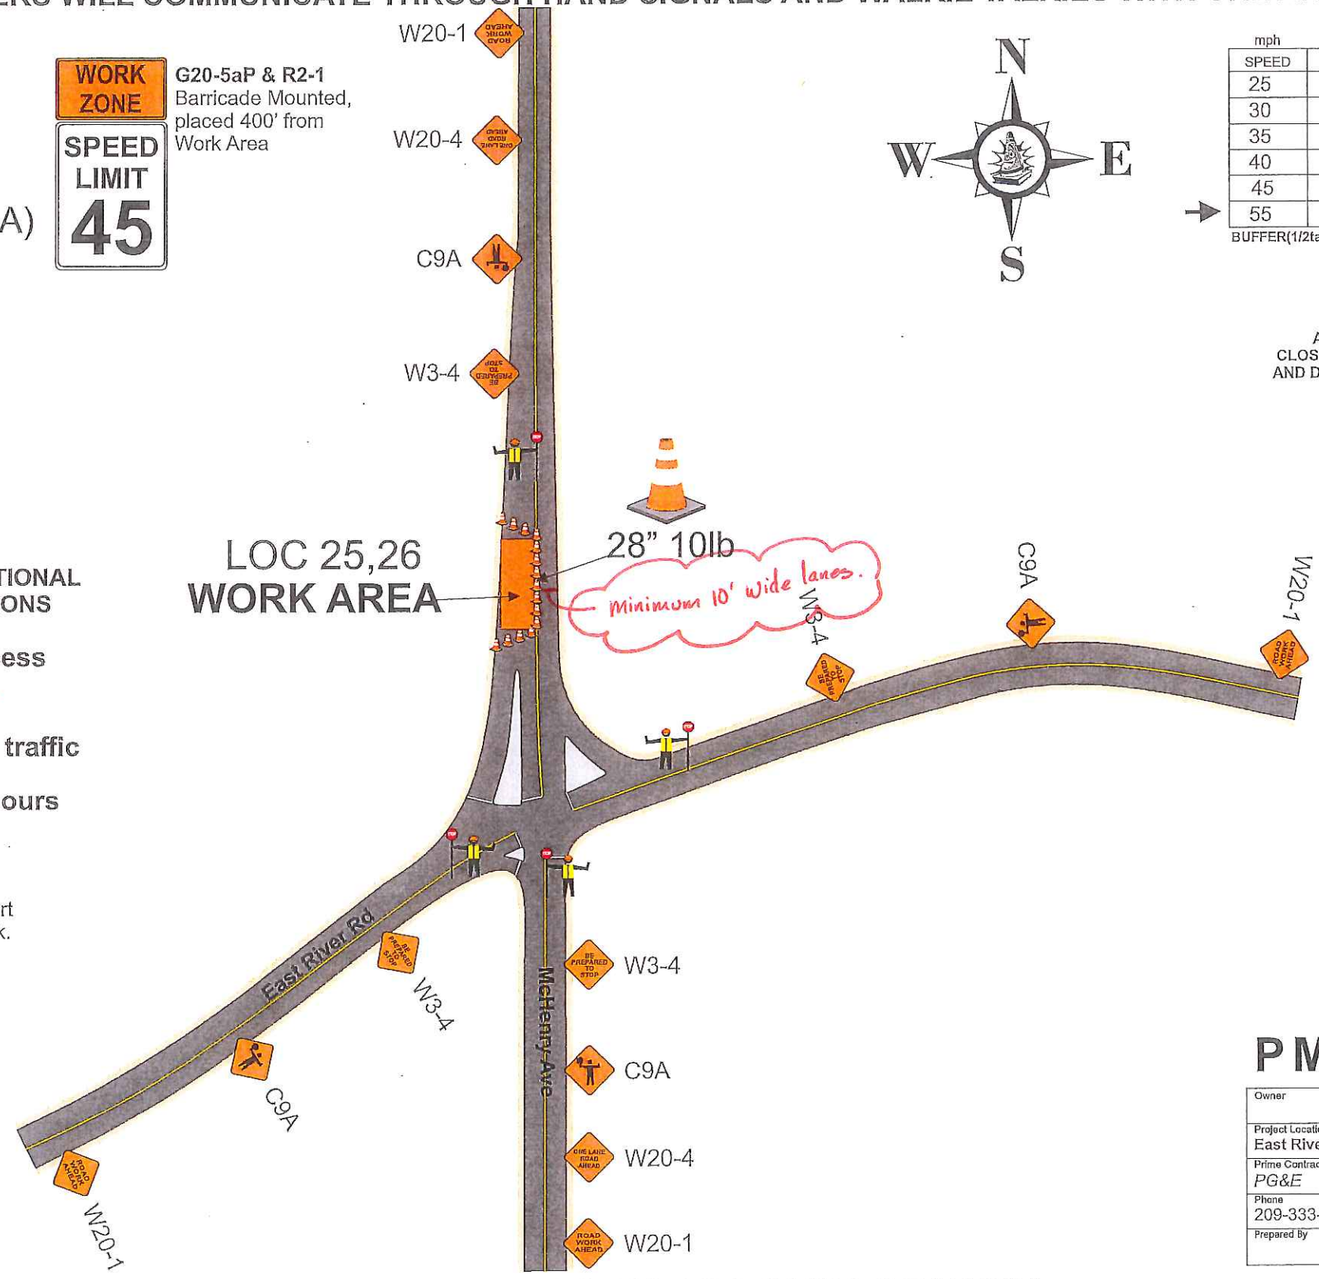

N W E S

mph	feet			
SPEED	TAPER	SIGN SPACING	TAPER	TANGENT
25	125'	500'	25	50
30	180'		30	60
35	245'		35	70
40	320'		40	80
45	540		45	90
55	660'		55	110

BUFFER(1/2taper) SHOULDER(1/3taper)

ADDITIONAL FLAGGER TO MAINTAIN CLOSURE AND ASSIST BICYCLE, PEDESTRIAN AND DRIVE WAY TRAFFIC SHOULD NEED ARISE

NOT TO SCALE

ELEC

PM# 30953335

Owner	SAN JOAQUIN COUNTY
Project Location	East River Rd and McHenry
Project City	Escalon, CA
Prime Contractor	PG&E
Traffic Control Contractor	City Rise Services, Inc.
Phone	209-333-0807
Sheet Number	PS-8
Date	8/27/2015
Prepared By	CITY RISE SERVICES, INC

HOURS OF WORK SHALL BE DETERMINED BY SAN JOAQUIN COUNTY

ALL FLAGGERS WILL COMMUNICATE THROUGH HAND SIGNALS AND WALKIE TALKIES WITH ONE ANOTHER

SIGNS BEING USED

- 48X48" W3-4
- 48X48" C9A (CA)
- 48X48" W20-4
- 48X48" W20-1

WORK ZONE
SPEED LIMIT 45

G20-5aP & R2-1 Barricade Mounted, placed 400' from Work Area

For TCP questions call
ROBERT @ 209-200-3351

SEE **SPEC SHEET 2** FOR ADDITIONAL TRAFFIC CONTROL STIPULATIONS

Pedestrian and Bicycle Access to remain open at all times.

Minimum 12ft clearance for traffic

Work shall not exceed 12 hours

TOW-AWAY ZONE

R30 24X24" Barricade mounted, placed on both sides of the street 20' apart 72HR prior to start of work.

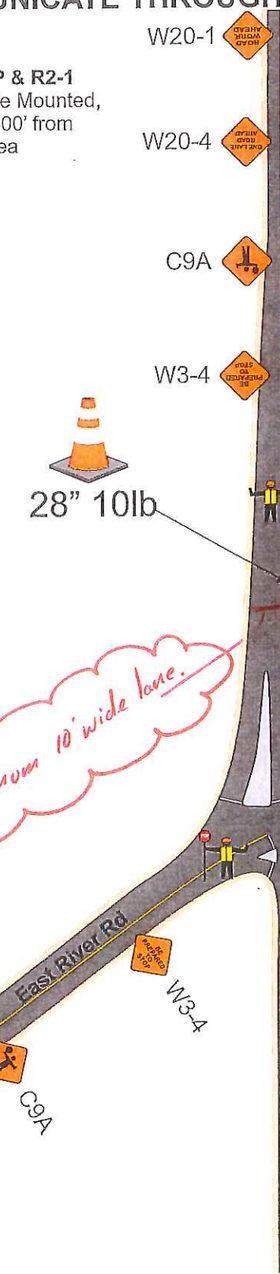

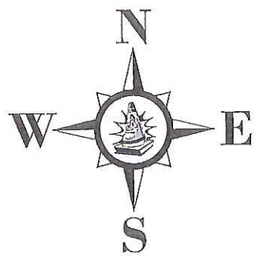

mph	feet			
SPEED	TAPER	SIGN SPACING	TAPER	TANGENT
25	125'	500'	25	50
30	180'		30	60
35	245'		35	70
40	320'		40	80
45	540		45	90
55	660'		55	110

BUFFER(1/2taper) SHOULDER(1/3taper)

ADDITIONAL FLAGGER TO MAINTAIN CLOSURE AND ASSIST BICYCLE, PEDESTRIAN AND DRIVE WAY TRAFFIC SHOULD NEED ARISE

NOT TO SCALE

ELEC
PM# 30953335

Owner	SAN JOAQUIN COUNTY	
Project Location		Project City
East River Rd and McHenry		Escalon, CA
Prime Contractor		Traffic Control Contractor
PG&E		City Rise Services, Inc.
Phone	Sheet Number	Date
209-333-0807	PS-8	8/27/2015
Prepared By	CITY RISE SERVICES, INC	

HOURS OF WORK SHALL BE DETERMINED BY SAN JOAQUIN COUNTY

ALL FLAGGERS WILL COMMUNICATE THROUGH HAND SIGNALS AND WALKIE TALKIES WITH ONE ANOTHER

SIGNS BEING USED

- 48X48" W3-4
- 48X48" C9A (CA)
- 48X48" W20-4
- 48X48" W20-1

WORK ZONE

SPEED LIMIT 45

G20-5aP & R2-1 Barricade Mounted, placed 400' from Work Area

For TCP questions call
ROBERT @ 209-200-3351

SEE **SPEC SHEET 2** FOR ADDITIONAL TRAFFIC CONTROL STIPULATIONS

Pedestrian and Bicycle Access to remain open at all times.

Minimum 12ft clearance for traffic

Work shall not exceed 12 hours

R30 24X24" Barricade mounted, placed on both sides of the street 20' apart 72HR prior to start of work.

TOW-AWAY ZONE

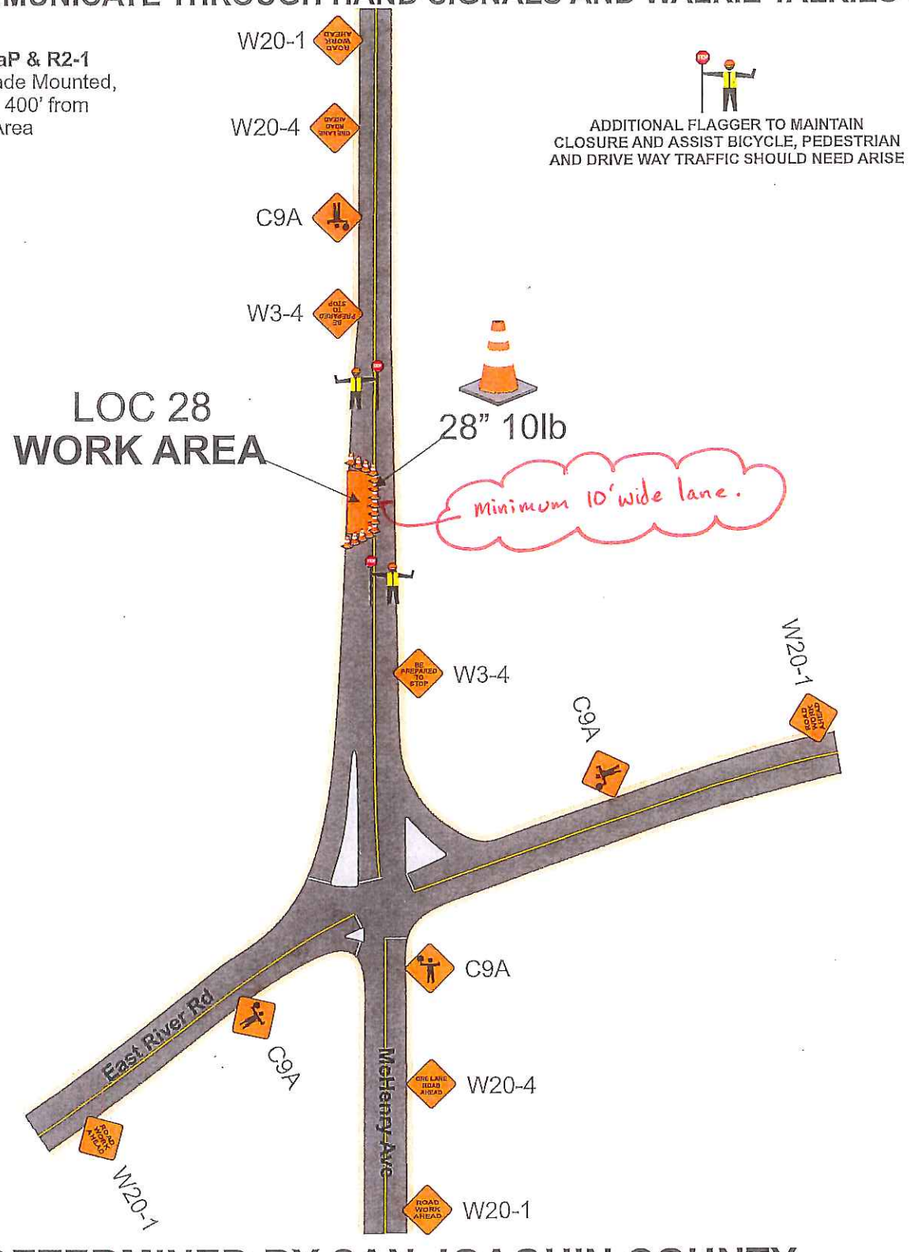

ADDITIONAL FLAGGER TO MAINTAIN CLOSURE AND ASSIST BICYCLE, PEDESTRIAN AND DRIVE WAY TRAFFIC SHOULD NEED ARISE

mph	feet			
SPEED	TAPER	SIGN SPACING	TAPER	TANGENT
25	125'	500'	25	50
30	180'		30	60
35	245'		35	70
40	320'		40	80
45	540		45	90
55	660'		55	110
BUFFER(1/2taper)		SHOULDER(1/3taper)		

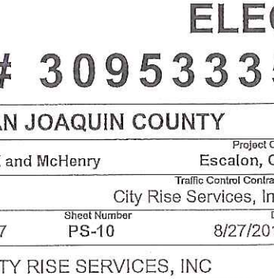

ADDITIONAL FLAGGER TO MAINTAIN CLOSURE AND ASSIST BICYCLE, PEDESTRIAN AND DRIVE WAY TRAFFIC SHOULD NEED ARISE

NOT TO SCALE

HOURS OF WORK SHALL BE DETERMINED BY SAN JOAQUIN COUNTY

ELEC

PM# 30953335

Owner	SAN JOAQUIN COUNTY	
Project Location		Project City
East River Rd and McHenry		Escalon, CA
Prime Contractor		Traffic Control Contractor
PG&E		City Rise Services, Inc.
Phone	Sheet Number	Date
209-333-0807	PS-10	8/27/2015
Prepared By	CITY RISE SERVICES, INC	

ALL FLAGGERS WILL COMMUNICATE THROUGH HAND SIGNALS AND WALKIE TALKIES WITH ONE ANOTHER

SIGNS BEING USED

- 48X48" W3-4
- 48X48" C9A (CA)
- 48X48" W20-4
- 48X48" W20-1

WORK ZONE
SPEED LIMIT 45

G20-5aP & R2-1 Barricade Mounted, placed 400' from Work Area

For TCP questions call
ROBERT @ 209-200-3351

SEE **SPEC SHEET 2** FOR ADDITIONAL TRAFFIC CONTROL STIPULATIONS

Pedestrian and Bicycle Access to remain open at all times.

Minimum 12ft clearance for traffic

Work shall not exceed 12 hours

R30 24X24" Barricade mounted, placed on both sides of the street 20' apart 72HR prior to start of work.

TOW-AWAY ZONE

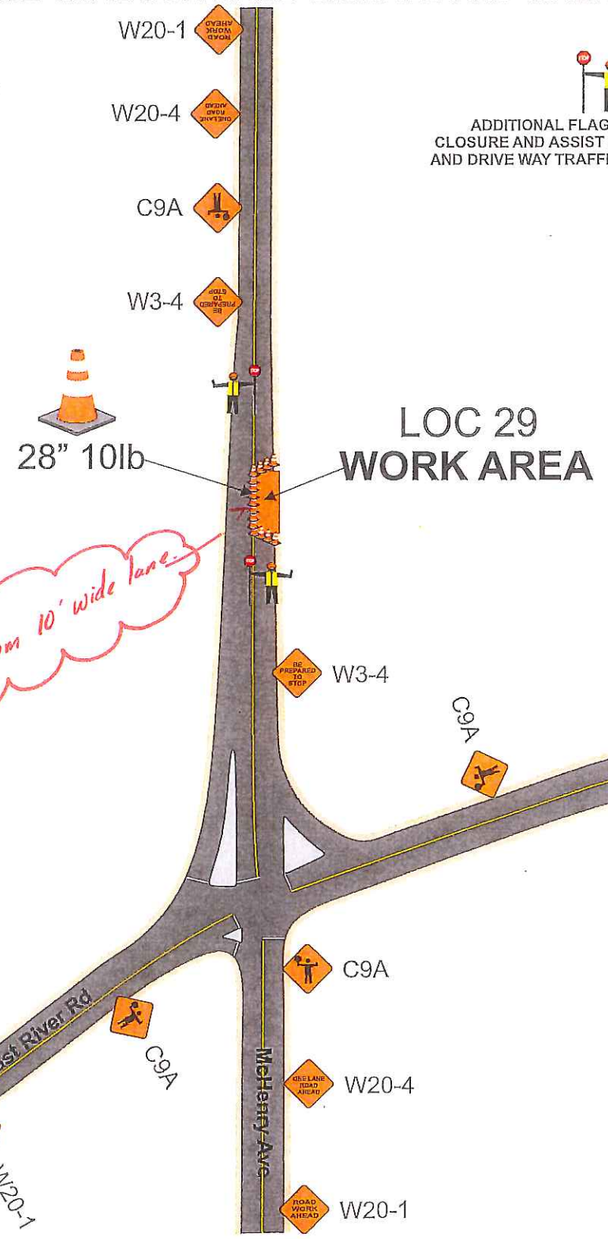

ADDITIONAL FLAGGER TO MAINTAIN CLOSURE AND ASSIST BICYCLE, PEDESTRIAN AND DRIVE WAY TRAFFIC SHOULD NEED ARISE

mph feet

SPEED	TAPER	SIGN SPACING	TAPER	TANGENT
25	125'	500'	25	50
30	180'		30	60
35	245'		35	70
40	320'		40	80
45	540'		45	90
55	660'		55	110

BUFFER(1/2taper) SHOULDER(1/3taper)

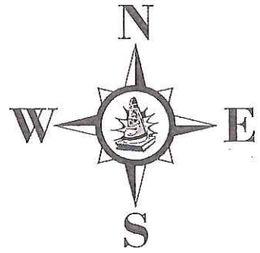

ADDITIONAL FLAGGER TO MAINTAIN CLOSURE AND ASSIST BICYCLE, PEDESTRIAN AND DRIVE WAY TRAFFIC SHOULD NEED ARISE

NOT TO SCALE

HOURS OF WORK SHALL BE DETERMINED BY SAN JOAQUIN COUNTY

ELEC

PM# 30953335

Owner	SAN JOAQUIN COUNTY
Project Location	East River Rd and McHenry
Project City	Escalon, CA
Prime Contractor	PG&E
Traffic Control Contractor	City Rise Services, Inc.
Phone	209-333-0807
Sheet Number	PS-11
Date	8/27/2015
Prepared By	CITY RISE SERVICES, INC

SIGNS BEING USED

SHOULDER CLOSED 48X48" C30A-CA

SHOULDER WORK AHEAD 48X48" C24-CA

ROAD WORK AHEAD 48X48" W20-1

WORK ZONE

SPEED LIMIT 45

G20-5aP & R2-1 Barricade Mounted, placed 400' from Work Area

R30 24X24" Barricade mounted, placed on both sides of the street 20' apart 72HR prior to start of work.

TOW-AWAY ZONE

For TCP questions call
ROBERT @ 209-200-3351

SEE **SPEC SHEET 2** FOR ADDITIONAL TRAFFIC CONTROL STIPULATIONS

Pedestrian and Bicycle Access to remain open at all times.

Minimum 12ft clearance for traffic

Work shall not exceed 12 hours

NOT TO SCALE

HOURS OF WORK SHALL BE DETERMINED BY SAN JOAQUIN COUNTY

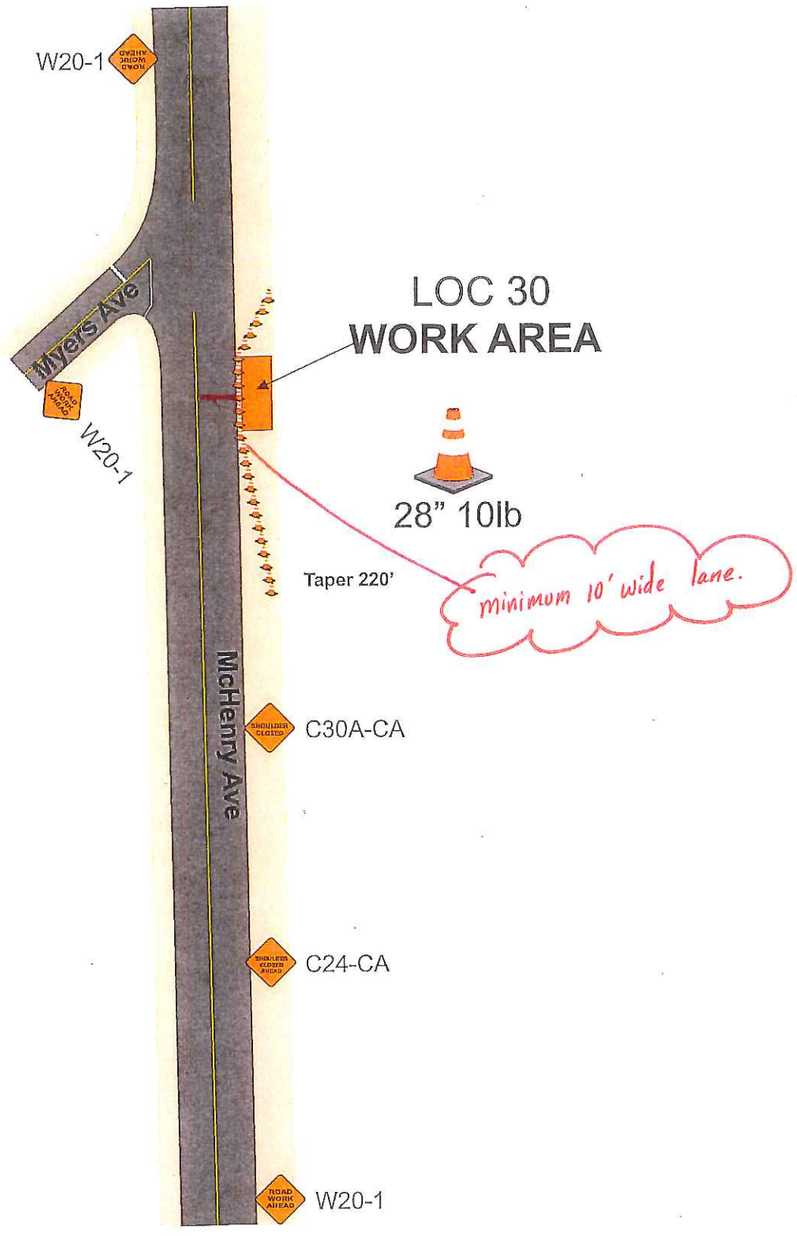

mph	feet			
SPEED	TAPER	SIGN SPACING	TAPER	TANGENT
25	125'	500'	25	50
30	180'		30	60
35	245'		35	70
40	320'		40	80
45	540		45	90
55	660'		55	110

BUFFER(1/2taper) SHOULDER(1/3taper)

N W E S

ADDITIONAL TRAFFIC CONTROL PERSON TO MAINTAIN CLOSURE AND ASSIST BICYCLE, PEDESTRIAN AND DRIVE WAY TRAFFIC SHOULD NEED ARISE

ELEC

PM# 30953335

Owner	SAN JOAQUIN COUNTY	
Project Location		Project City
Meyers Ave and McHenry		Escalon, CA
Prime Contractor		Traffic Control Contractor
PG&E		City Rise Services, Inc.
Phone	Sheet Number	Date
209-333-0807	PS-12	8/27/2015
Prepared By	CITY RISE SERVICES, INC	

ALL FLAGGERS WILL COMMUNICATE THROUGH HAND SIGNALS AND WALKIE TALKIES WITH ONE ANOTHER

SIGNS BEING USED

- 48X48" W3-4
- 48X48" C9A (CA)
- 48X48" W20-4
- 48X48" W20-1

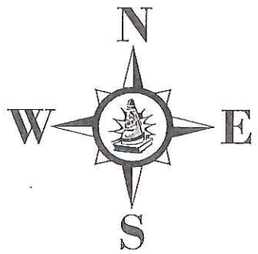

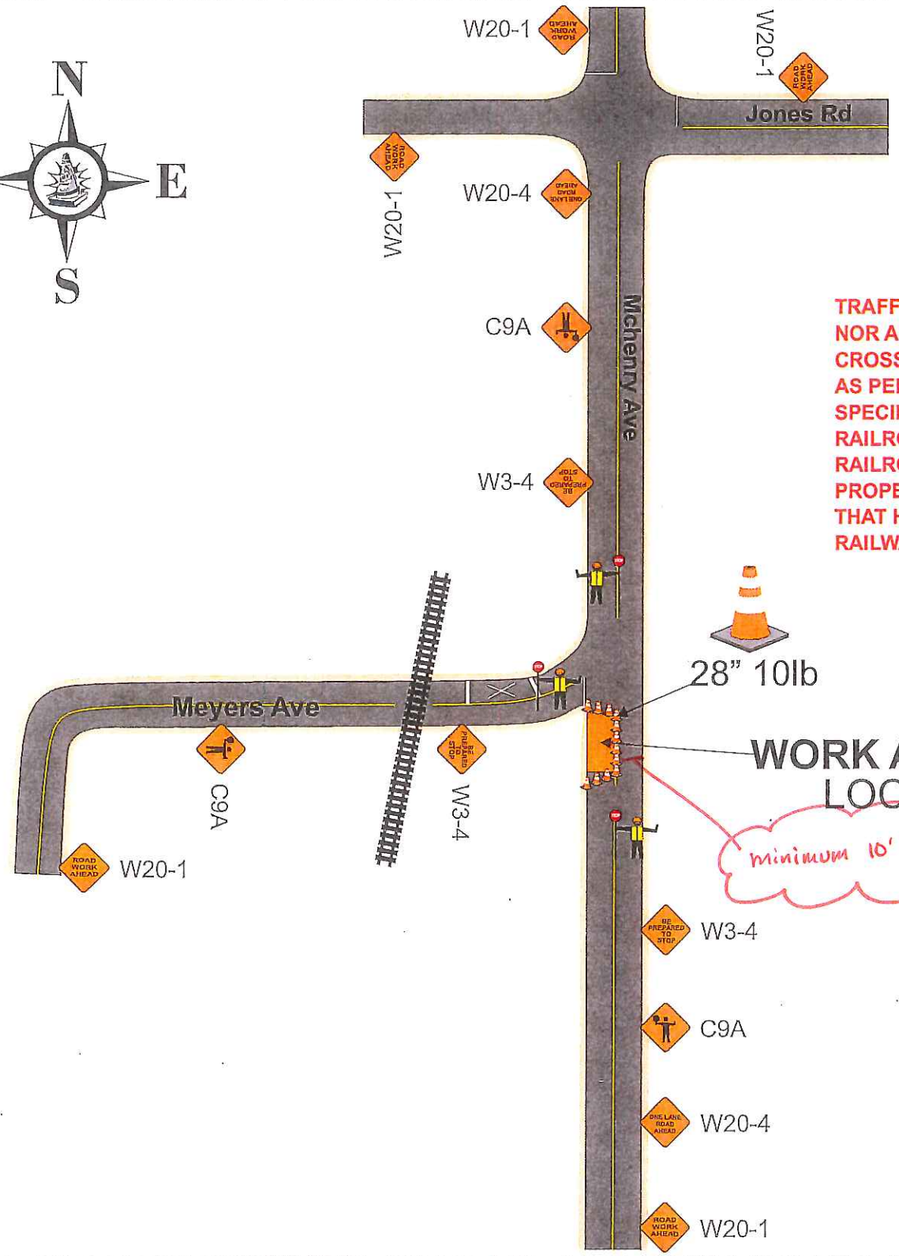

mph	feet			
SPEED	TAPER	SIGN SPACING	TAPER	TANGENT
25	125'	500'	25	50
30	180'		30	60
35	245'		35	70
40	320'		40	80
45	540		45	90
55	660'		55	110

BUFFER(1/2taper) SHOULDER(1/3taper)

TRAFFIC CONTROL PERSONS SHALL NOT ALLOW TRAFFIC TO STOP NOR ALLOW TRAFFIC TO BACKUP WITHIN 50' OF ANY RAILROAD CROSSING. STRICTEST PRECAUTIONS WILL BE MADE AND EXECUTED AS PER THE 2012 MUTCD RAILROAD CROSSING NEAR A WORK ZONE SPECIFICATIONS. IF ANY WORK IS TO BE DONE UNDER OR ATOP ANY RAILROAD TRACKS NO WORK SHALL COMMENCE UNTIL THE RAILROAD HAS BEEN PROPERLY NOTIFIED AND THE RAILROAD HAS PROPERLY DIVERTED ALL RAIL CARS AND TRAINS ONTO TRACKS THAT HAVE A ZERO CHANCE OF NEGATIVE EFFECT ON WORKERS, RAILWAY PERSONNEL OR THE TRAVELING PUBLIC

TOW-AWAY ZONE

R30 24X24" Barricade mounted, placed on both sides of the street 20' apart 72HR prior to start of work.

For TCP questions call
ROBERT @ 209-200-3351

SEE **SPEC SHEET 2** FOR ADDITIONAL TRAFFIC CONTROL STIPULATIONS

Pedestrian and Bicycle Access to remain **open at all times.**

Minimum 12ft clearance for traffic

Work shall not exceed 12 hours

NOT TO SCALE

WORK ZONE
SPEED LIMIT 45

G20-5aP & R2-1 Barricade Mounted, placed 400' from Work Area

HOURS OF WORK SHALL BE DETERMINED BY SAN JOAQUIN COUNTY

ELEC
PM# 30953335

Owner	SAN JOAQUIN COUNTY	
Project Location		Project City
Meyers Ave and McHenry		Escalon, CA
Prime Contractor		Traffic Control Contractor
PG&E		City Rise Services, Inc.
Phone	Sheet Number	Date
209-333-0807	PS-13	8/27/2015
Prepared By		
CITY RISE SERVICES, INC		

ALL FLAGGERS WILL COMMUNICATE THROUGH HAND SIGNALS AND WALKIE TALKIES WITH ONE ANOTHER

SIGNS BEING USED

- 48X48" W3-4
- 48X48" C9A (CA)
- 48X48" W20-4
- 48X48" W20-1

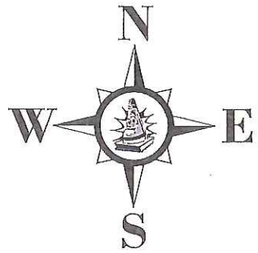

ADDITIONAL FLAGGER TO MAINTAIN CLOSURE AND ASSIST BICYCLE, PEDESTRIAN AND DRIVE WAY TRAFFIC SHOULD NEED ARISE

R30 24X24" Barricade mounted, placed on both sides of the street 20' apart 72HR prior to start of work.

For TCP questions call
ROBERT @ 209-200-3351

SEE **SPEC SHEET 2** FOR ADDITIONAL TRAFFIC CONTROL STIPULATIONS

Pedestrian and Bicycle Access to remain open at all times.

Minimum 12ft clearance for traffic

Work shall not exceed 12 hours

NOT TO SCALE

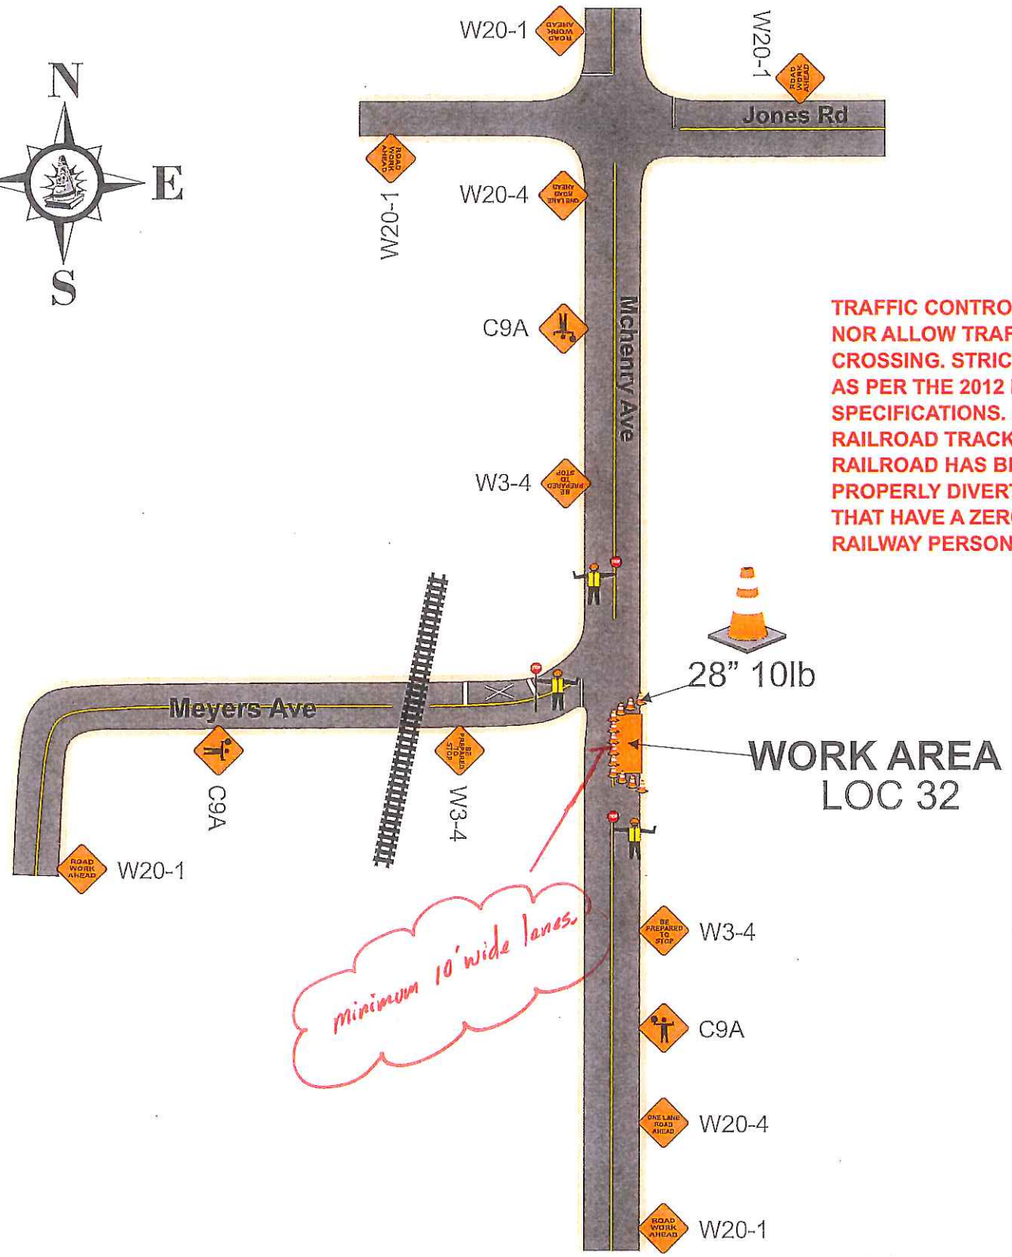

mph	feet			
SPEED	TAPER	SIGN SPACING	TAPER	TANGENT
25	125'	500'	25	50
30	180'		30	60
35	245'		35	70
40	320'		40	80
45	540		45	90
55	660'		55	110

BUFFER(1/2taper) SHOULDER(1/3taper)

TRAFFIC CONTROL PERSONS SHALL NOT ALLOW TRAFFIC TO STOP NOR ALLOW TRAFFIC TO BACKUP WITHIN 50' OF ANY RAILROAD CROSSING. STRICTEST PRECAUTIONS WILL BE MADE AND EXECUTED AS PER THE 2012 MUTCD RAILROAD CROSSING NEAR A WORK ZONE SPECIFICATIONS. IF ANY WORK IS TO BE DONE UNDER OR ATOP ANY RAILROAD TRACKS NO WORK SHALL COMMENCE UNTIL THE RAILROAD HAS BEEN PROPERLY NOTIFIED AND THE RAILROAD HAS PROPERLY DIVERTED ALL RAIL CARS AND TRAINS ONTO TRACKS THAT HAVE A ZERO CHANCE OF NEGATIVE EFFECT ON WORKERS, RAILWAY PERSONNEL OR THE TRAVELING PUBLIC

G20-5aP & R2-1 Barricade Mounted, placed 400' from Work Area

ELEC
PM# 30953335

Owner	SAN JOAQUIN COUNTY
Project Location	Project City: Escalon, CA
Meyers Ave and McHenry	
Prime Contractor	Traffic Control Contractor
PG&E	City Rise Services, Inc.
Phone	Sheet Number / Date
209-333-0807	PS-14 / 8/27/2015
Prepared By	CITY RISE SERVICES, INC

HOURS OF WORK SHALL BE DETERMINED BY SAN JOAQUIN COUNTY

ALL FLAGGERS WILL COMMUNICATE THROUGH HAND SIGNALS AND WALKIE TALKIES WITH ONE ANOTHER

SIGNS BEING USED

- 48X48" W3-4
- 48X48" C9A (CA)
- 48X48" W20-4
- 48X48" W20-1

ADDITIONAL FLAGGER TO MAINTAIN CLOSURE AND ASSIST BICYCLE, PEDESTRIAN AND DRIVE WAY TRAFFIC SHOULD NEED ARISE

R30 24X24" Barricade mounted, placed on both sides of the street 20' apart 72HR prior to start of work.

TOW-AWAY ZONE

For TCP questions call
ROBERT @ 209-200-3351

SEE **SPEC SHEET 2** FOR ADDITIONAL TRAFFIC CONTROL STIPULATIONS

Pedestrian and Bicycle Access to remain open at all times.

Minimum 12ft clearance for traffic

Work shall not exceed 12 hours

NOT TO SCALE

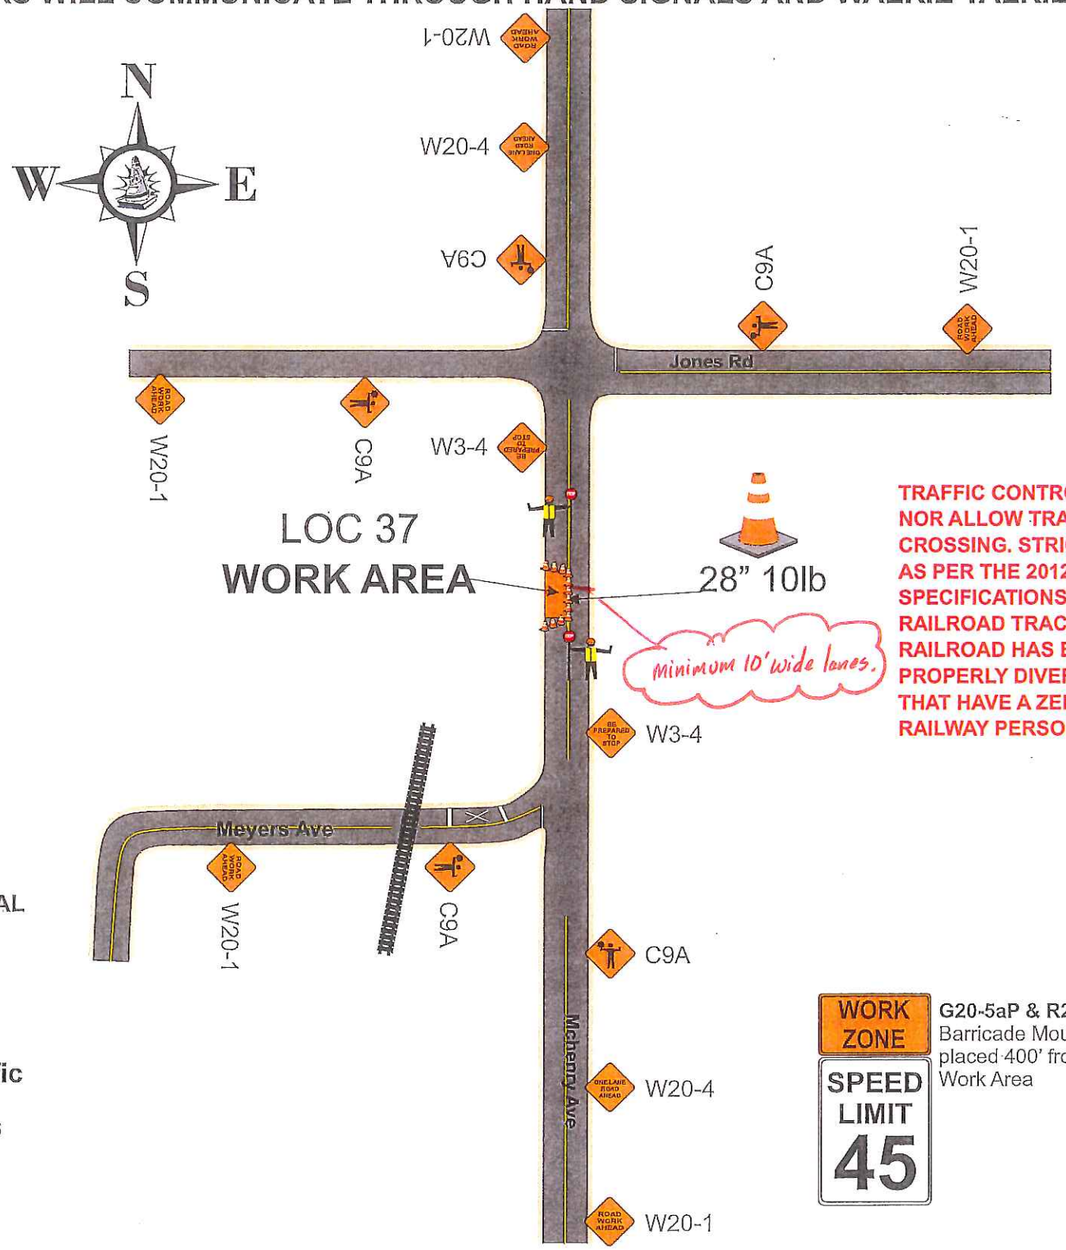

mph	feet			
SPEED	TAPER	SIGN SPACING	TAPER	TANGENT
25	125'	500'	25	50
30	180'		30	60
35	245'		35	70
40	320'		40	80
45	540		45	90
55	660'		55	110

BUFFER(1/2taper) SHOULDER(1/3taper)

TRAFFIC CONTROL PERSONS SHALL NOT ALLOW TRAFFIC TO STOP NOR ALLOW TRAFFIC TO BACKUP WITHIN 50' OF ANY RAILROAD CROSSING. STRICTEST PRECAUTIONS WILL BE MADE AND EXECUTED AS PER THE 2012 MUTCD RAILROAD CROSSING NEAR A WORK ZONE SPECIFICATIONS. IF ANY WORK IS TO BE DONE UNDER OR ATOP ANY RAILROAD TRACKS NO WORK SHALL COMMENCE UNTIL THE RAILROAD HAS BEEN PROPERLY NOTIFIED AND THE RAILROAD HAS PROPERLY DIVERTED ALL RAIL CARS AND TRAINS ONTO TRACKS THAT HAVE A ZERO CHANCE OF NEGATIVE EFFECT ON WORKERS, RAILWAY PERSONNEL OR THE TRAVELING PUBLIC

WORK ZONE
SPEED LIMIT 45

G20-5aP & R2-1 Barricade Mounted, placed 400' from Work Area

ELEC

PM# 30953335

Owner	SAN JOAQUIN COUNTY
Project Location	Project City
Meyers Ave and McHenry	Escalon, CA
Prime Contractor	Traffic Control Contractor
PG&E	City Rise Services, Inc.
Phone / Sheet Number / Date	209-333-0807 / PS-15 / 8/27/2015
Prepared By	CITY RISE SERVICES, INC

HOURS OF WORK SHALL BE DETERMINED BY SAN JOAQUIN COUNTY

ALL FLAGGERS WILL COMMUNICATE THROUGH HAND SIGNALS AND WALKIE TALKIES WITH ONE ANOTHER

SIGNS BEING USED

- 48X48" W3-4
- 48X48" C9A (CA)
- 48X48" W20-4
- 48X48" W20-1

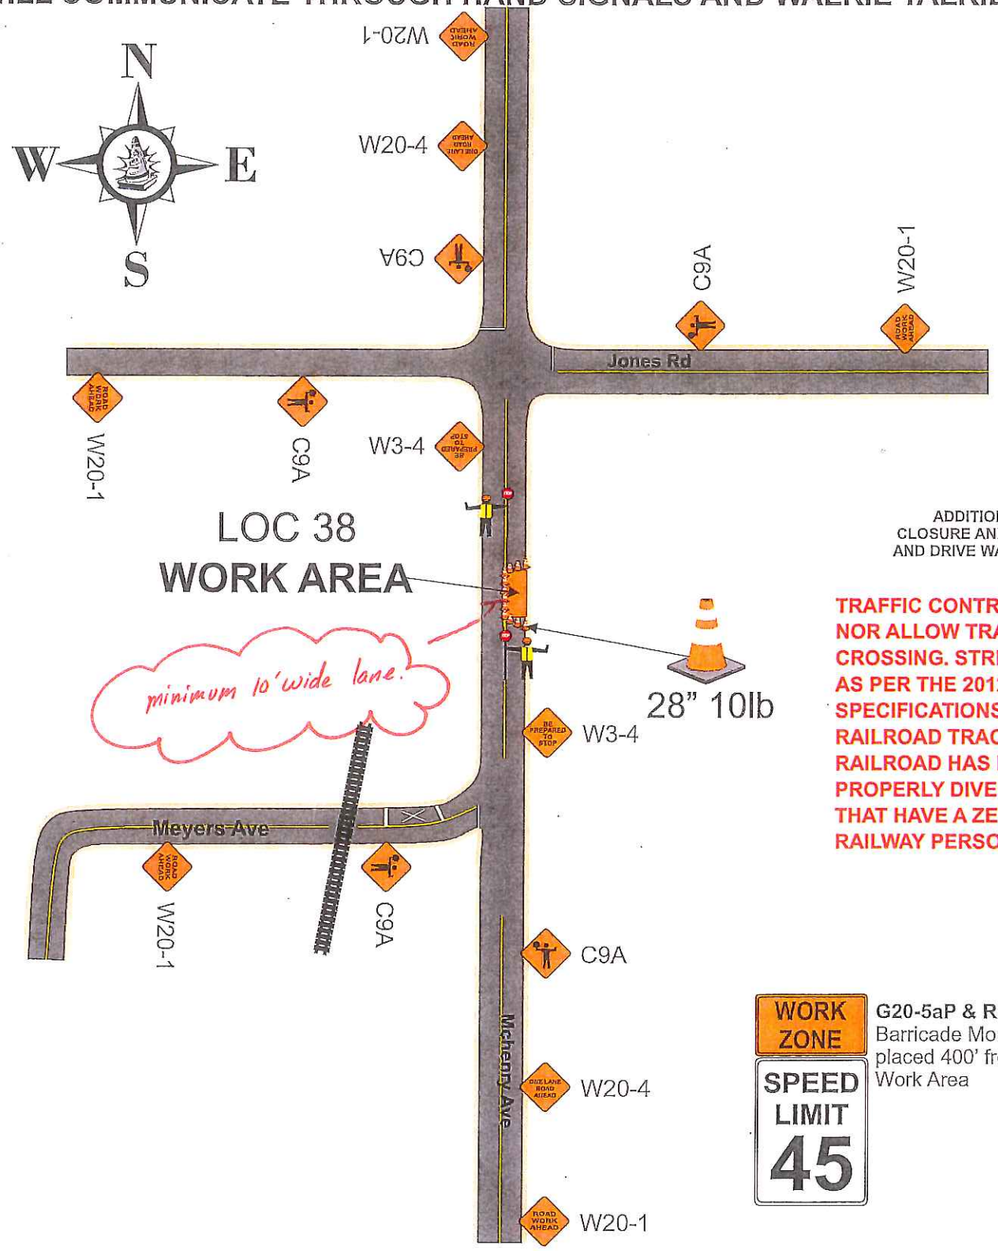

mph	feet			
SPEED	TAPER	SIGN SPACING	TAPER	TANGENT
25	125'	500'	25	50
30	180'		30	60
35	245'		35	70
40	320'		40	80
45	540		45	90
55	660'		55	110

BUFFER(1/2taper) SHOULDER(1/3taper)

ADDITIONAL FLAGGER TO MAINTAIN CLOSURE AND ASSIST BICYCLE, PEDESTRIAN AND DRIVE WAY TRAFFIC SHOULD NEED ARISE

TRAFFIC CONTROL PERSONS SHALL NOT ALLOW TRAFFIC TO STOP NOR ALLOW TRAFFIC TO BACKUP WITHIN 50' OF ANY RAILROAD CROSSING. STRICTEST PRECAUTIONS WILL BE MADE AND EXECUTED AS PER THE 2012 MUTCD RAILROAD CROSSING NEAR A WORK ZONE SPECIFICATIONS. IF ANY WORK IS TO BE DONE UNDER OR ATOP ANY RAILROAD TRACKS NO WORK SHALL COMMENCE UNTIL THE RAILROAD HAS BEEN PROPERLY NOTIFIED AND THE RAILROAD HAS PROPERLY DIVERTED ALL RAIL CARS AND TRAINS ONTO TRACKS THAT HAVE A ZERO CHANCE OF NEGATIVE EFFECT ON WORKERS, RAILWAY PERSONNEL OR THE TRAVELING PUBLIC

TOW-AWAY ZONE

R30 24X24" Barricade mounted, placed on both sides of the street 20' apart 72HR prior to start of work.

For TCP questions call
ROBERT @ 209-200-3351

SEE **SPEC SHEET 2** FOR ADDITIONAL TRAFFIC CONTROL STIPULATIONS

Pedestrian and Bicycle Access to remain **open at all times.**

Minimum 12ft clearance for traffic

Work shall not exceed 12 hours

WORK ZONE
SPEED LIMIT 45

G20-5aP & R2-1 Barricade Mounted, placed 400' from Work Area

NOT TO SCALE

HOURS OF WORK SHALL BE DETERMINED BY SAN JOAQUIN COUNTY

ELEC
PM# 30953335

Owner	SAN JOAQUIN COUNTY	
Project Location		Project City
Meyers Ave and McHenry		Escalon, CA
Prime Contractor		Traffic Control Contractor
PG&E		City Rise Services, Inc.
Phone	Sheet Number	Date
209-333-0807	PS-16	8/27/2015
Prepared By		
CITY RISE SERVICES, INC		