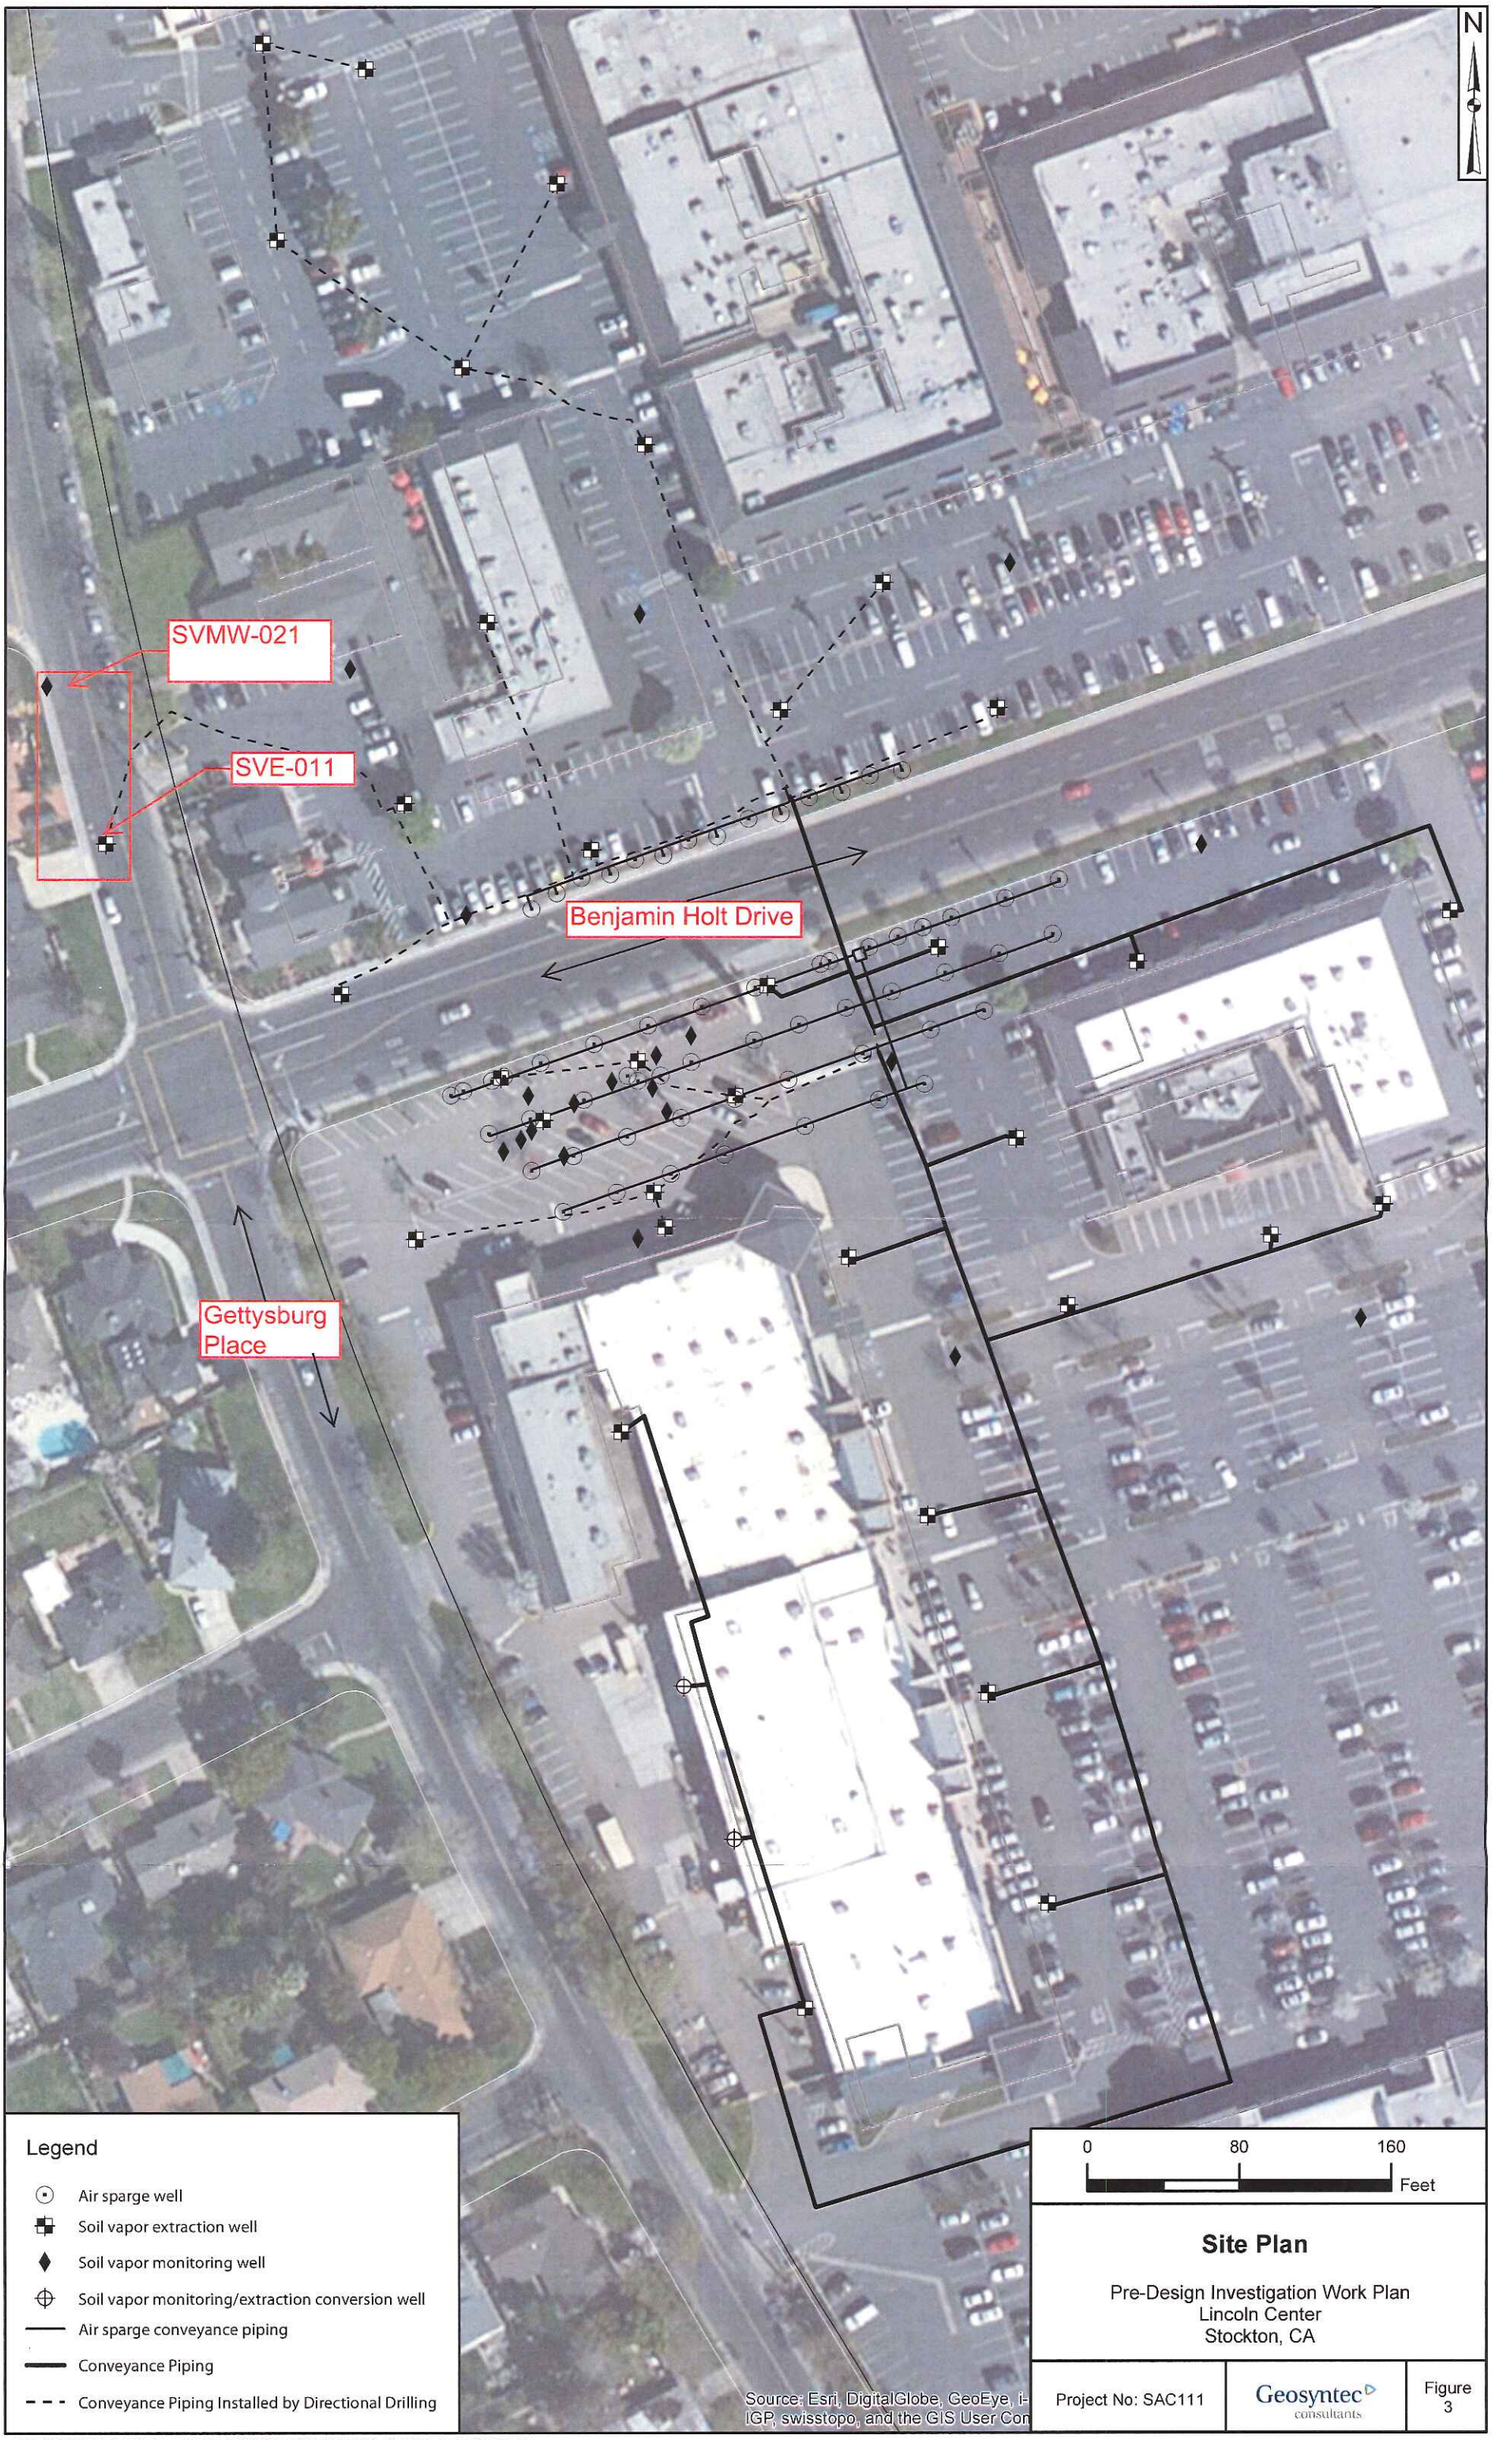

Site Plan

Pre-Design Investigation Work Plan
Lincoln Center
Stockton, CA

Project No: SAC111	Geosyntec consultants	Figure 3

P:\GIS\SAC137_Aerojet Asuza\project\201509_Notification\Fig3_SitePlan_Repaving2.mxd