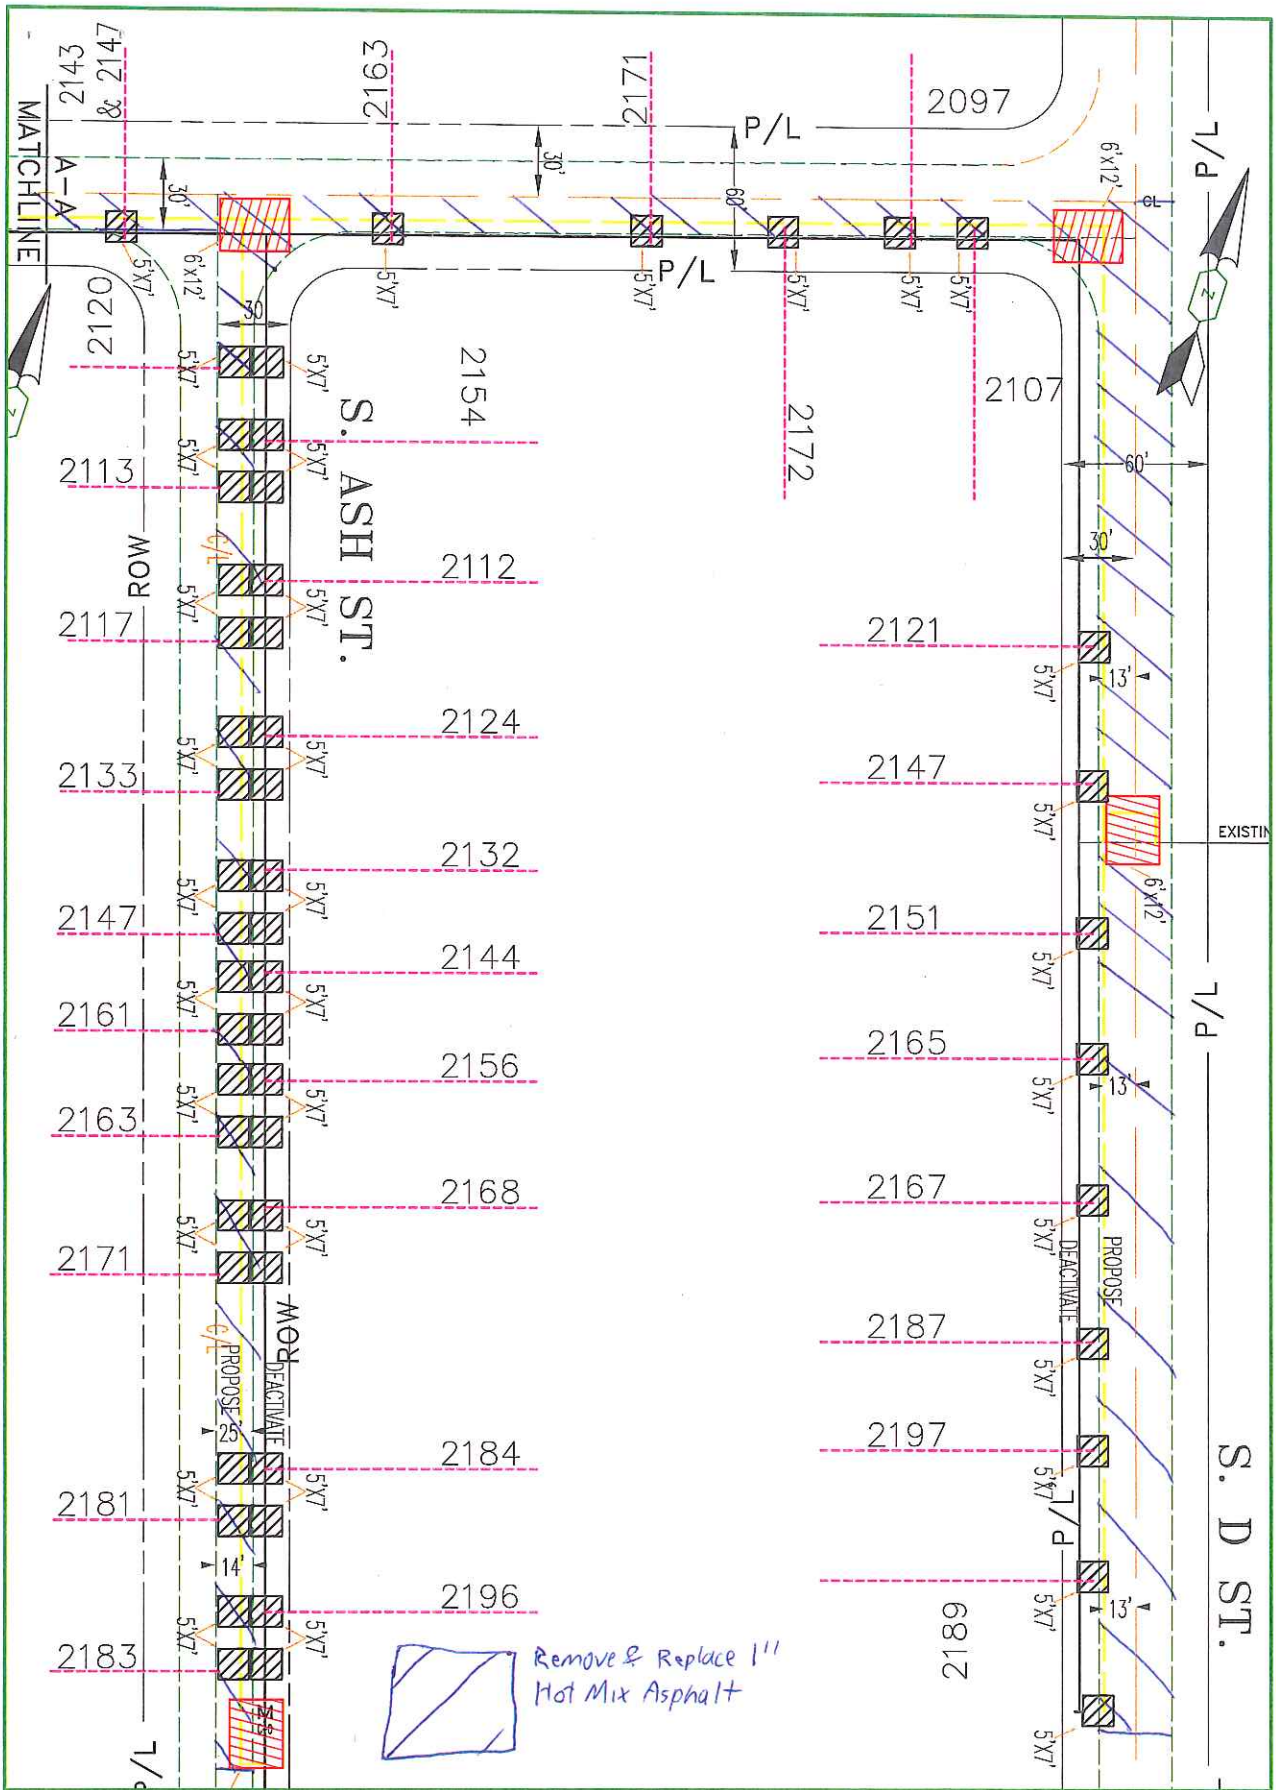

EST: AL CHAVEZ	PERMIT SKETCH	CO:	
ADE: BRENDA ELRICH	GPRP 7TH AVE. & LAUREL AVE	SD:	
SUPV: HERMAN GREGORIO	REPLACE 2705' STEEL MAIN & 65 SERVICES	NOTIF.:	
REP: CHRIS GRAS	SAN JOAQUIN COUNTY	OTHER:	
PLNR:		SHT: 1 OF 3 SHEETS	
SCALE: 1"=50' DATE:	PACIFIC GAS AND ELECTRIC COMPANY	PM: 31082871	REV.

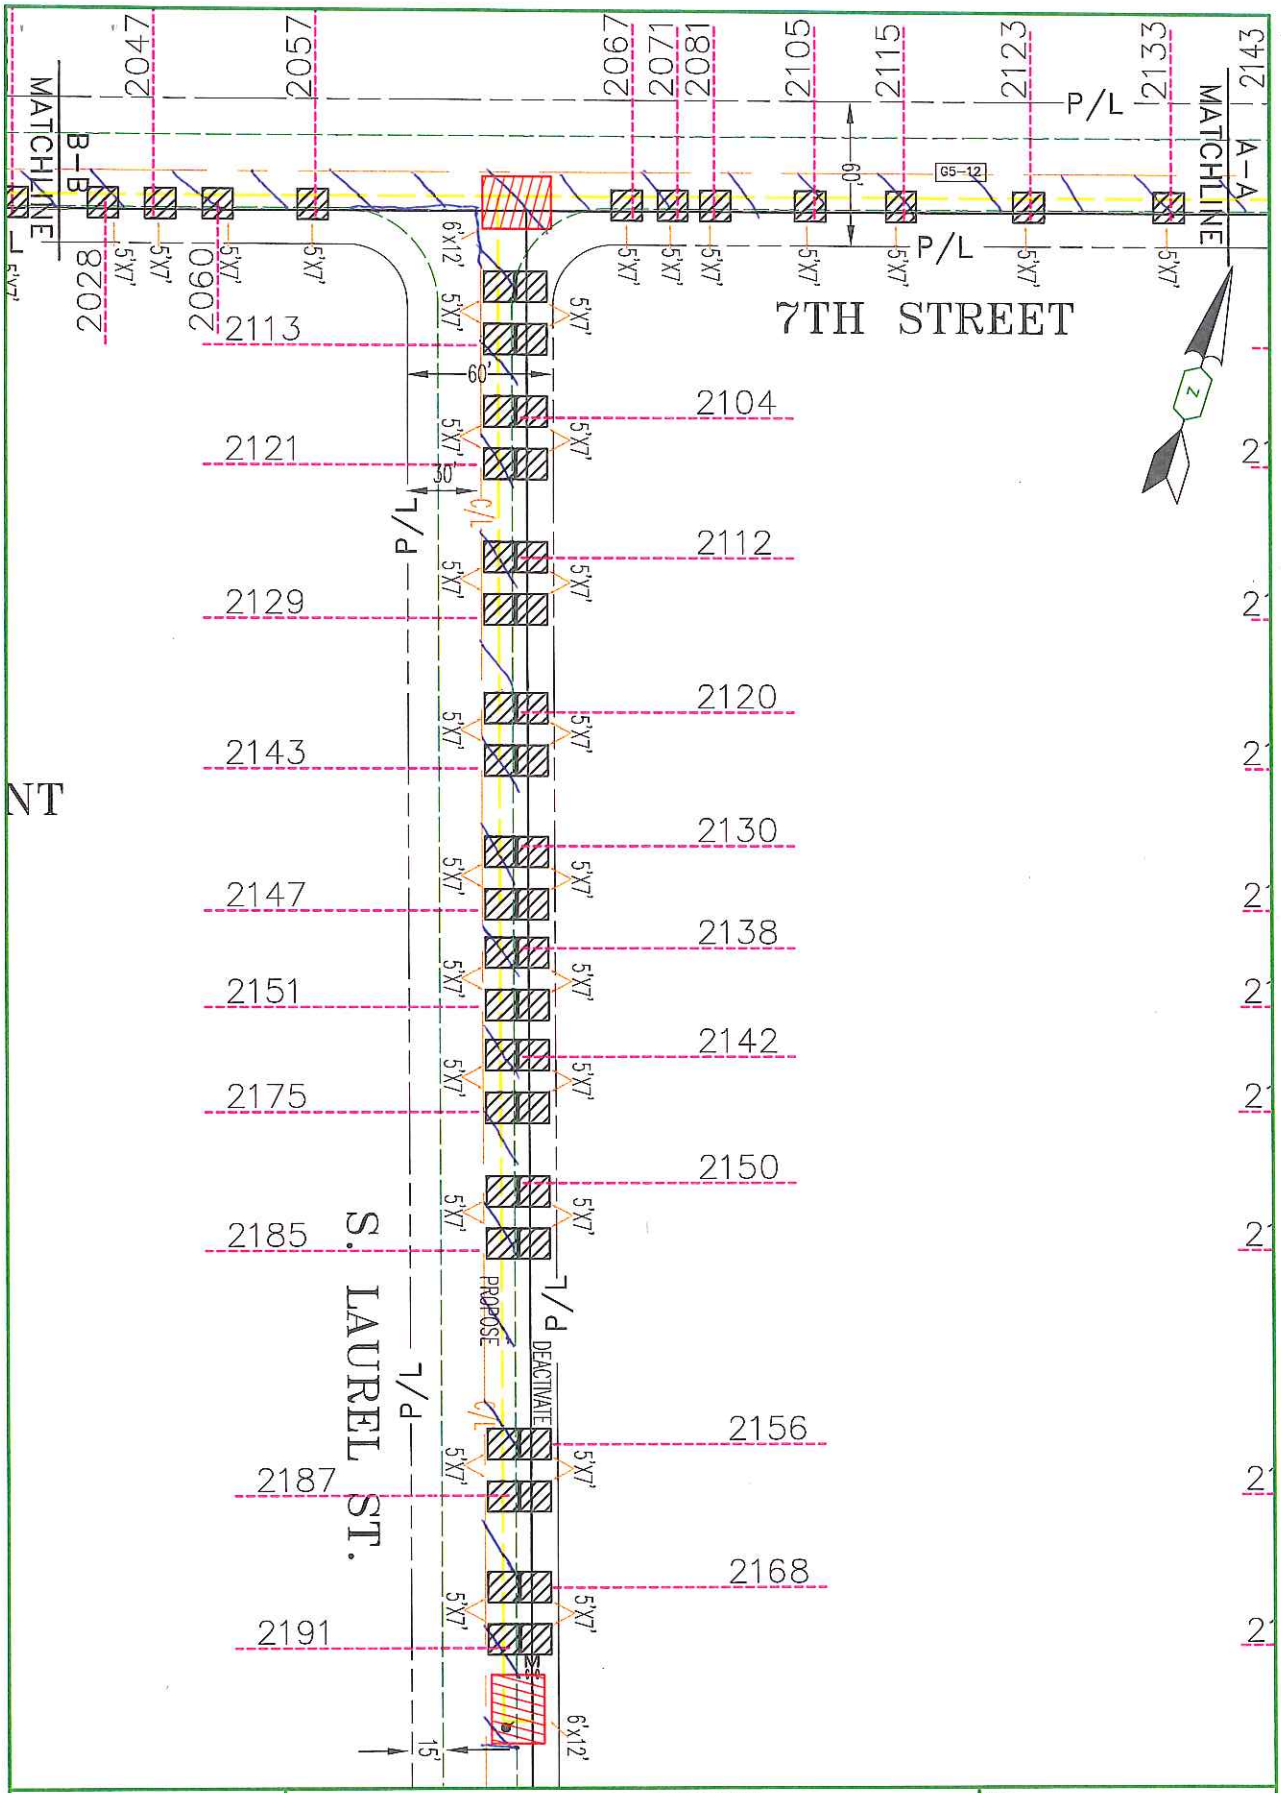

EST:	PERMIT SKETCH	CO:	
ADE:	GPRP 7TH AVE. & LAUREL AVE.	SD:	
SUPV:	REPLACE 2705' OF 2" STL MAIN & 65 SERVICES	NOTIF.:	
REP:	SAN JOAQUIN COUNTY	OTHER:	
PLNR:		SHT: 2 OF 3	SHEETS
SCALE: 1"=50'	DATE:	PM: 31082871	REV.

PACIFIC GAS AND ELECTRIC COMPANY

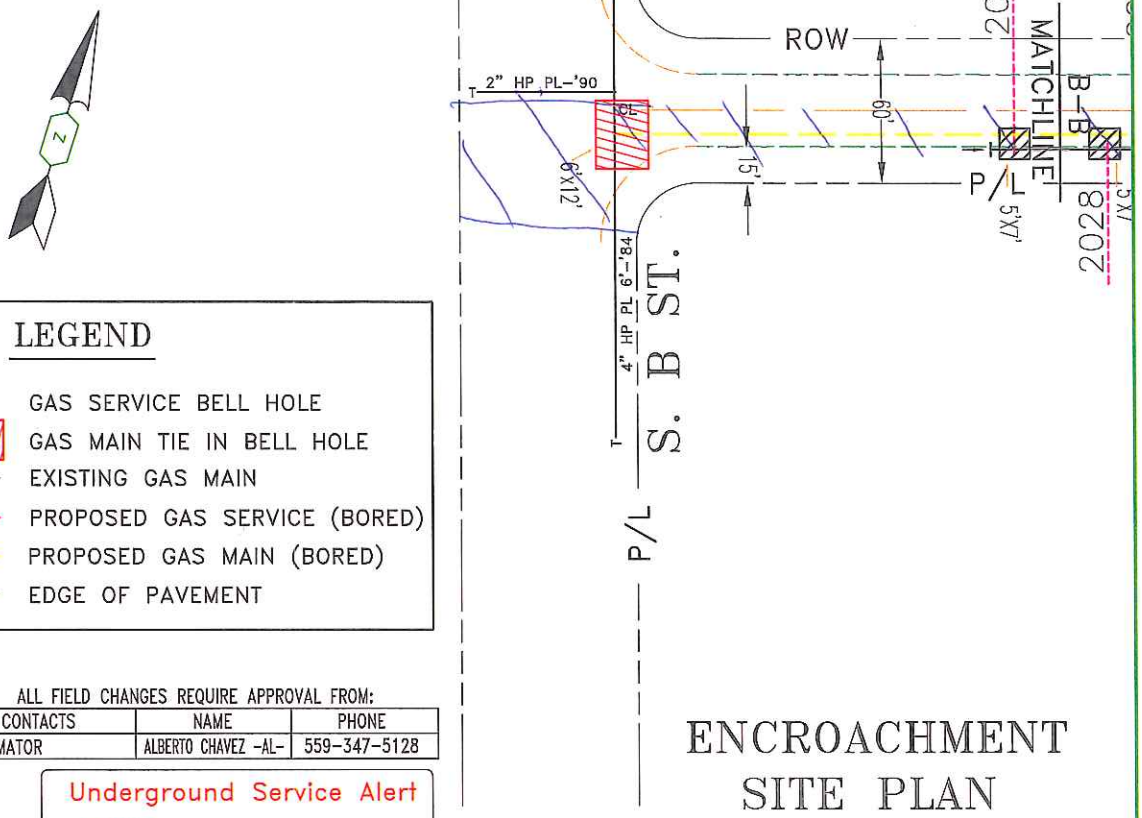

LEGEND

- GAS SERVICE BELL HOLE
- GAS MAIN TIE IN BELL HOLE
- EXISTING GAS MAIN
- PROPOSED GAS SERVICE (BORED)
- PROPOSED GAS MAIN (BORED)
- EDGE OF PAVEMENT

ALL FIELD CHANGES REQUIRE APPROVAL FROM:

KEY CONTACTS	NAME	PHONE
GAS ESTIMATOR	ALBERTO CHAVEZ -AL-	559-347-5128

Underground Service Alert

CALL BEFORE YOU DIG

Call: TOLL FREE

811

TWO WORKING DAYS BEFORE YOU DIG

ENCROACHMENT SITE PLAN

SCALE 1"=50'

VICINITY MAP
STOCKTON

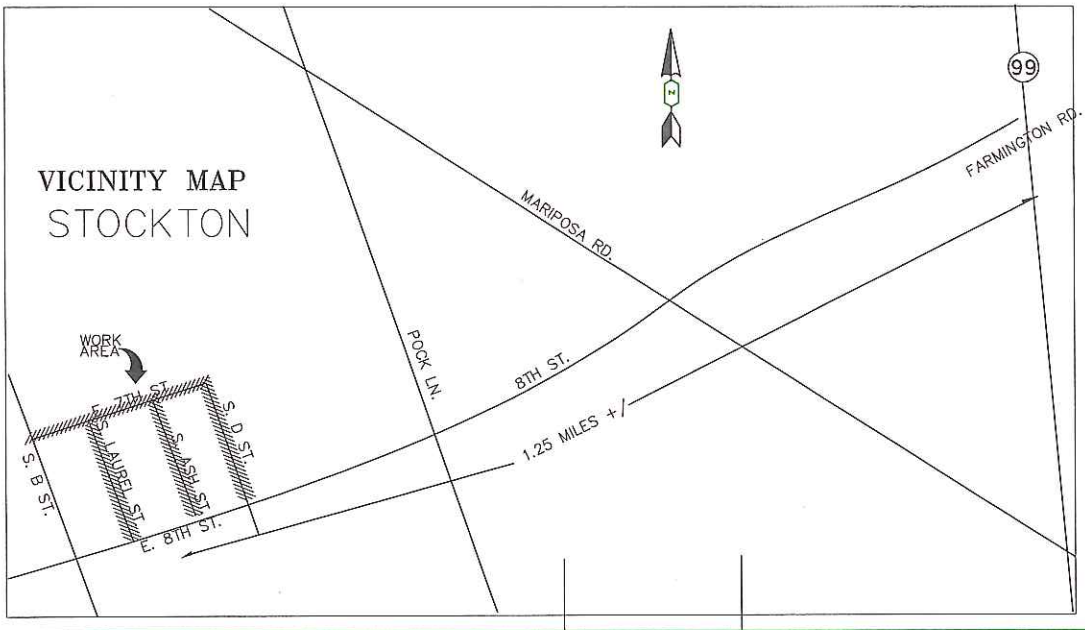

EST:	PERMIT SKETCH	CO:
ADE:	GPRP 7TH AVE. & LAUREL AVE.	SD:
SUPV:	REPLACE 2705' OF 2" STEEL MAIN & 65 SERVICES	NOTIF.:
REP:	SAN JOAQUIN COUNTY	OTHER:
PLNR:	PACIFIC GAS AND ELECTRIC COMPANY	SHT: 3 OF 3 SHEETS
SCALE: 1"=50' / DATE:		PM: 31082871 / REV.