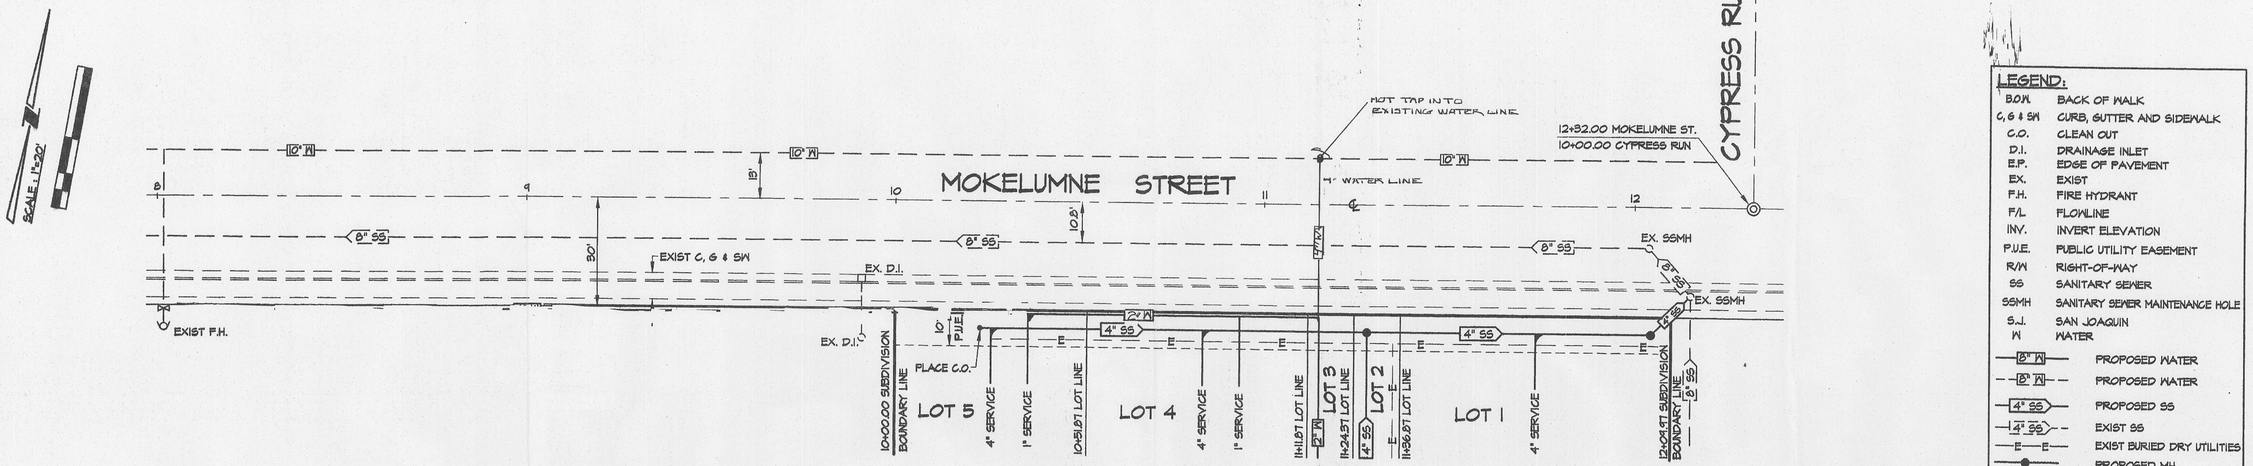

LEGEND:

B.O.W.	BACK OF WALK
C, G & SW	CURB, GUTTER AND SIDEWALK
C.O.	CLEAN OUT
D.I.	DRAINAGE INLET
E.P.	EDGE OF PAVEMENT
EX.	EXIST
F.H.	FIRE HYDRANT
F/L	FLOWLINE
INV.	INVERT ELEVATION
P.U.E.	PUBLIC UTILITY EASEMENT
R/W	RIGHT-OF-WAY
SS	SANITARY SEWER
SSMH	SANITARY SEWER MAINTENANCE HOLE
S.J.	SAN JOAQUIN
W	WATER
8" W	PROPOSED WATER
8" W	PROPOSED WATER
4" SS	PROPOSED SS
4" SS	EXIST SS
E E	EXIST BURIED DRY UTILITIES
	PROPOSED MH
	EXIST MH
	MONUMENT WELL
	EXIST FIRE HYDRANT
	PROPOSED SS HOUSE SERVICE

MOKELUMNE STREET

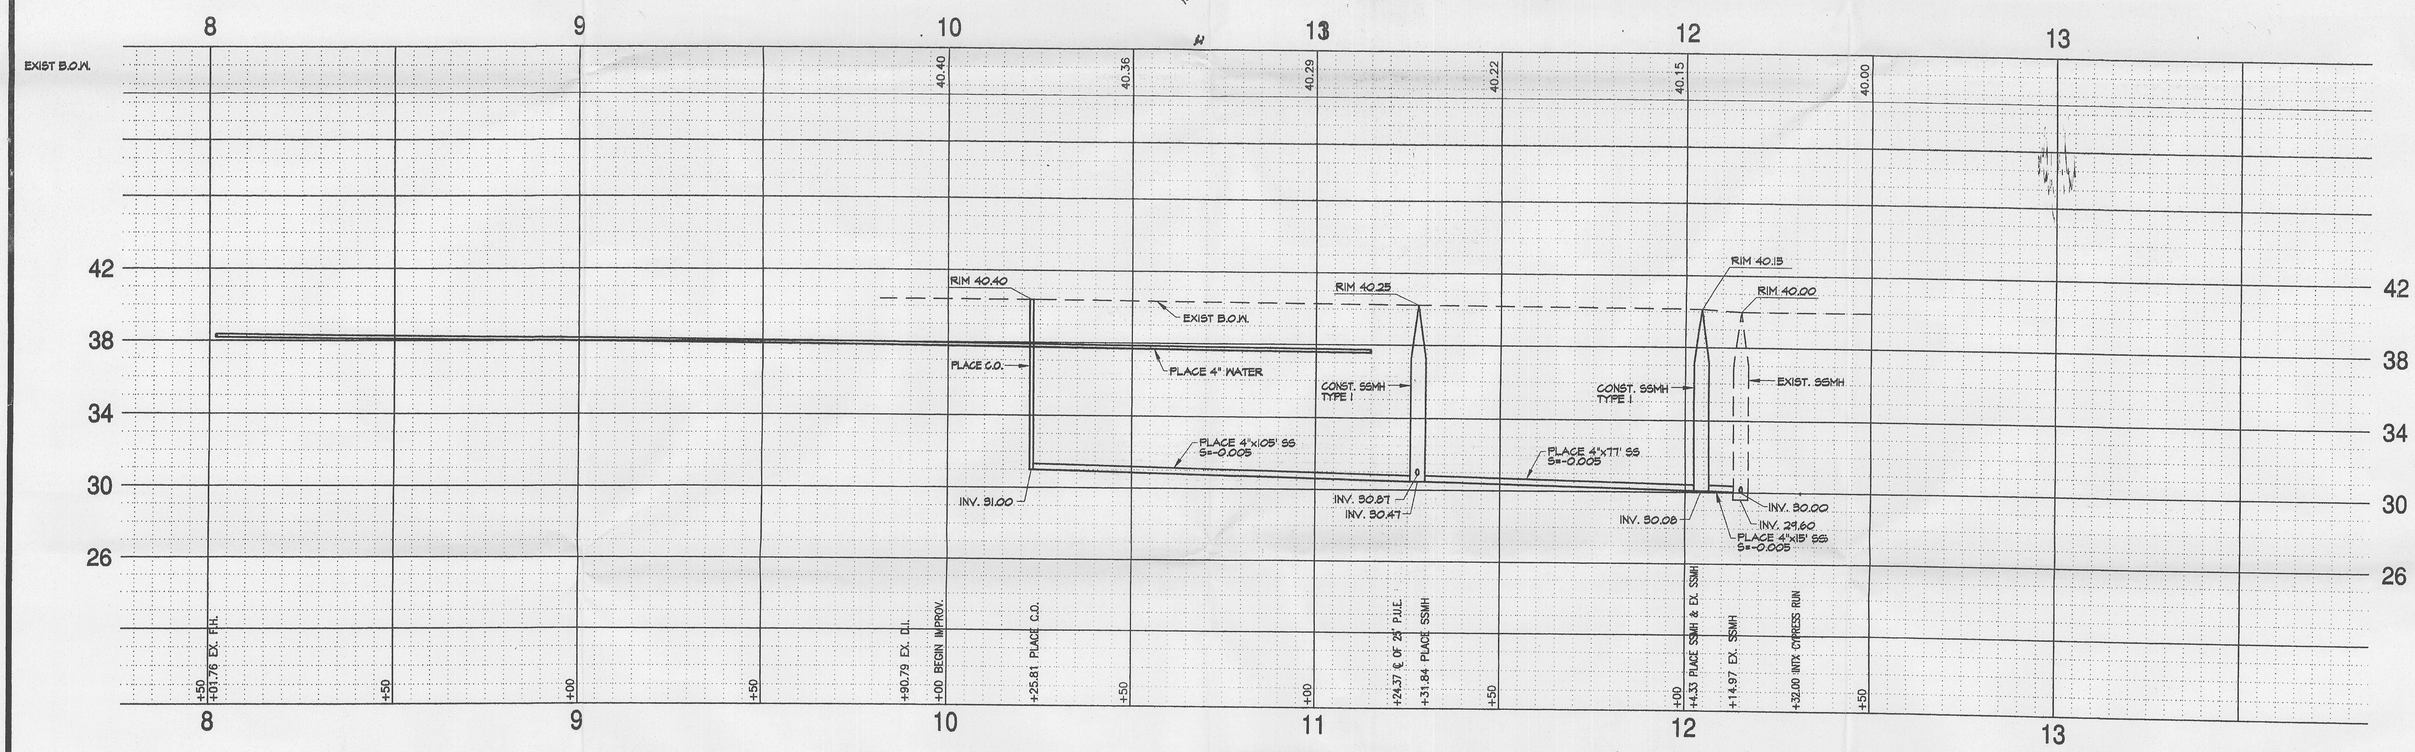

REVISIONS			
NO.	DESCRIPTION	DATE	BY

BENCH MARK: ELEV.: _____
DESCRIPTION :

JOB NO. :	031021P2
DATE :	11/16/05 10:55 a.m.
SCALE HORIZ. :	1"=20'
SCALE VERT. :	1"=4'
DRAWN :	
DESIGN :	
CHECK :	

SEAL: REGISTERED PROFESSIONAL ENGINEER EARNEST F. SMITH C-15372 EXP. 3-31-07 CIVIL STATE OF CALIFORNIA

EARNEST F. SMITH-CIVIL ENGINEER
221 WEST OAK STREET, SUITE B-2
LODI, CALIFORNIA 95240
PHONE (209) 334-6523
E.F. SMITH, DESIGN ENGINEER
DATE:
R.C.E. NO.: 15372
EXP. DATE: 3-31-07

838 EAST MOKELUMNE STREET
IMPROVEMENTS
MOKELUMNE STREET PLAN & PROFILE

SHEET 2 OF 3
FILE NO. 031021P2