SCALE : 1"=20'

**LEGEND:**

| | |
|---|---|
| B.O.W. | BACK OF WALK |
| C, G & SW | CURB, GUTTER AND SIDEWALK |
| C.O. | CLEAN OUT |
| D.I. | DRAINAGE INLET |
| E.P. | EDGE OF PAVEMENT |
| EX. | EXIST |
| F.H. | FIRE HYDRANT |
| F/L | FLOWLINE |
| INV. | INVERT ELEVATION |
| P.U.E. | PUBLIC UTILITY EASEMENT |
| R/W | RIGHT-OF-WAY |
| SS | SANITARY SEWER |
| SSMH | SANITARY SEWER MAINTENANCE HOLE |
| S.J. | SAN JOAQUIN |
| W | WATER |
| 8" W | PROPOSED WATER |
| 2" W | PROPOSED WATER |
| 4" SS | PROPOSED SS |
| 4" SS | EXIST SS |
| E E | EXIST BURIED DRY UTILITIES |
| | PROPOSED MH |
| | EXIST MH |
| | MONUMENT WELL |
| | EXIST FIRE HYDRANT |
| | PROPOSED SS HOUSE SERVICE |

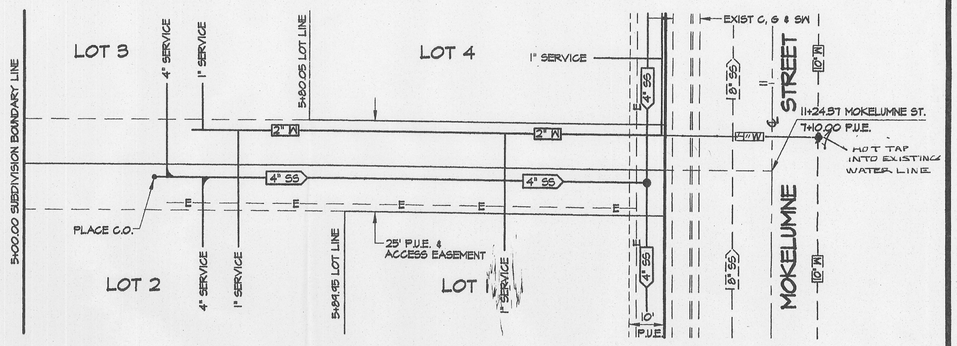


# 25' P.U.E. & ACCESS DRIVEWAY

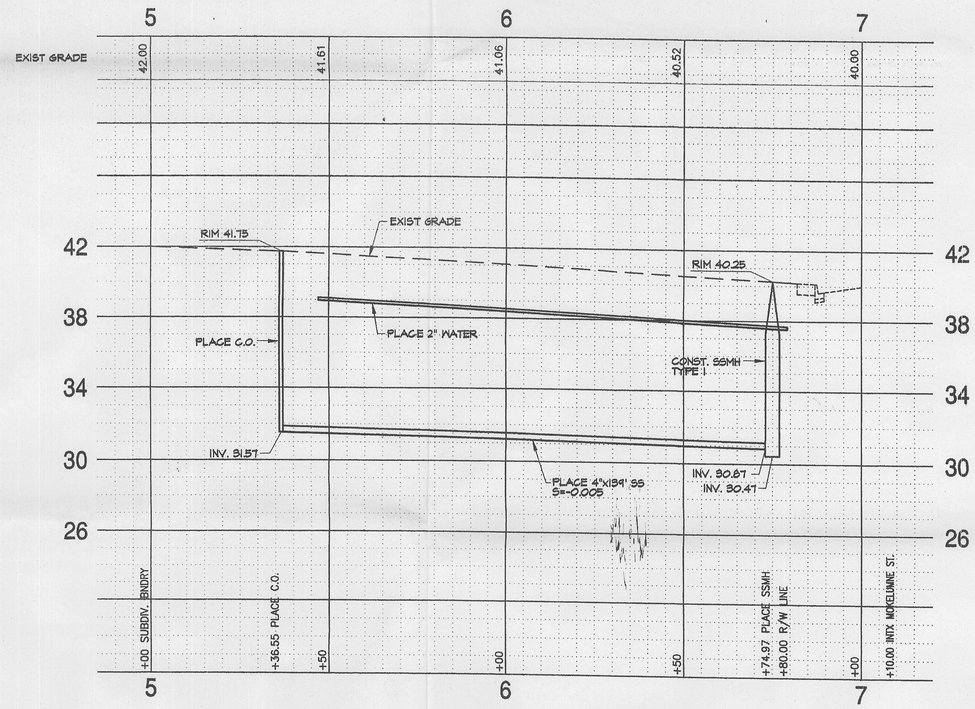


| REVISIONS | | | |
|---|---|---|---|
| NO. | DESCRIPTION | DATE | BY |
| | | | |

BENCH MARK: ELEV.: _____
DESCRIPTION :

JOB NO. : 031021P3
DATE : 11/16/05 11:29 a.m.
SCALE HORIZ. : 1"=20'
SCALE VERT. : 1"=4'
DRAWN :
DESIGN :
CHECK :

SEAL: REGISTERED PROFESSIONAL ENGINEER EARNEST F. SMITH C-15372 EXP. 3-31-07 CIVIL STATE OF CALIFORNIA


EARNEST F. SMITH-CIVIL ENGINEER
221 WEST OAK STREET, SUITE B-2
LODI, CALIFORNIA 95240
PHONE (209) 334-6523
E.F. SMITH, DESIGN ENGINEER


DATE: _____
R.C.E. NO.: 15372
EXP. DATE: 3-31-07

838 EAST MOKELUMNE STREET
IMPROVEMENTS
P.U.E. PLAN & PROFILE

SHEET 3 OF 3
FILE NO. 031021P3