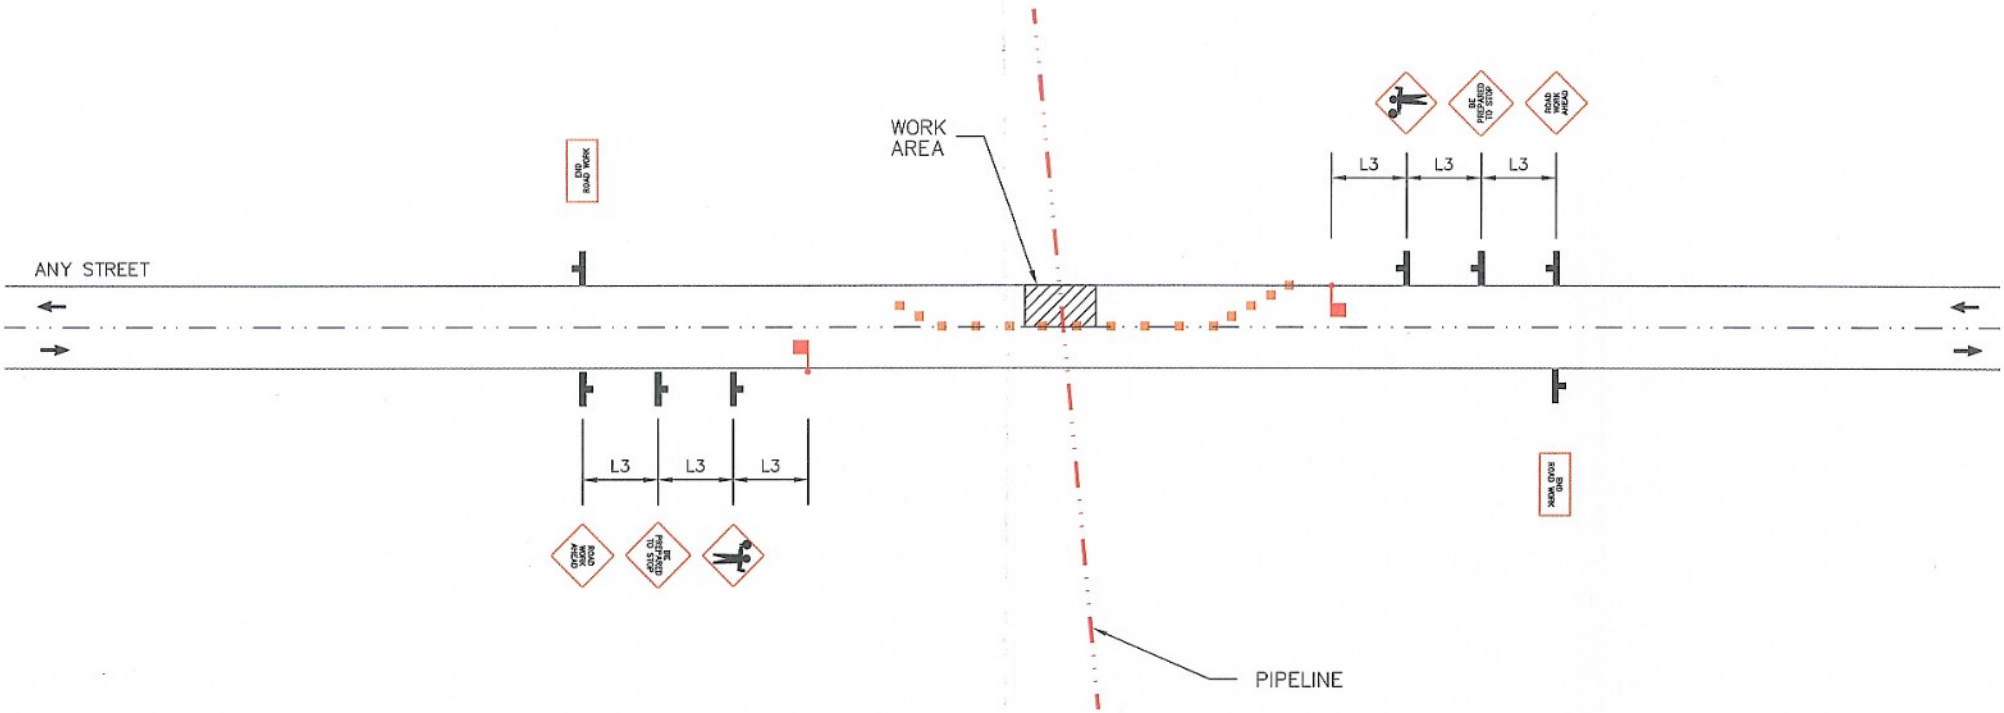

NOTE: A MINIMUM LANE WIDTH OF 10 FEET MUST BE MAINTAINED

TABLE 1			
SPEED LIMIT (MPH)	TAPER LENGTH (L1, FT)	NO. CONES FOR TAPER	TAPER CONE SPACING (FT)
25	125	6	26
30	180	7	32
35	245	8	37
40	320	9	42
50	600	13	53

TABLE 2		
SPEED LIMIT (MPH)	MINIMUM DISTANCE (L3, FT)	
	BETWEEN SIGNS	FROM LAST SIGN TO TAPER
25	100	100
30	100	100
35	100	100
40	100	100
50	350	350

LEGEND

- DIRECTION OF TRAVEL
- PORTABLE SIGN
- TRAFFIC CONE/ DELINEATOR
- TYPE 2 BARRICADE
- FLAGGER
- ARROW PANEL
- FLAG TREE

REV NO.	DWG COORD.	REVISION	BY	DATE

SURVEYED		DATE
DESIGNED	JLR	DATE 6-28-06
DRAWN	JLR	DATE 6-28-06
CHECKED		DATE
APPROVED		DATE
AUTOCAD FILE TYPICAL LANE CLOSURE_1.DWG		

MEARS GROUP, INC.
2021 OMEDA ROAD, SUITE 110, SAN RAMON, CA 94583
(925) 820-7630

PIPELINE TRAFFIC CONTROL PLAN
ANY STREET LANE CLOSURE TYPICAL
ANY TOWN, ANY STATE

JOB NUMBER	SCALE	SHEET
123456	N.T.S.	1 OF 1