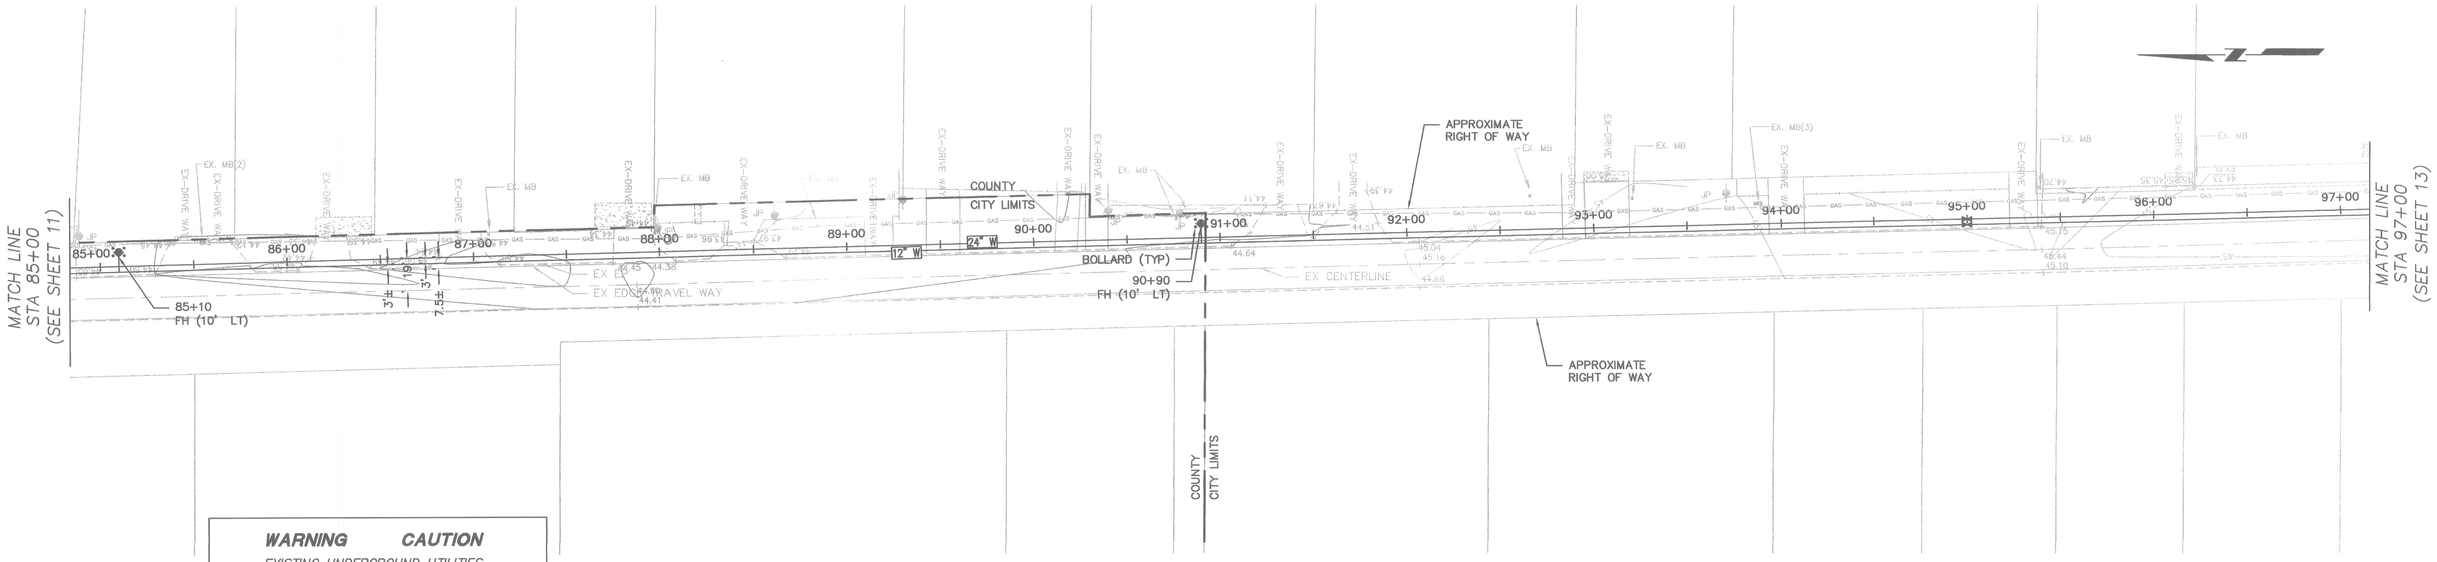

WARNING CAUTION

EXISTING UNDERGROUND UTILITIES
CONTACT: UNDERGROUND SERVICE
ALERT PHONE: (800) 642-2444
FOR MARKING PRIOR TO DIGGING

AUSTIN ROAD PLAN

HORZ 0 40' 80'

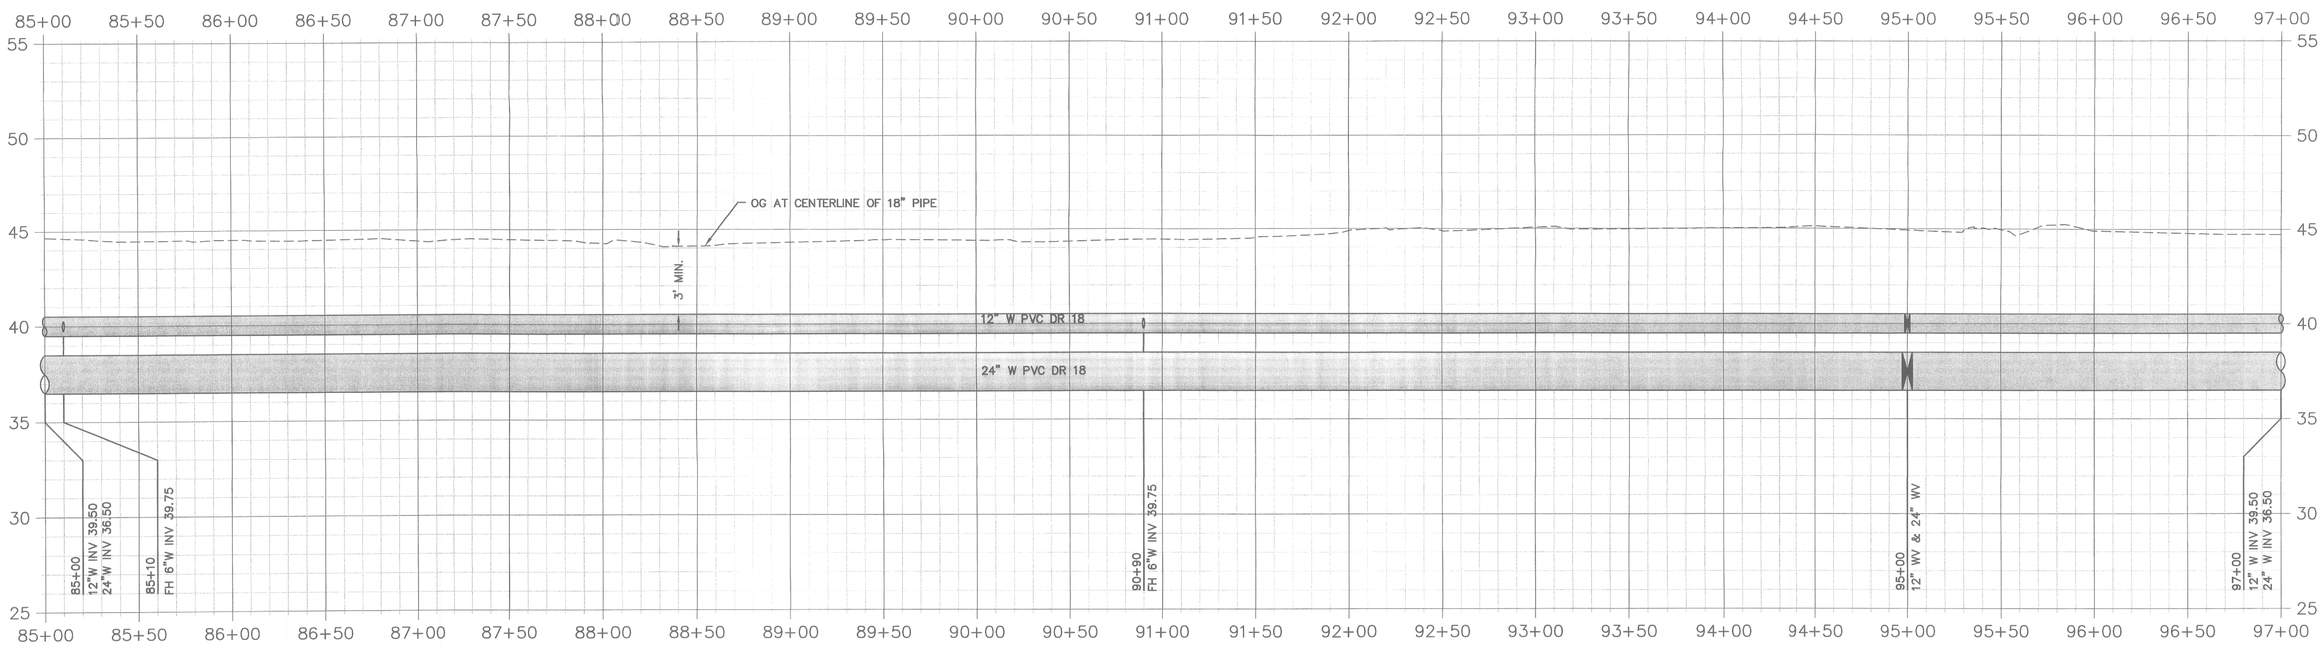

REGISTERED PROFESSIONAL ENGINEER
FERNANDO ULLOA
No. 62736
EXP. 6-30-10
CIVIL
STATE OF CALIFORNIA

AUSTIN ROAD PROFILE

VERT 0 4' 8'
HORZ 0 40' 80'

THE CITY OF MANTECA SHALL NOT BE RESPONSIBLE FOR THE ACCURACY OR COMPLETENESS OF ELECTRONIC COPIES OF THIS PLAN SHEET.

REVISIONS

APPROVED

8/27/09 — DATE

FERNANDO ULLOA — RCE 62736

CITY OF MANTECA
DEPARTMENT OF PUBLIC WORKS
1001 WEST CENTER STREET, MANTECA, CALIFORNIA 95337

SCALE	AS SHOWN
DESIGNED	FU
DRAWN	AM
CHECKED	KC
DATE	MAY 2009

TITLE

AUSTIN ROAD WATER MAIN PROJECT
PLAN AND PROFILE 85+00 TO 97+00

SHEET 12 OF 14 SHEETS