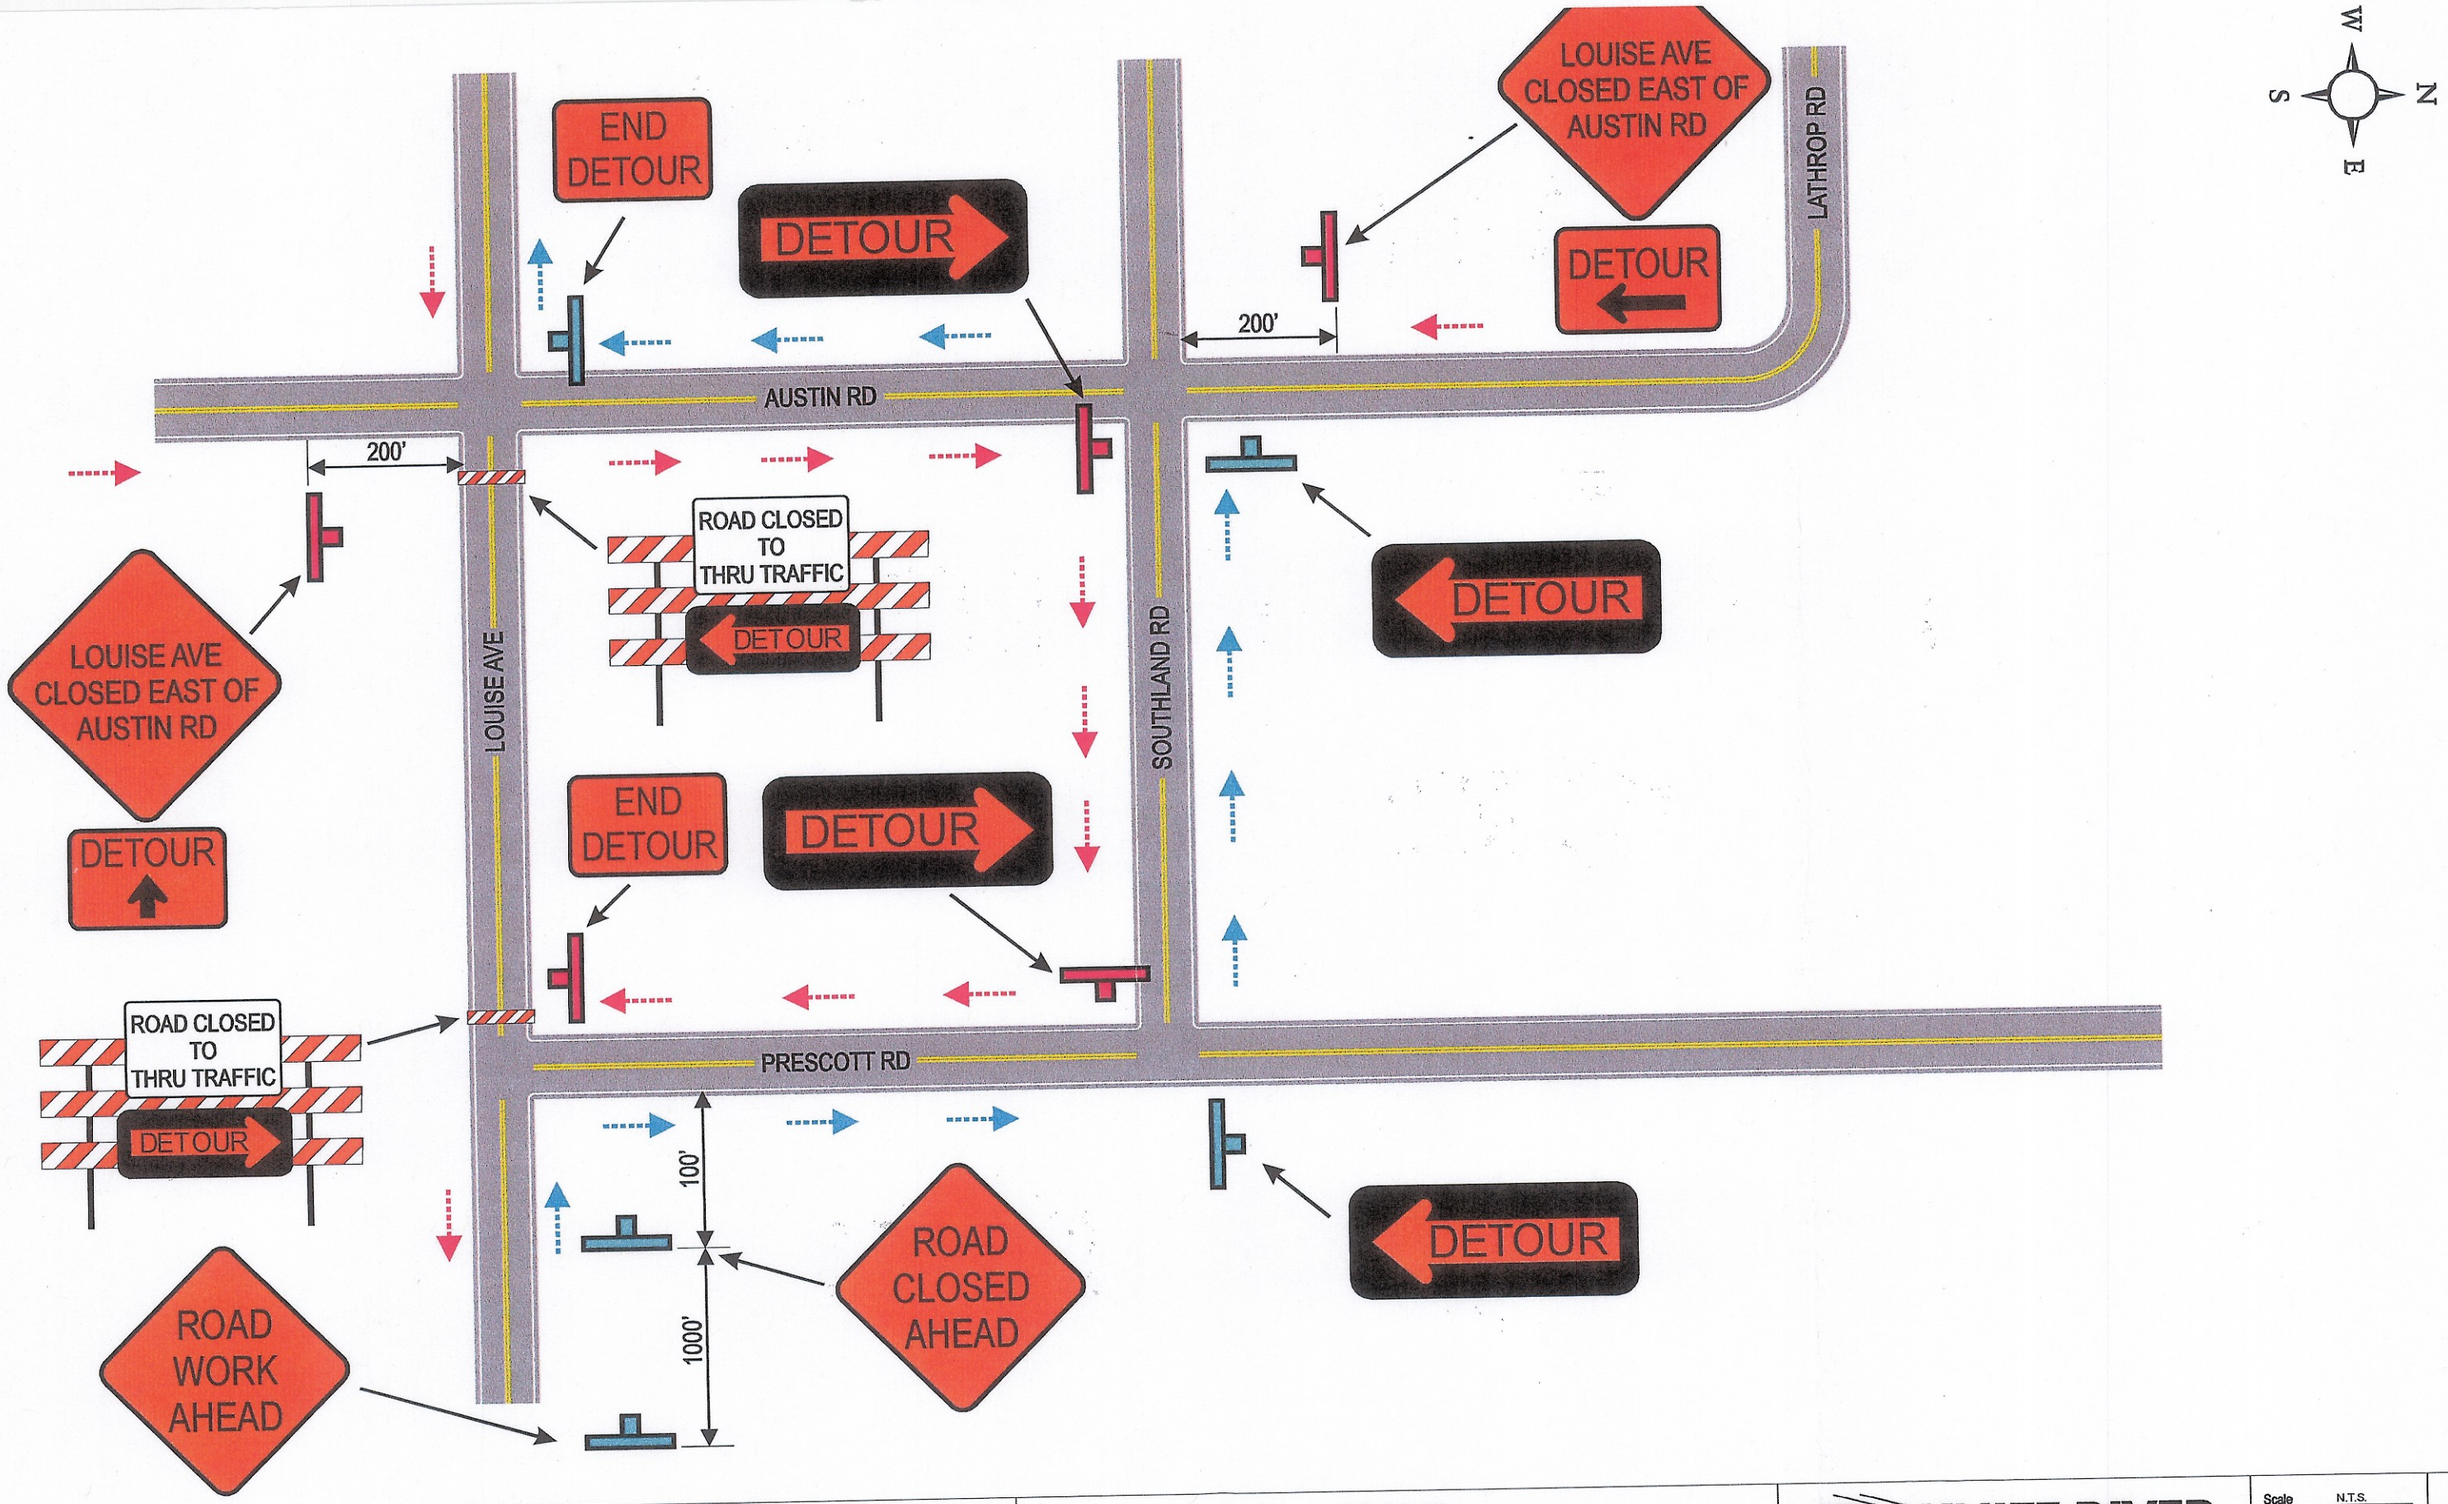

APPROVED BY SAN JOAQUIN COUNTY

DATE

LOUISE AVE CLOSURE (AUSTIN TO PRESCOTT)

Traffic Control Plan

AUSTIN ROAD WATER MAIN

MANTECA, CA

KNIFE RIVER CONSTRUCTION
AN MDU RESOURCES COMPANY
Contractor's License Number 334653
655 W. Clay Street, Stockton, CA 95206 PH: (209) 948-0302 FAX: (209) 948-6652

Scale N.T.S.
Job Number 5781375
Prepared By RH
Date 01/04/10

Sh
1