STRIPING NUMBERED NOTES:–

1. STRIPING DETAIL 10
2. STRIPING DETAIL 22 OR 23 MATCH EX.
3. STRIPING DETAIL 26
4. STRIPING DETAIL 27B
5. STRIPING DETAIL 33
6. STRIPING DETAIL 37
7. STRIPING DETAIL 38
8. LEFT ARROW TYPE III(L)
9. THROUGH ARROW TYPE I(10')
10. TRANSITION ARROW TYPE VI
11. 12" WIDE STRIPING
12. 12" CHEVRON MARKING AT 20' O.C.
13. RAIL ROAD CROSSING PAVEMENT MARKING
14. R 4–7 (KEEP RIGHT SIGN)
15. R 6–1 (ONE WAY SIGN)
16. RELOCATE EXISTING SIGN
17. EX. STRIPING TO REMAIN
18. EX. ARROW TO REMAIN
19. PAINT MEDIAN NOSE YELLOW
20. STRIPING DETAIL 39
21. SIGN R3–R5 ON EX. STOP SIGN
22. 12" WHITE STOP BAR
23. INSTALL LANE LINE EXTENSION THROUGH INTERSECTION, DETAIL 40A
24. STRIPING DETAIL 29

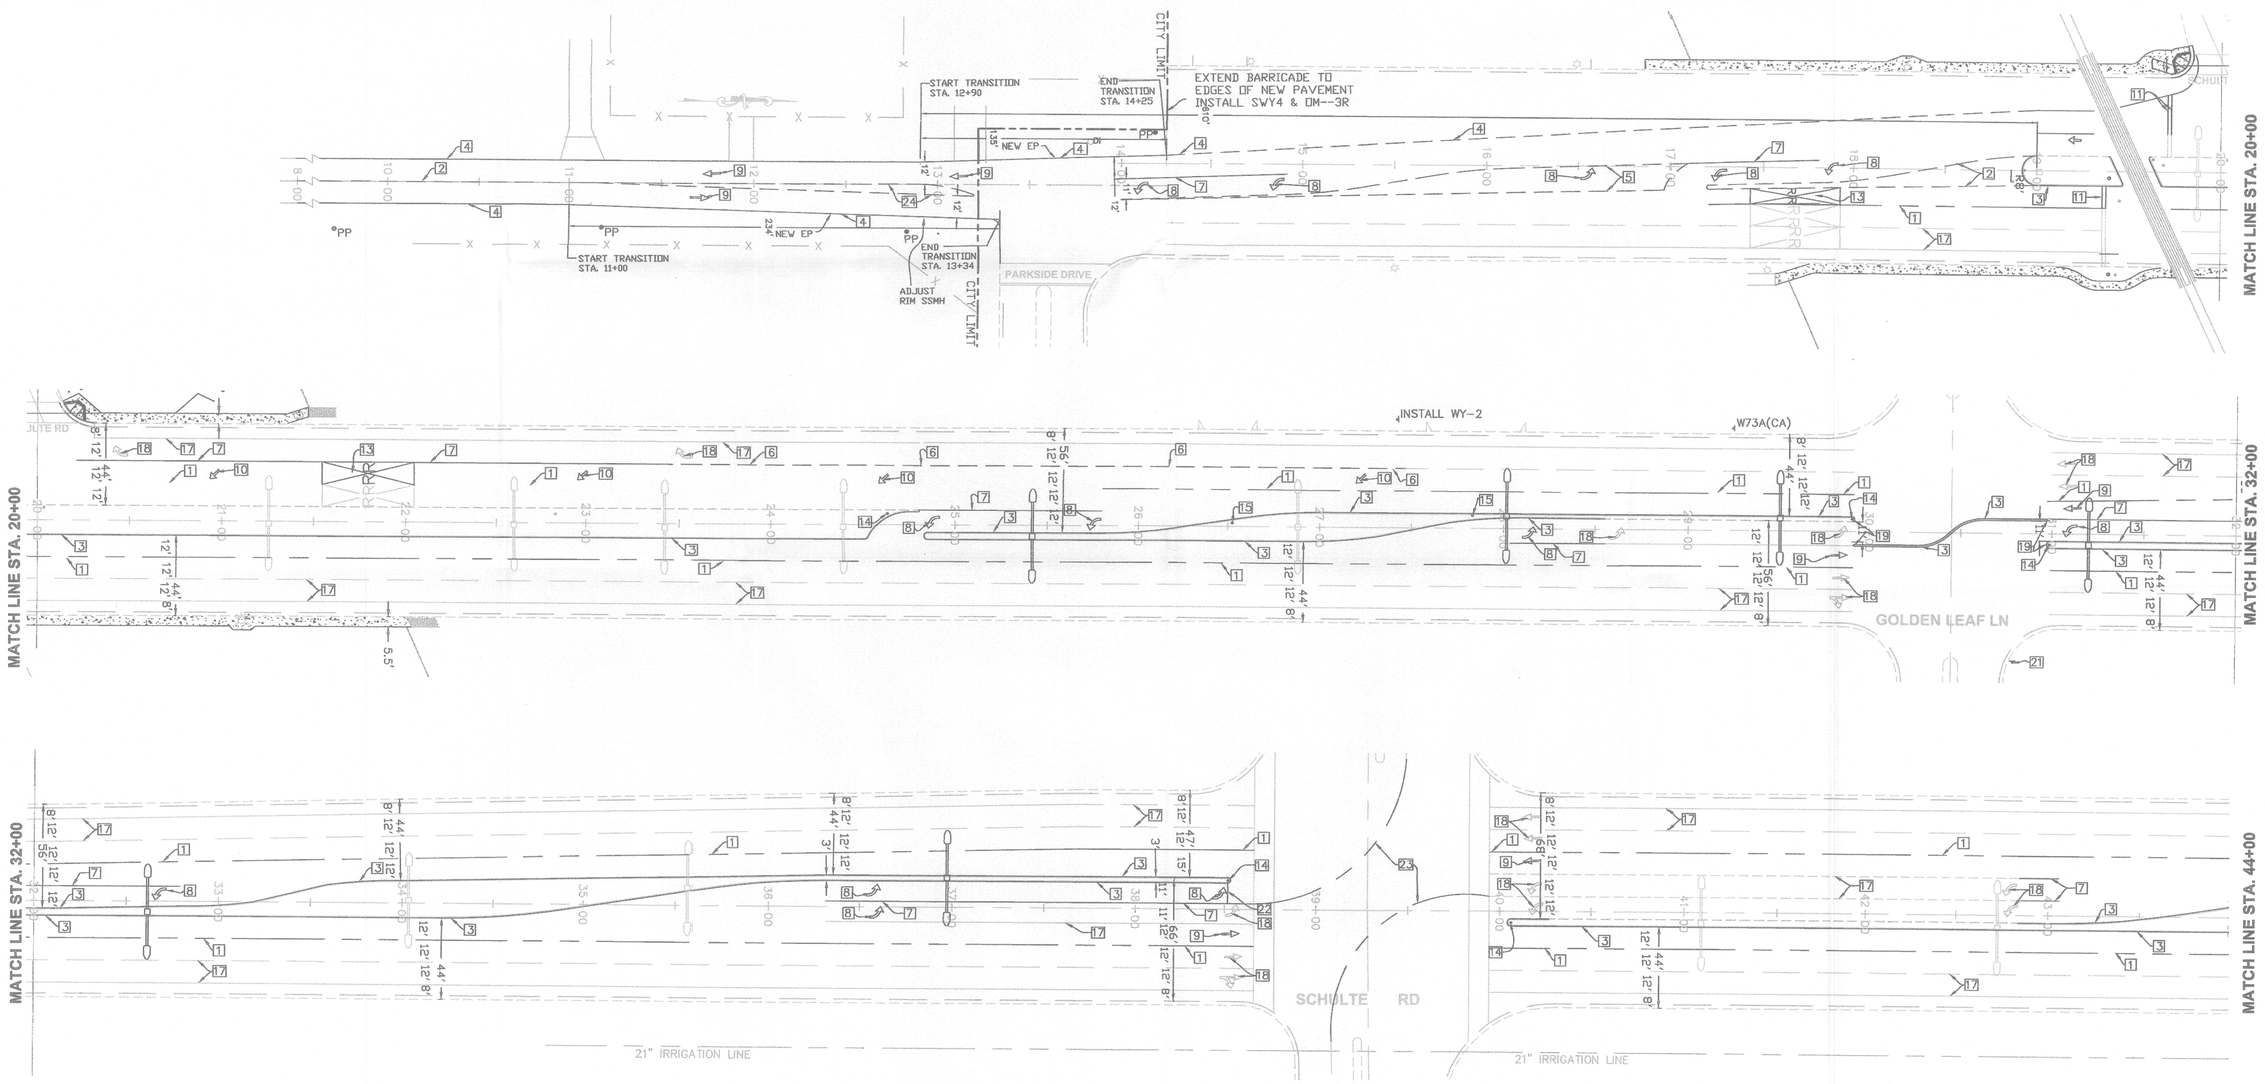

CITY OF TRACY

APPROVED BY: KULDEEP SHARMA CITY ENGINEER DATE:

TRACY Think Inside the Triangle

STRIPING AND SIGNING PLAN
STA 10+00 TO 44+00

REVISIONS		
SYMBOL	DATE	DESCRIPTION

APPROVED

DESIGNED BY: K.B./S.S.G.
DRAWN BY: S.S.G.
CHECKED BY: Z. Z.
SCALE: AS SHOWN

CORRAL HOLLOW ROAD WIDENING
11TH STREET TO SCHULTE ROAD
C.I.P. Nos. 73103

SHEET
C-5
OF 8 SHEETS

8/19/09