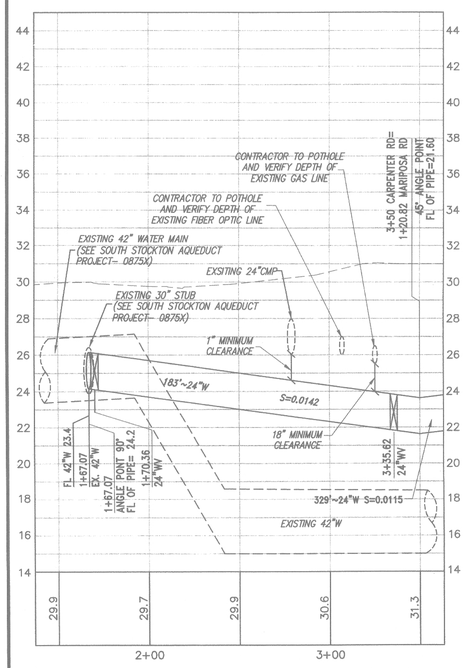

PROFILE – CARPENTER ROAD
SCALE: 1"= 40' HORIZ.
1"= 4' VERT.

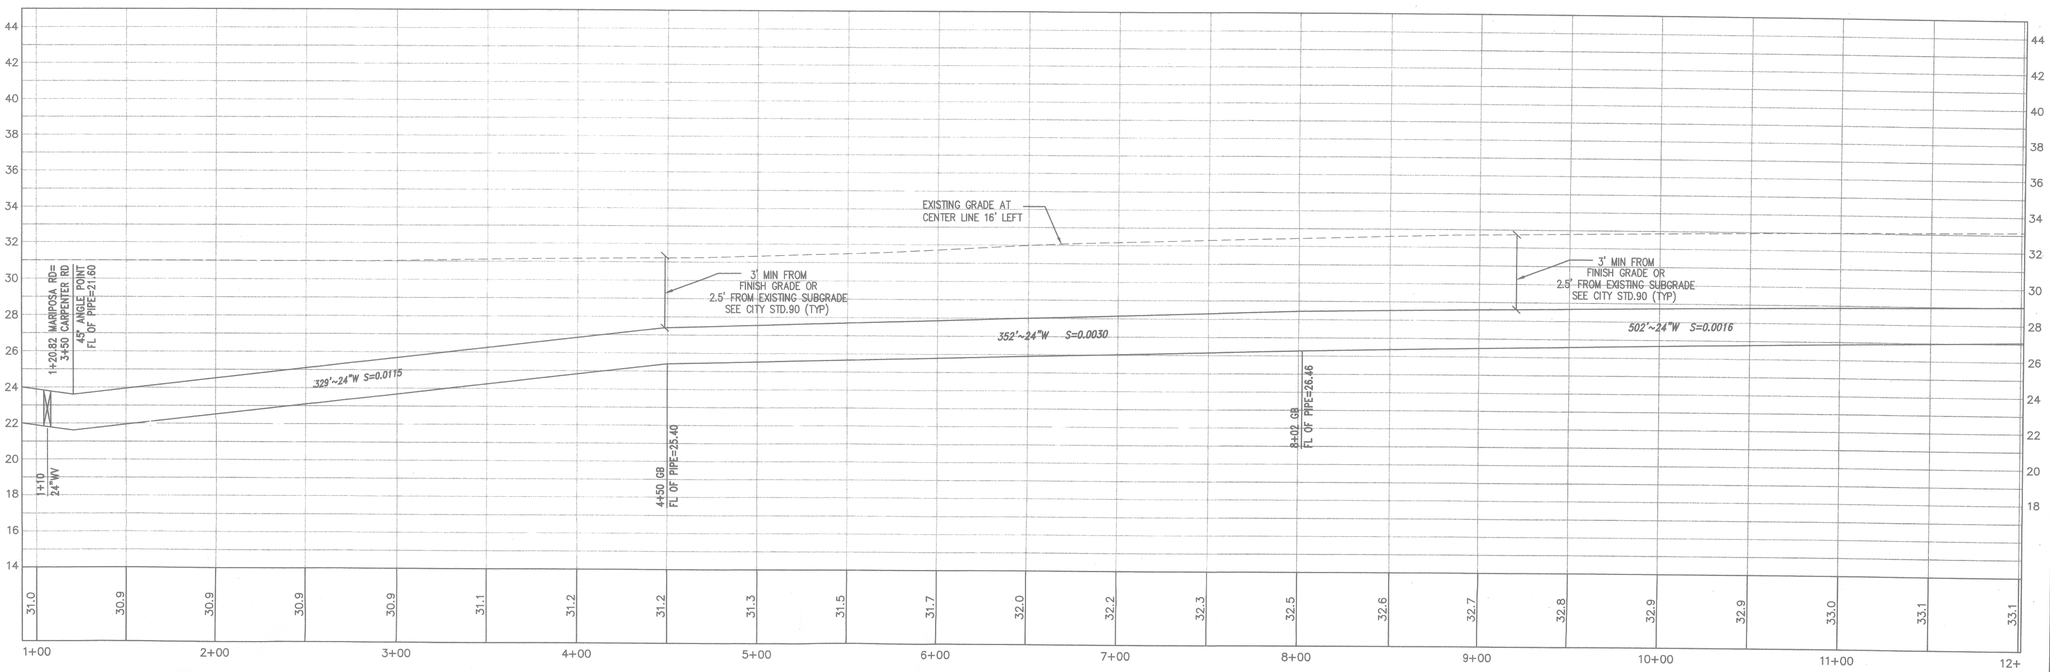

PROFILE – EAST MARIPOSA ROAD
SCALE: 1"= 40' HORIZ.
1"= 4' VERT.

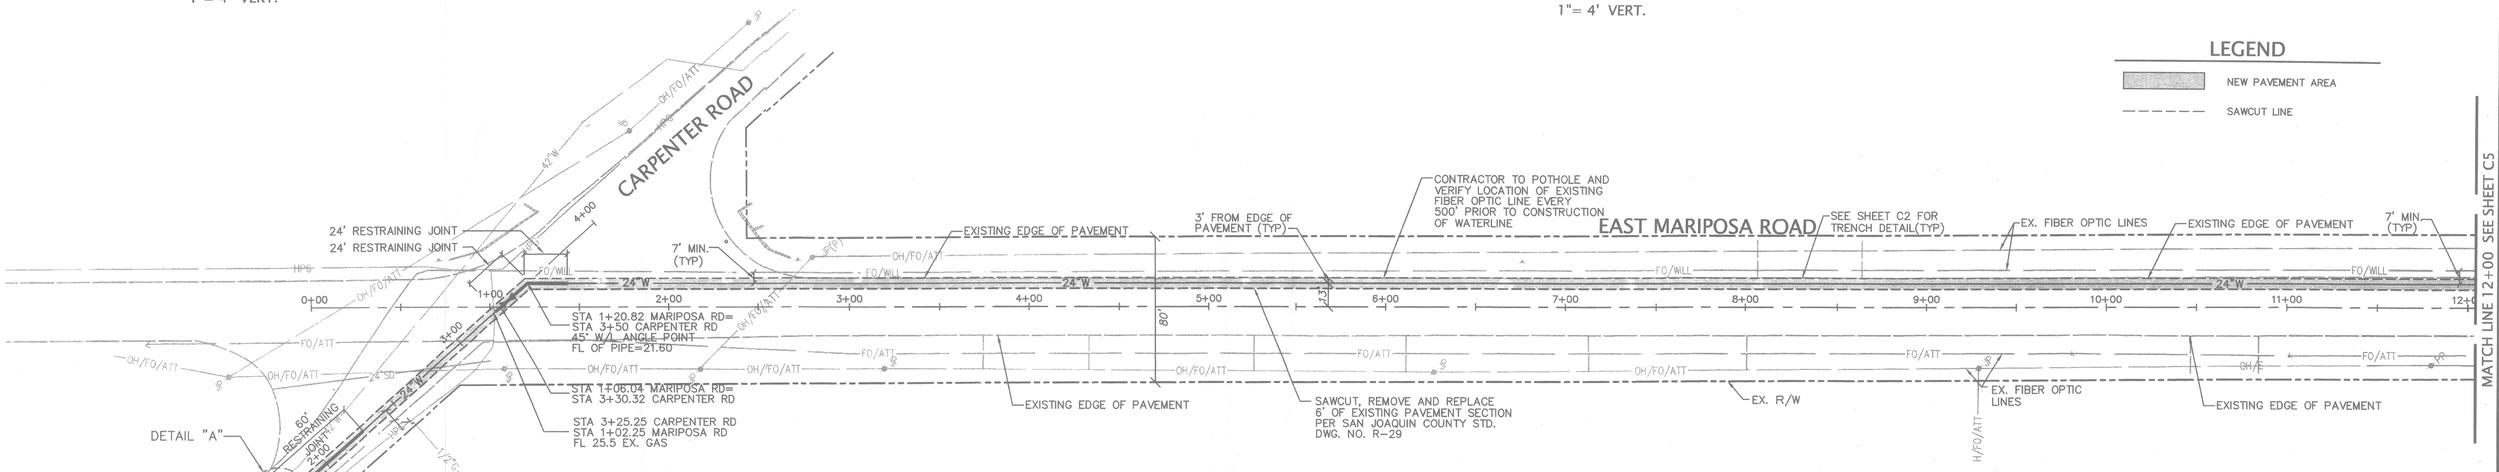

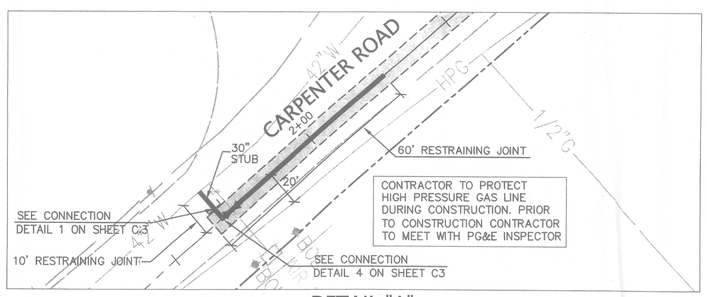

DETAIL "A"
SCALE: 1"= 20'

PLAN
SCALE: 1"= 40'

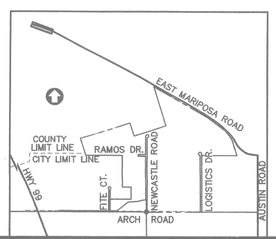

CA: 1-800-227-2600 CALL BEFORE YOU DIG USA UNDERGROUND SERVICE ALERT CA: 1-800-227-2600 CALL TWO WORKING DAYS BEFORE YOU DIG

REGISTERED PROFESSIONAL ENGINEER JAMES R. MCCARTY No. 53411 Exp. 6-30-09 CIVIL STATE OF CALIFORNIA

REVISION NO.		DATE	BY	APPROVED

KIER & WRIGHT
CIVIL ENGINEERS & SURVEYORS, INC.
1233 Quarry Lane, Suite 145 (925) 249-6555
Pleasanton, California 94566 Fax (925) 249-6563

IMPROVEMENT PLANS
EAST MARIPOSA ROAD WATERLINE
STA 0+0.0 TO STA 12+50

DEPARTMENT OF PUBLIC WORKS
CITY OF STOCKTON, CALIFORNIA

SCALE:	AS SHOWN
DESIGNED BY:	CM
DRAWN BY:	CFJ
CHECKED BY:	CM
RECORD DWG:	

APPROVED BY: DATE: 11/21/08
CITY ENGINEER
STOCKTON, CALIFORNIA

SHEET NO. C4
OF 19 SHEETS
PROJECT NO. A07567

5085.3C

Z:\2007\A07567\OFFSITE PLANS\A07567-ST-IMP.dwg 11/17/2008 9:21:07 AM PST