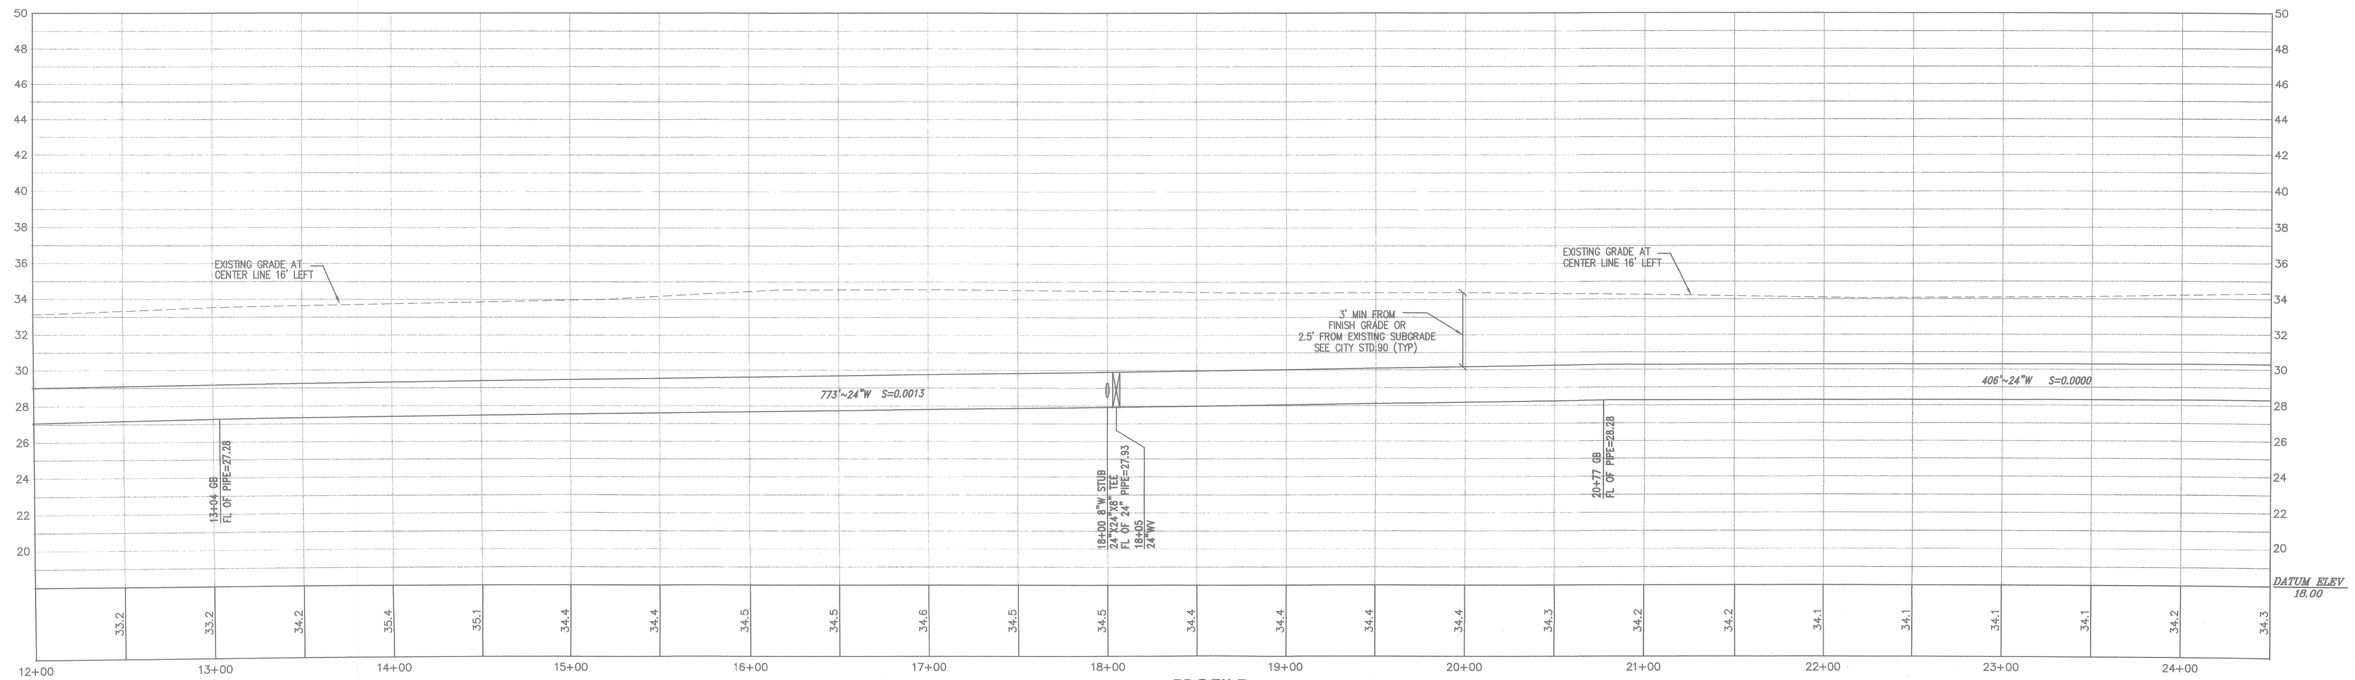

PROFILE
SCALE: 1"= 40' HORIZ.
1"= 4' VERT.

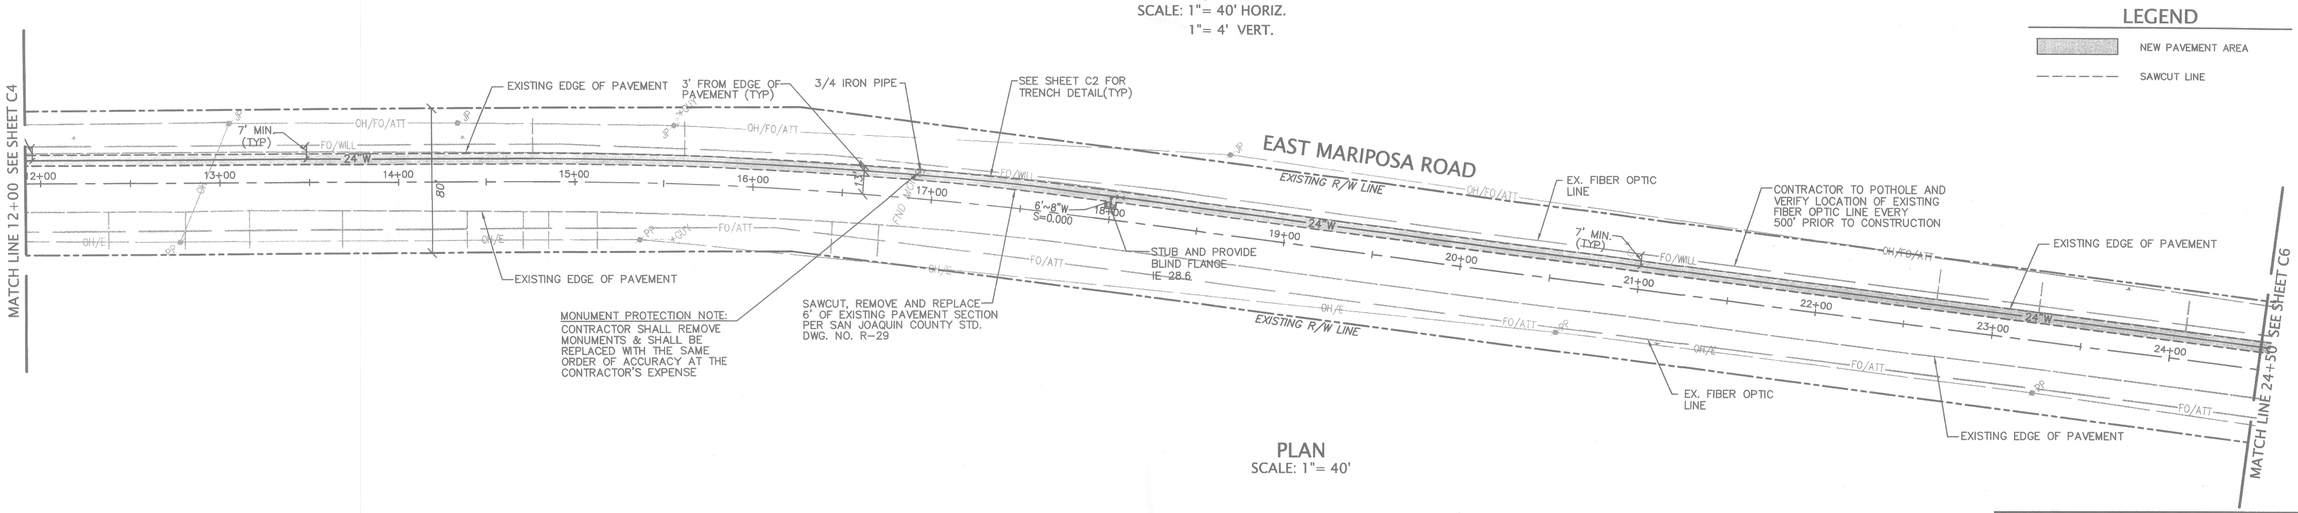

PLAN
SCALE: 1"= 40'

LEGEND

NEW PAVEMENT AREA

SAWCUT LINE

CA: 1-800-227-2600
CALL BEFORE YOU DIG
USA
UNDERGROUND SERVICE ALERT
CA: 1-800-227-2600
CALL TWO WORKING DAYS BEFORE YOU DIG

REGISTERED PROFESSIONAL ENGINEER
CHARLES R. MCCALLUM
No. 53479
Exp. 6-30-09
CIVIL
STATE OF CALIFORNIA

REVISION NO.		DATE	BY	APPROVED

KIER & WRIGHT
CIVIL ENGINEERS & SURVEYORS, INC.
1233 Quarry Lane, Suite 145 (925) 249-6555
Pleasanton, California 94566 Fax (925) 249-6563

IMPROVEMENT PLANS

EAST MARIPOSA ROAD WATERLINE

STA 12+50 TO STA 24+50

DEPARTMENT OF PUBLIC WORKS
CITY OF STOCKTON, CALIFORNIA

SCALE: AS SHOWN	APPROVED BY: RAYMOND	DATE: 11/21/08	SHEET NO. C5 OF 19 SHEETS
DESIGNED BY: CM			PROJECT NO. A07567
DRAWN BY: CFJ			
CHECKED BY: CM	CITY ENGINEER STOCKTON, CALIFORNIA		
RECORD DWG:			

5D85.4C

Z:\2007\A07567\OFFSITE PLANS\A07567-ST-IMP.dwg 11/17/2008 9:21:07 AM PST