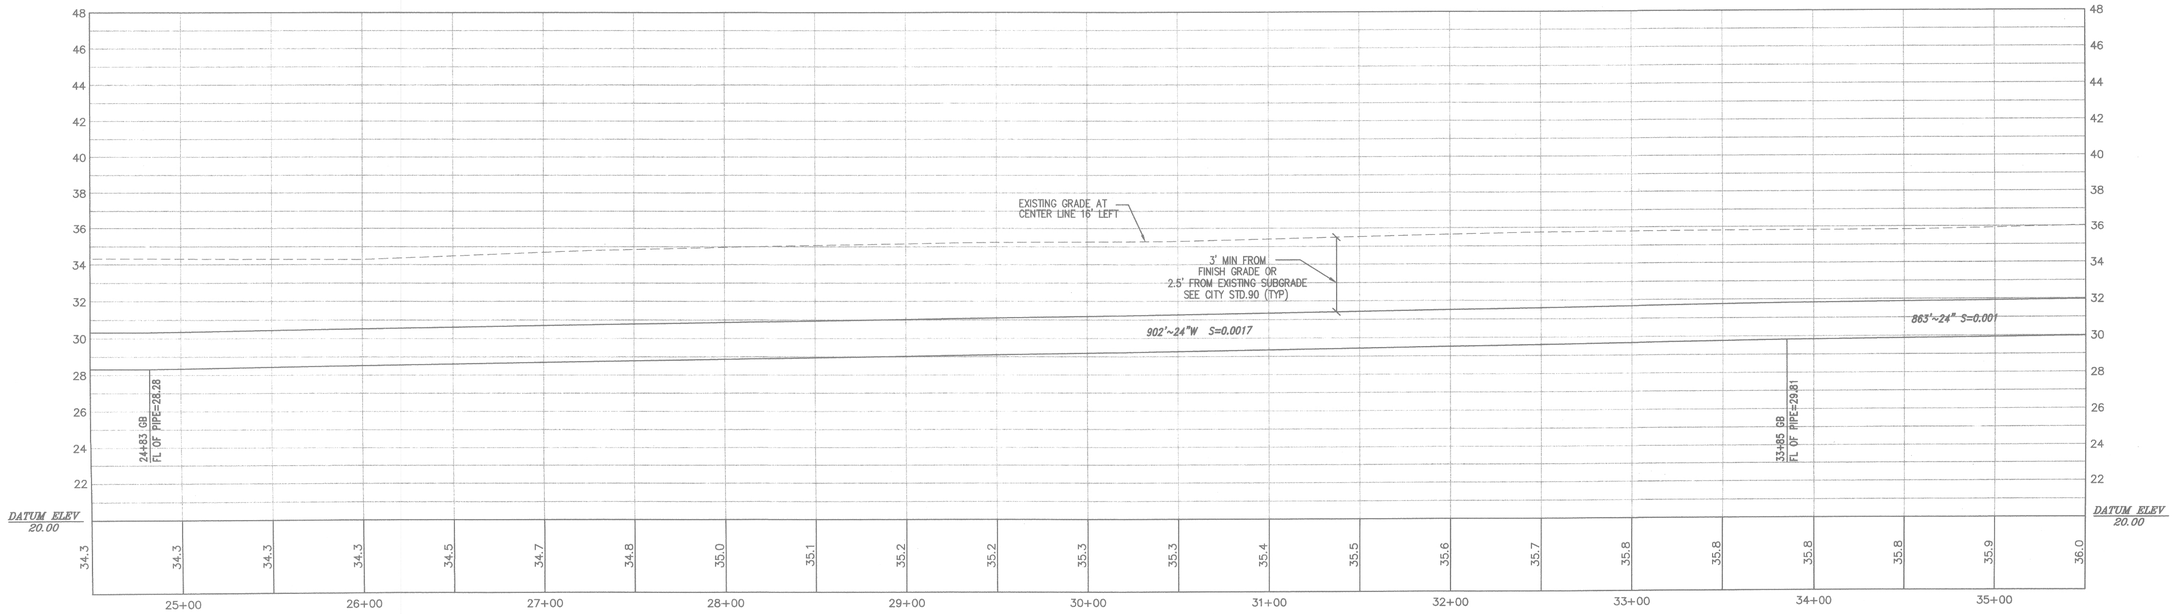

PROFILE

SCALE: 1"= 40' HORIZ.
1"= 4' VERT.

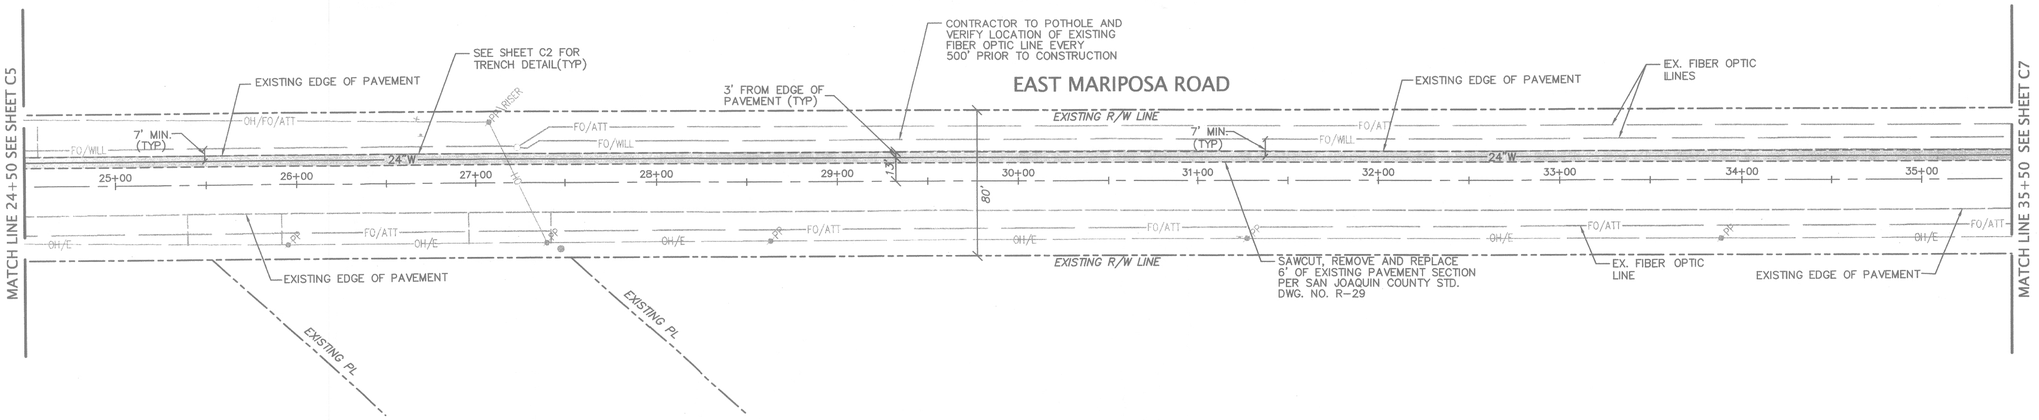

PLAN

SCALE: 1"= 40'

0 20 40 80 120

Scale 1" = 40 ft

LEGEND

- NEW PAVEMENT AREA
- SAWCUT LINE

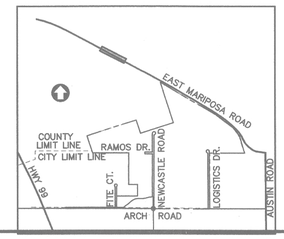

KIER & WRIGHT
CIVIL ENGINEERS & SURVEYORS, INC.
1233 Quarry Lane, Suite 145 (925) 249-6555
Pleasanton, California 94566 Fax (925) 249-6563

IMPROVEMENT PLANS

EAST MARIPOSA ROAD WATERLINE

STA 24+50 TO STA 35+50

DEPARTMENT OF PUBLIC WORKS
CITY OF STOCKTON, CALIFORNIA

CA: 1-800-227-2600 CALL BEFORE YOU DIG USA UNDERGROUND SERVICE ALERT CA: 1-800-227-2600 CALL TWO WORKING DAYS BEFORE YOU DIG

REGISTERED PROFESSIONAL ENGINEER MARK R. MCCALLEY No. C 61035 Exp. 6-30-09 CIVIL STATE OF CALIFORNIA

REVISION NO.		DATE	BY	APPROVED

SCALE: AS SHOWN
DESIGNED BY: CRM
DRAWN BY:
CHECKED BY:
RECORD DWG:

APPROVED BY: DATE: 11/21/08
CITY ENGINEER
STOCKTON, CALIFORNIA

SHEET NO. C6
OF 19 SHEETS
PROJECT NO. A07567

5085.5C

Z:\2007\A07567\OFFSITE PLANS\A07567-ST-IMP.dwg 11/17/2008 9:21:07 AM PST