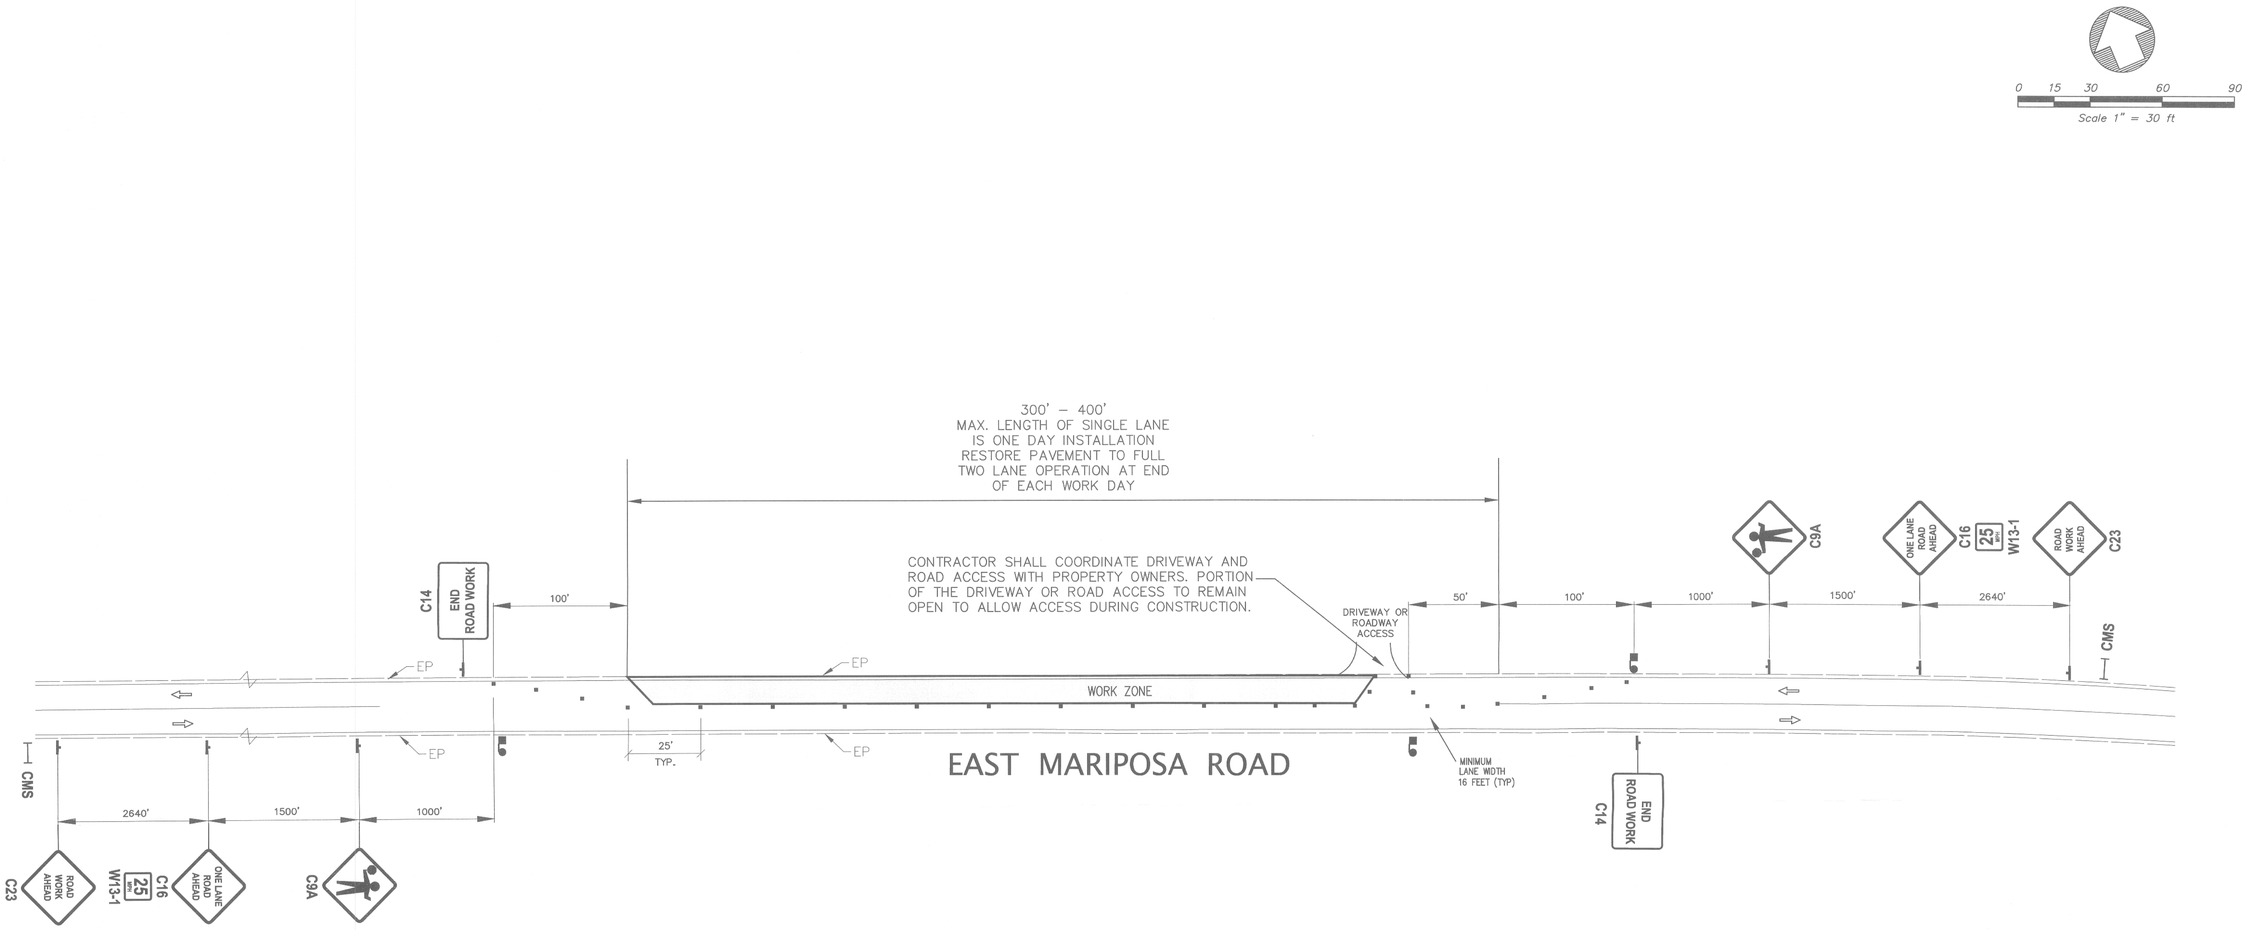

NO.	REVISION	BY	NO.	REVISION	BY
△			△		
△			△		
△			△		
△			△		
△			△		

KIER & WRIGHT
CIVIL ENGINEERS & SURVEYORS, INC.
1233 Quarry Lane, Suite 145 (925) 249-6555
Pleasanton, California 94566 Fax (925) 249-6563

TRAFFIC CONTROL PLAN

EAST MARIPOSA ROAD WATERLINE IMPROVEMENTS

PHASE 5

STOCKTON, CALIFORNIA

DATE	DEC., 2009
SCALE	1" = 30'
DESIGNER	MK
JOB NO.	A07567-42
SHEET	C5.0
OF	– SHEETS

Z:\2007\A07567\A07567-traffic control.dwg 12/29/2009 11:16:50 AM PST