PLACE ALP-448 VRAD ATARTER CABINET. TAN
W/ ATTACHED POWER PED

PLACE 10X8X5" CONCRETE PAD

PLACE 4 GROUND RODS IN INSPECTION
BOXES AT CORNERS OF NEW PAD

PLACE COVER OVER STUBBED OUT CONDUITS OF
FUTURE VRAD CABINET.

CALL USA
800-227-2600
BEFORE DIGGING

CAUTION!
LOCATION & DEPTH OF EXISTING SUBSTRUCTURES ARE NOT GUARENTEED. OTHER SUBSURFACE STRUCTURES NOT SHOWN MAY EXIST.

NOTE: ALL OTHER CABLES OMITTED FOR CLARITY.

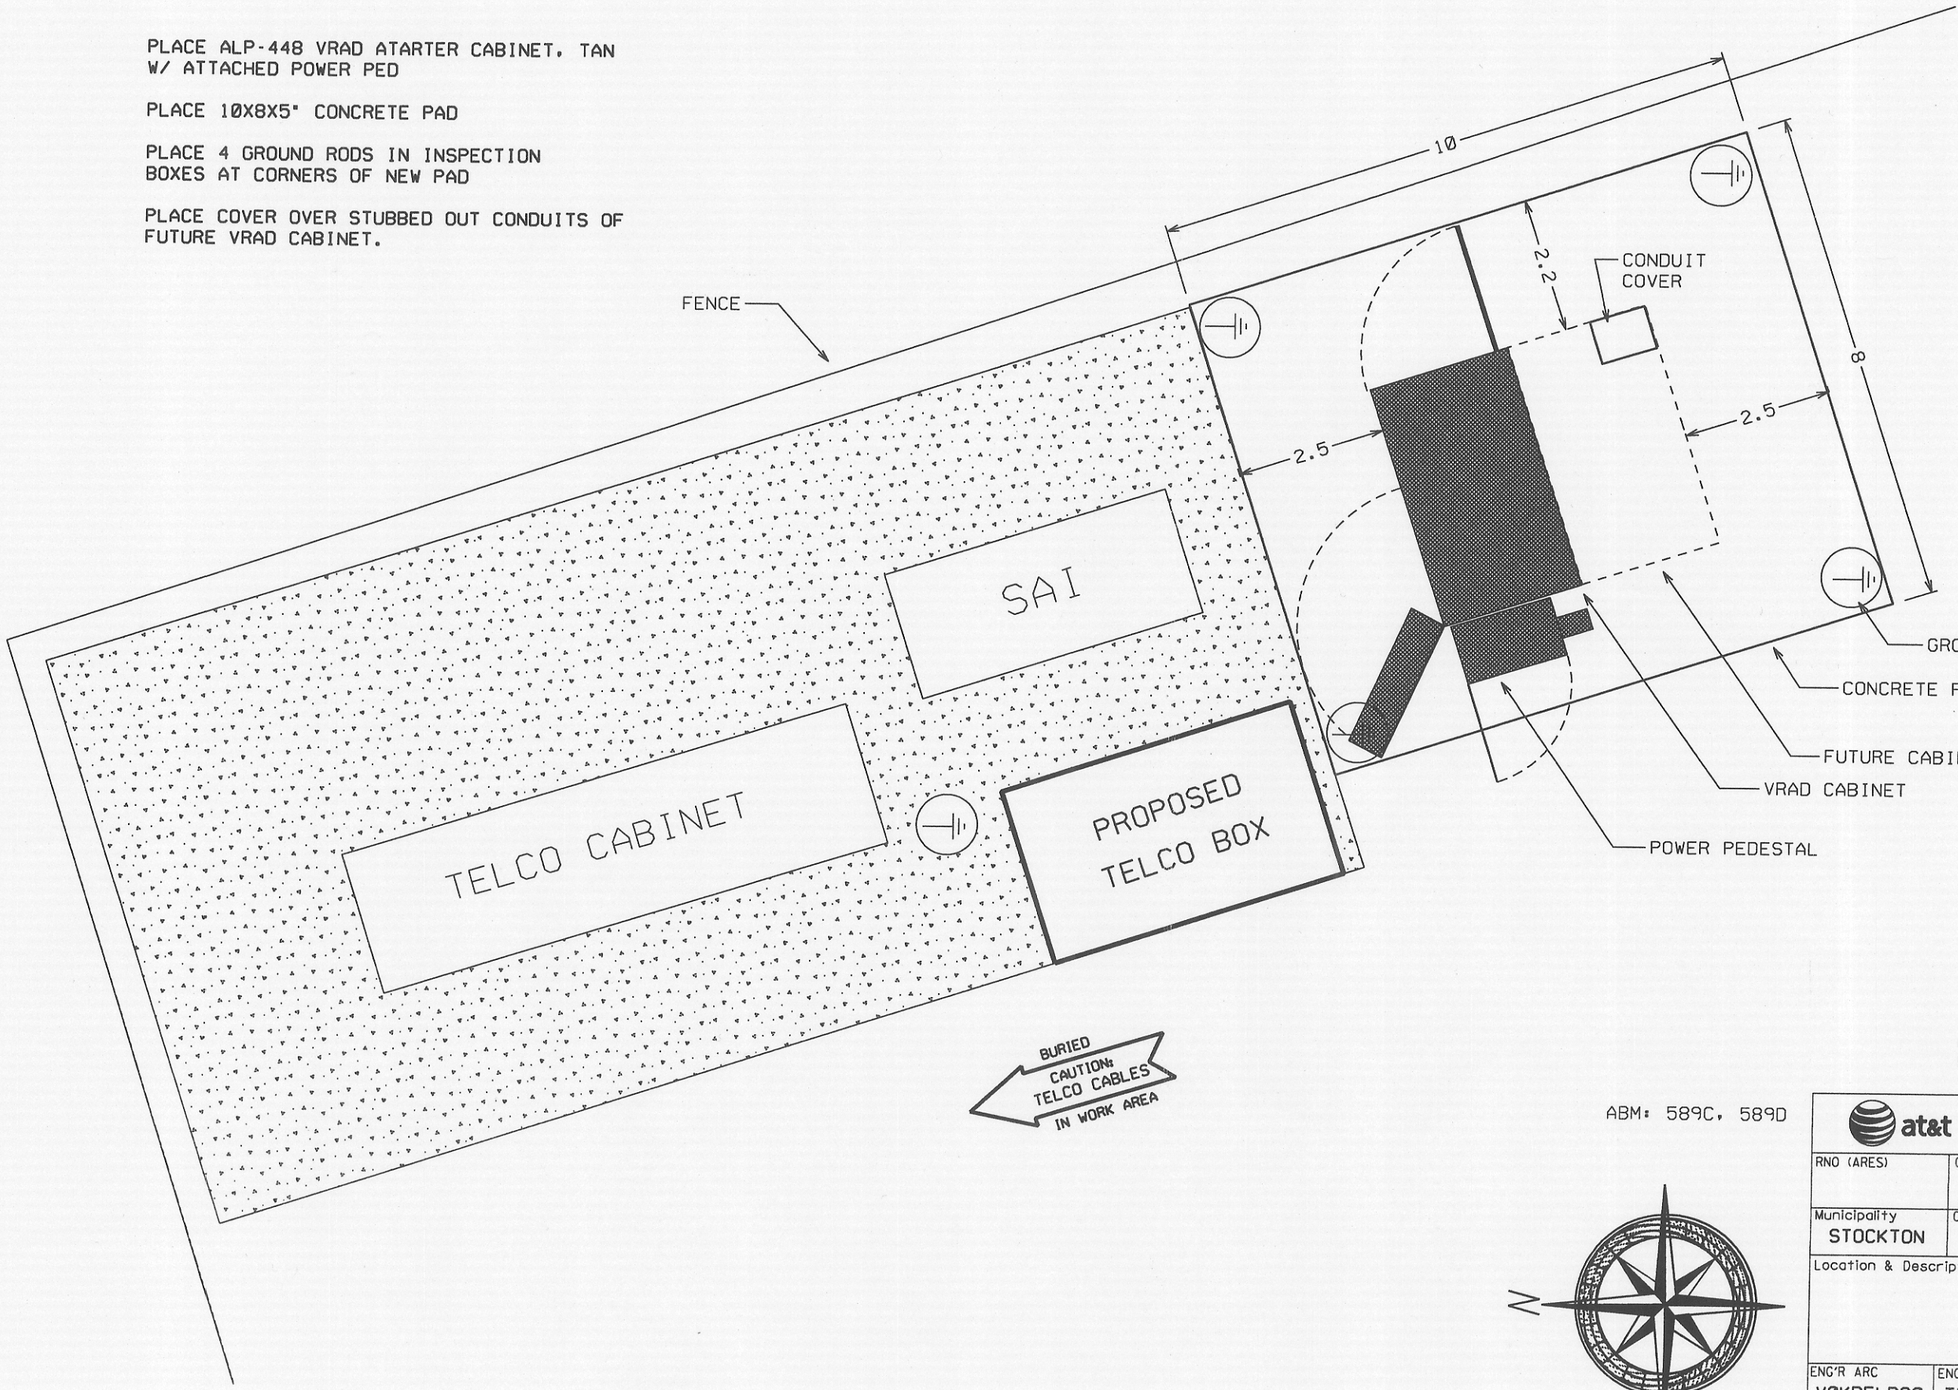

SITE LAYOUT
1"-2'-06"

ALL MEASUREMENTS IN FEET
UNLESS NOTED OTHERWISE

ABM: 589C, 589D

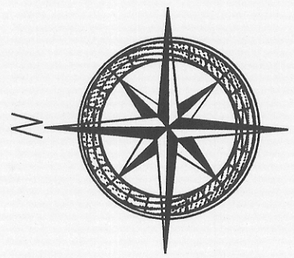

at&t	Ref: UE1141S			Date Req
RNO (ARES)	Geo Loc: UE73	WC: STOCKTON MAIN		Date Issued: 1/10
Municipality: STOCKTON	County: SJC	Township	¼Sec	Tax Dist: 29866626
Location & Description: 526 E MARSH FTTN NODE				
ENG'R ARC: V0KDELD20	ENGINEER: TY WESTON	Tel#: 209-474-4366	PLR / Maj. Code:	
REVISIONS:			EWO: 7612769	DESIGN #
			PRINT	OF

PLACE #2 GROUND WIRE FROM VRAD TO SAI
PER ATT-TELCO-JA-000-000-599 SECTION 7.2

CONFIDENTIAL
SOLELY FOR USE BY EMPLOYEES OF AT&T WHO HAVE A NEED TO KNOW. NOT TO BE DISCLOSED TO OR USED BY ANY OTHER PERSON WITHOUT PRIOR AUTHORIZATION