PS-09-2687

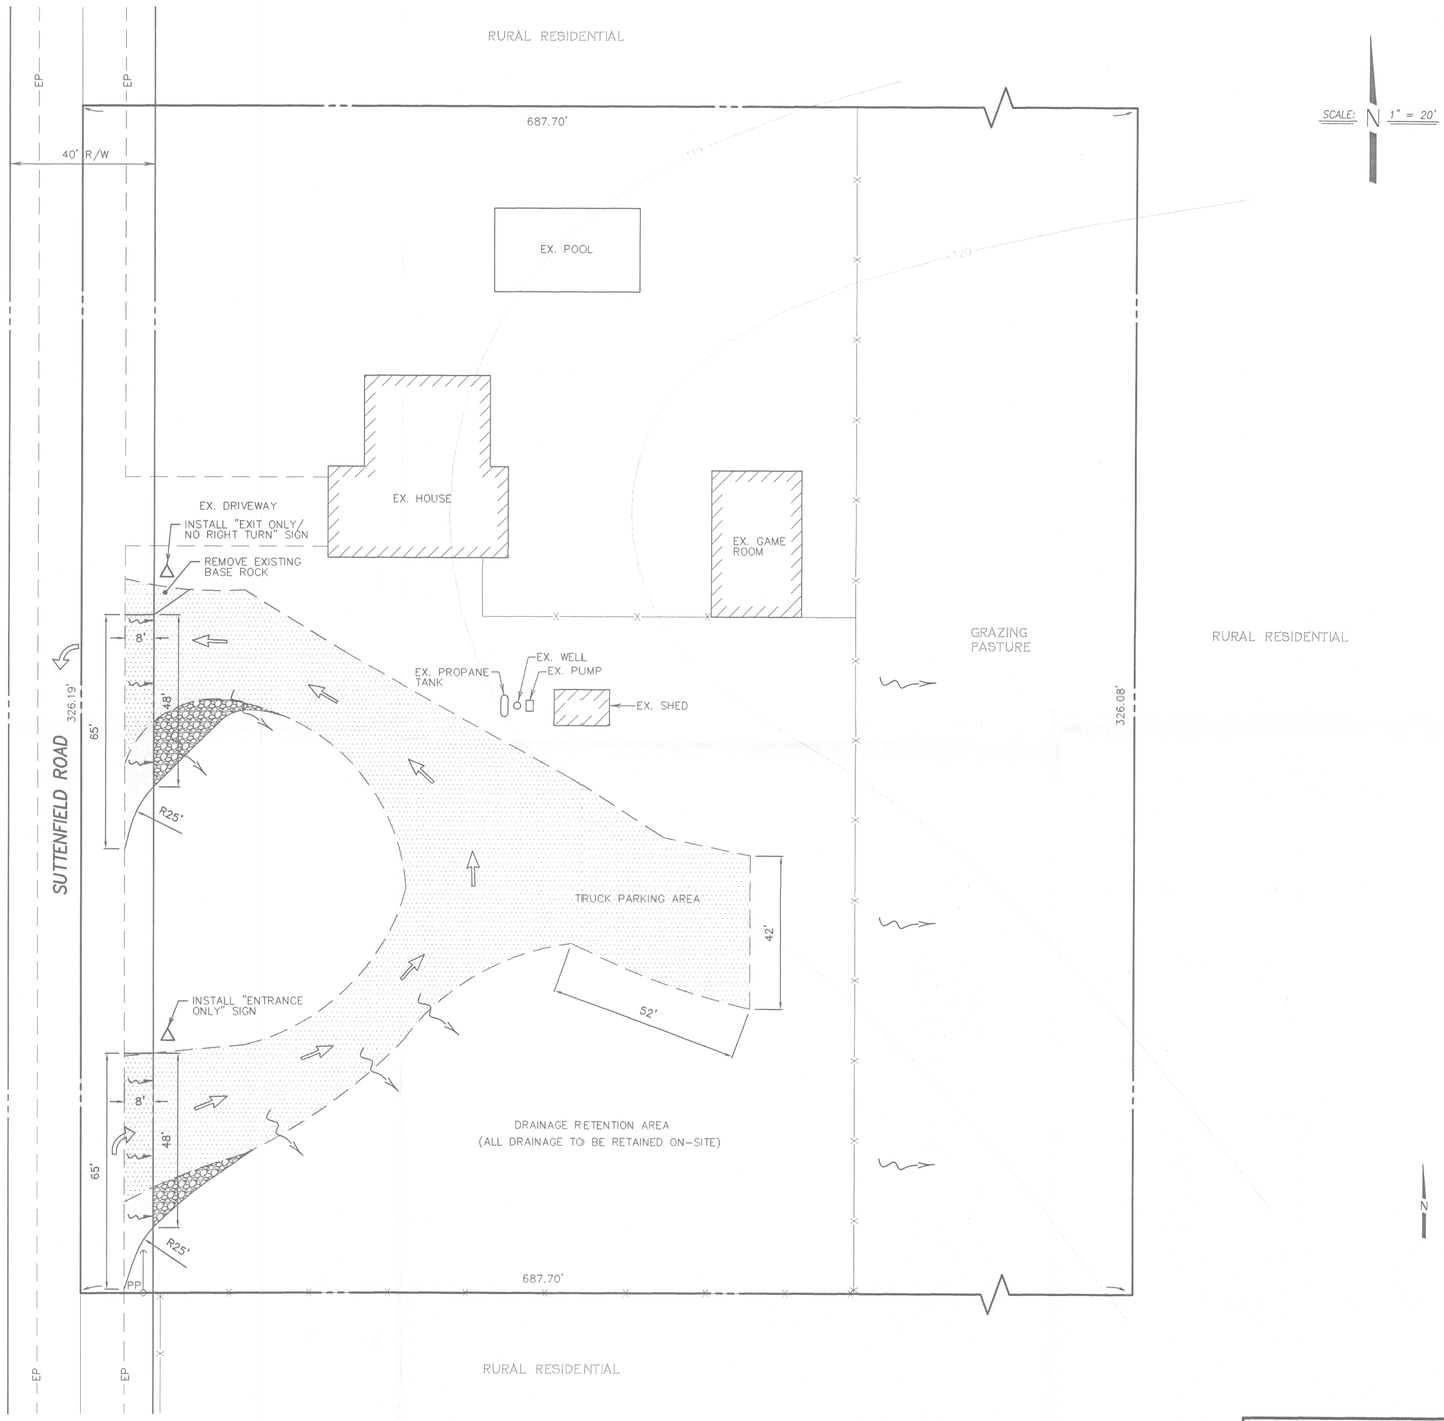

GENERAL NOTES:

1. ALL WORK SHALL CONFORM TO SAN JOAQUIN COUNTY STANDARDS UNLESS OTHERWISE NOTED.

2. ALL CONSTRUCTION STAKING SHALL BE DONE BY DILLON & MURPHY. STAKING BY OTHERS SHALL BE AT THEIR OWN RISK AND DILLON & MURPHY IS NOT RESPONSIBLE FOR FIELD CHANGES.

3. CONTRACTOR AGREES THAT HE SHALL ASSUME SOLE AND COMPLETE RESPONSIBILITY FOR JOB SITE CONDITIONS DURING THE COURSE OF CONSTRUCTION OF THIS PROJECT, INCLUDING SAFETY FOR ALL PERSONS AND PROPERTY; THAT THIS REQUIREMENT SHALL APPLY CONTINUOUSLY AND NOT BE LIMITED TO NORMAL WORKING HOURS; AND THAT THE CONTRACTOR SHALL DEFEND, INDEMNIFY AND HOLD THE OWNER AND THE ENGINEER HARMLESS FROM ANY AND ALL LIABILITY, REAL OR ALLEGED, IN CONNECTION WITH THE PERFORMANCE OF WORK ON THIS PROJECT, EXCEPTING FOR LIABILITY ARISING FROM THE SOLE NEGLIGENCE OF THE OWNER OR THE ENGINEER.

4. THE EXISTING UNDERGROUND UTILITIES SHOWN WERE PLOTTED FROM EXISTING AVAILABLE RECORDS OBTAINED FROM THE UTILITY COMPANIES. NEITHER THE OWNER NOR THE ENGINEER SHALL BE RESPONSIBLE FOR THE ACCURACY OF SUCH RECORDS AND DO NOT GUARANTEE THAT ALL UNDERGROUND FACILITIES ARE LOCATED PRECISELY AS SHOWN. PRIOR TO BEGINNING CONSTRUCTION, IT SHALL BE THE CONTRACTOR'S RESPONSIBILITY TO ASCERTAIN FROM ALL UTILITY COMPANIES THE FIELD LOCATION OF THEIR UNDERGROUND FACILITIES. ALL KNOWN OWNERS OF UNDERGROUND FACILITIES IN THE AREA CONCERNED SHALL BE ADVISED OF PROPOSED WORK AT LEAST 48 HOURS PRIOR TO THE START OF ACTUAL EXCAVATION.

5. EXCAVATION SAFETY REQUIREMENTS INCLUDE SUBMITTING A CAL OSHA PERMIT OR LETTER OF NOTIFICATION TO THE CITY BEFORE EXCAVATION OF OVER FIVE FEET DEEP. REFER TO CITY CONSTRUCTION SPECIFICATIONS SEC. 8.19.04 "EXCAVATION SAFETY" FOR ADDITIONAL REQUIREMENTS.

6. THE CONTRACTOR SHALL BE RESPONSIBLE FOR PROTECTING FROM DAMAGE ALL EXISTING IMPROVEMENTS THAT ARE TO REMAIN. SUCH IMPROVEMENTS THAT ARE DAMAGED BY THE CONTRACTOR SHALL BE REPLACED AT HIS EXPENSE.

7. PRIOR TO COMMENCING ANY WORK, IT SHALL BE THE CONTRACTOR'S RESPONSIBILITY TO HAVE EACH UTILITY COMPANY LOCATE IN THE FIELD THEIR MAIN AND SERVICE LINES. THE CONTRACTOR SHALL NOTIFY MEMBERS OF THE UNDERGROUND SERVICE ALERT (U.S.A.) 48 HOURS IN ADVANCE OF ANY EXCAVATION WORK BY CALLING 800-227-2600.

8. PRIOR TO SUBMITTING A BID, THE CONTRACTOR SHALL PERFORM THE NECESSARY EARTHWORK CALCULATIONS TO DETERMINE THE AMOUNT OF CUT AND FILL AND RESULTANT EXCESS OR SHORTAGE OF DIRT ONSITE, AND NOTIFY THE CIVIL ENGINEER OF HIS RESULTS. IT IS THE CONTRACTOR'S RESPONSIBILITY TO ENSURE THAT THE EARTHWORK SHALL BALANCE ONSITE. ANY EXCESS DIRT SHALL BE DISTRIBUTED EVENLY.

9. APPROPRIATE DUST CONTROL IS TO BE PROVIDED FOR THE ALLEVIATION OR PREVENTION OF A DUST NUISANCE AT THE CONTRACTOR'S EXPENSE.

10. CONTRACTOR SHALL GIVE THE CIVIL ENGINEER A MINIMUM OF 72 HOURS NOTIFICATION PRIOR TO ANY AND ALL STAKING.

11. DILLON & MURPHY, CONSULTING CIVIL ENGINEERS WILL NOT PROVIDE ELECTRONIC FILES OR VERTICAL AND HORIZONTAL CONTROL POINTS TO BE USED IN PREPARATION OF "GPS STAKING MODELS' OR FOR THE USE IN "GPS CONSTRUCTION STAKING" ACTIVITIES TO ANY INDIVIDUAL OR COMPANY WHO IS NOT LICENSED IN THE STATE OF CALIFORNIA TO PRACTICE CIVIL ENGINEERING AND/OR PROFESSIONAL LAND SURVEYING.

LEGEND

C	COMPACT PARKING STALL
EP	EDGE OF PAVEMENT
AC	ASPHALT/ CONCRETE
I.V.	IRRIGATION VALVE
OG	ORIGINAL GROUND
EX	EXISTING
W	WATER
(TYP.)	TYPICAL
R/W	RIGHT-OF-WAY
CONC.	CONCRETE
R/W	RIGHT-OF-WAY
HC	HANDICAP
GB	GRADE BREAK
PP	POWER POLE
o——>	EX. POWER POLE W/ GUY WIRE
⇨	TRAFFIC CIRCULATION
~→	NATURAL DRAINAGE DIRECTION

2" ASPHALT/CONCRETE OVER 6" AGGREGATE BASE (95% R.C) OVER COMPACTED NATIVE MATERIAL

EXISITNG AGGREGATE BASE TO BE CHIP SEALED

4" AGGREGATE BASE (95%) OVER COMPACTED NATIVE MATERIAL

REGISTERED PROFESSIONAL ENGINEER — DILLON & MURPHY — 07-10 — CIVIL — STATE OF CALIFORNIA

VICINITY MAP
N.T.S.

BEFORE YOU DIG
CALL USA UNDERGROUND SERVICE ALERT 48 HOURS PRIOR TO CONSTRUCTION. CALL TOLL FREE 1-800-227-2600

KEEP ALL VEHICLES, EQUIPMENT, TOOLS AND PEOPLE 10 FEET FROM POWER LINES, IF YOU MUST WORK WITHIN 10 FEET OF POWER LINES PLEASE CALL PG&E @ 800-743-5000

DILLON & MURPHY
CONSULTING CIVIL ENGINEERS
ENGINEERING • PLANNING • SURVEYING
847 N. CLUFF AVENUE, SUITE A2, LODI, CALIFORNIA 95240 (209) 334-6613

SUTTENFIELD ROAD SITE APPROVAL
FOR
MR. PEDRO HERNANDEZ

SITE PLAN
(PA-0800329)

SAN JOAQUIN COUNTY, CALIFORNIA
NOVEMBER, 2009

COUNTY OF SAN JOAQUIN
DEPARTMENT OF PUBLIC WORKS

ENCROACHMENT PERMIT NO.:_____ DATE ISSUED:_____

SIGNED BY:_____

REV. NO.	DESCRIPTION	DATE

SCALE: AS SHOWN	BENCH MARK: _____ EL: _____	SHEET
DRAWN BY: LM	DESCRIPTION:	1
DESIGNED BY: LM		OF 1 SHEETS
CHECKED BY: JM		JOB NO. 0975
AS BUILT BY:		

S:\2009\0975\SITE PLAN.dwg Dec 07, 2009