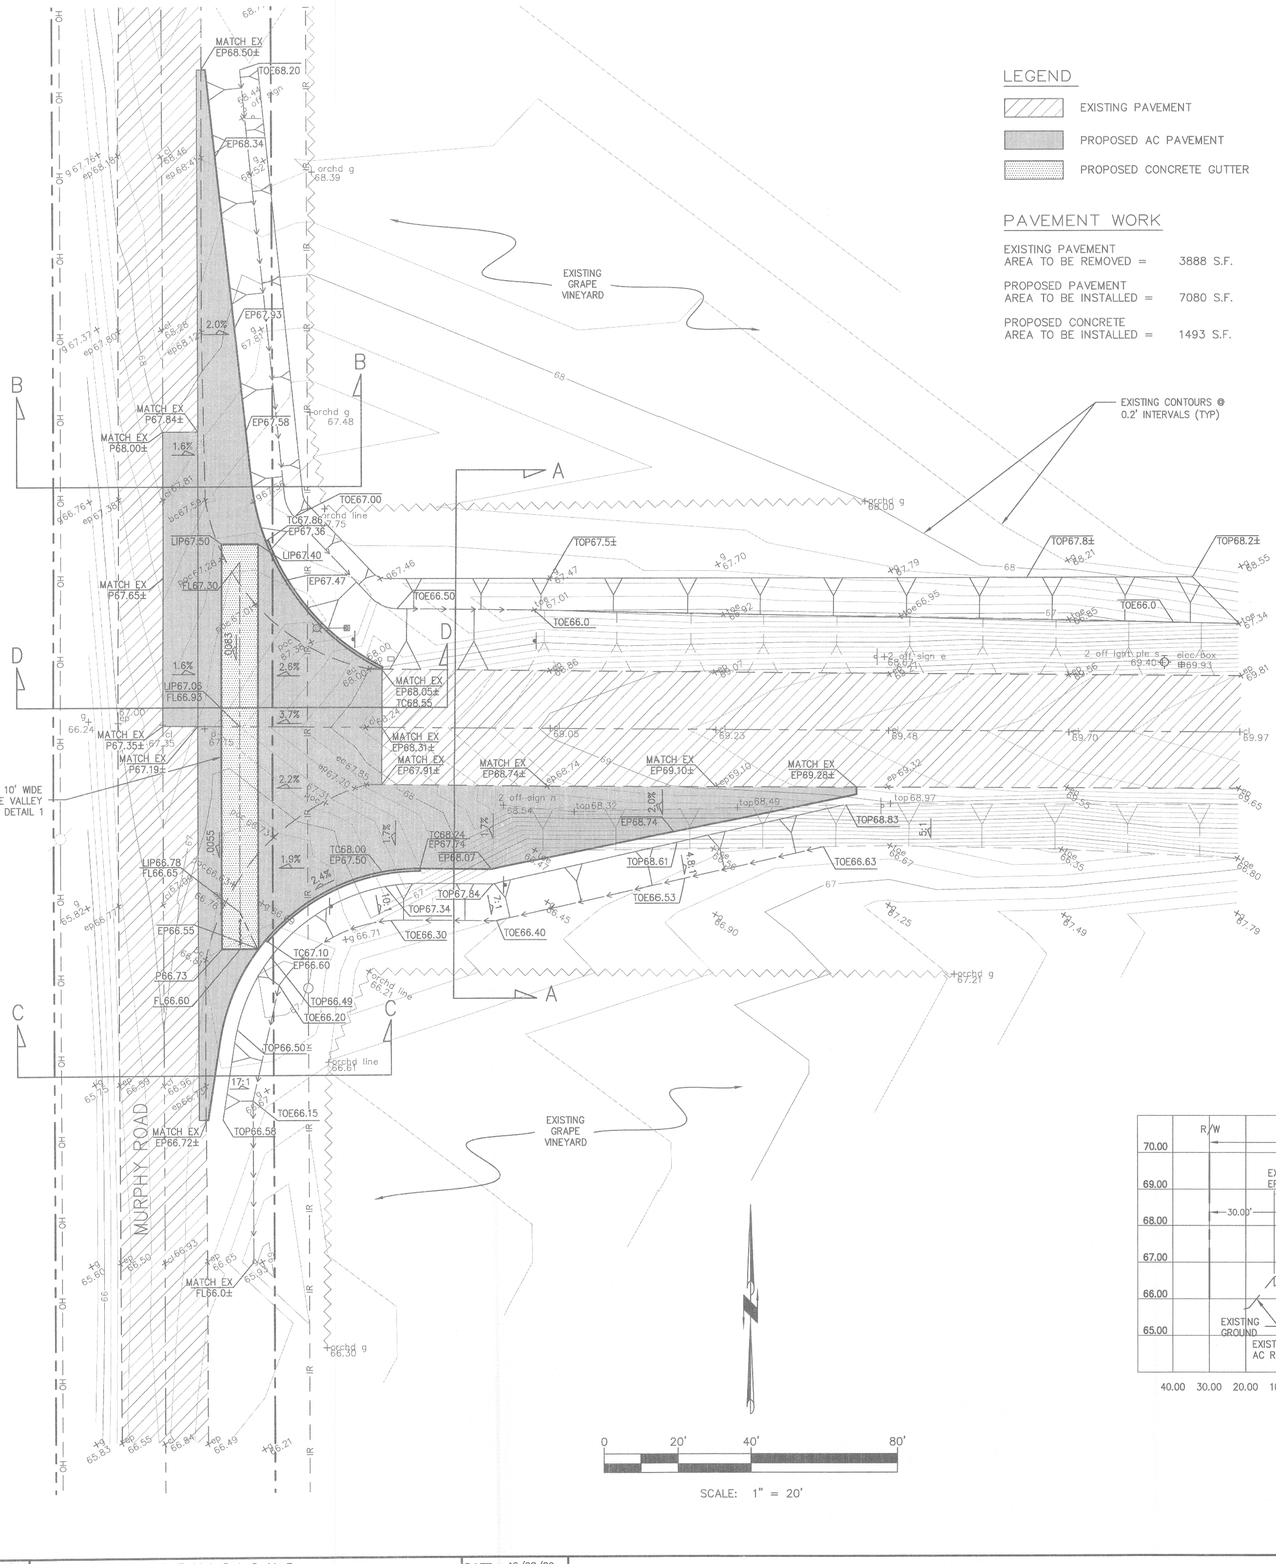

LEGEND

- EXISTING PAVEMENT
- PROPOSED AC PAVEMENT
- PROPOSED CONCRETE GUTTER

PAVEMENT WORK

EXISTING PAVEMENT AREA TO BE REMOVED =	3888 S.F.
PROPOSED PAVEMENT AREA TO BE INSTALLED =	7080 S.F.
PROPOSED CONCRETE AREA TO BE INSTALLED =	1493 S.F.

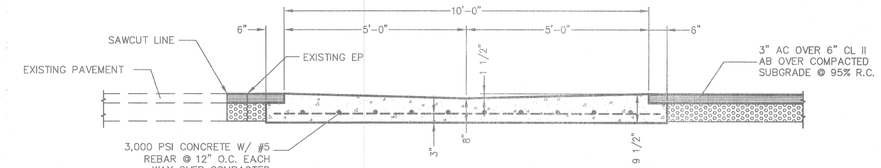

1 VALLEY GUTTER DETAIL

N.T.S.

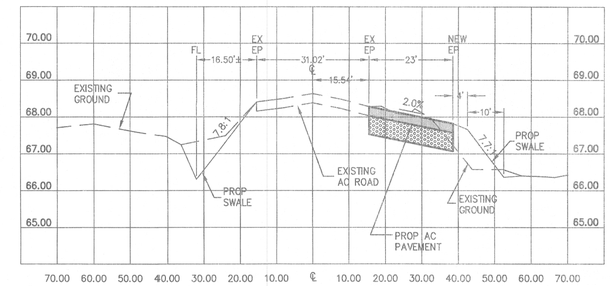

SECTION A–A

SCALE: HOR. 1"=20'
VER. 1"=2'

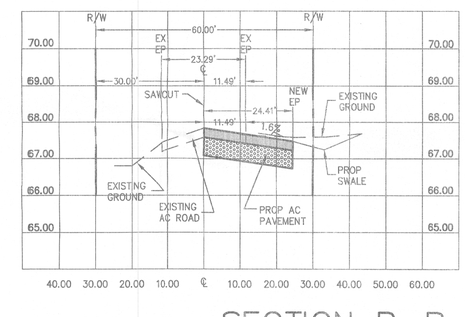

SECTION B–B

SCALE: HOR. 1"=20'
VER. 1"=2'

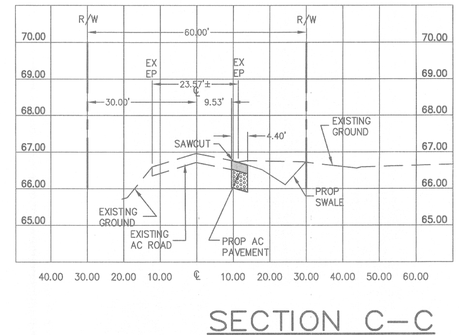

SECTION C–C

SCALE: HOR. 1"=20'
VER. 1"=2'

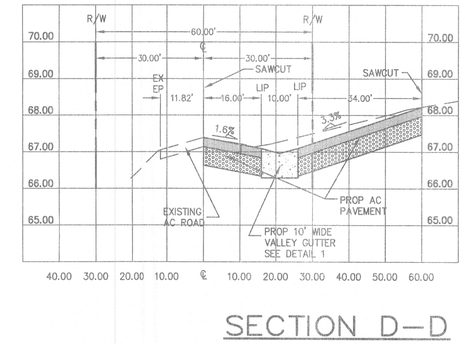

SECTION D–D

SCALE: HOR. 1"=20'
VER. 1"=2'

REGISTERED PROFESSIONAL ENGINEER FELIX J. REICHMUTH No. 20208 9.30.11 CIVIL STATE OF CALIFORNIA

12/28/09

CA:800-642-2444 CALL BEFORE YOU DIG USA UNDERGROUND SERVICE ALERT

The design, planning and engineering data contained in this plan are the sole property of R. B. Welty & Associates, Inc. and shall not be used, copied or duplicated in part or in whole by any other person, Corporation or Company without the written permission of R. B. Welty & Associates, Inc. This drawing is not to be used for Construction until it is approved, signed, sealed and dated.

REVISIONS

No.	DESCRIPTION	BY	DATE

DATE 12/28/09
DR DANIS
CK
APPROVED

R. B. WELTY & ASSOCIATES, INC. CIVIL/STRUCTURAL ENGINEERS
P.O. BOX 1724 (MAILING ADDRESS)
521 13th STREET (LOCATION) MODESTO, CALIFORNIA 95353 - 1724 (209) 526-1515
FELIX J. REICHMUTH SE 2090, C 20208
JUSTIN W. CAPP SE 4813, C 61393
KAISER I. SHAHBAZ LS 8599

GRADING AND DRAINAGE PLAN

THE WINE GROUP - NORTHERLY TRUCK ENTRANCE IMPROVEMENT

17000 E. HWY 120
RIPON, CA 95366

JOB No. 78348
SHEET C3 OF

G:\78000\78348_TWG driveway\78348.dwg 12-28-09 11:25:28 AM Diaho