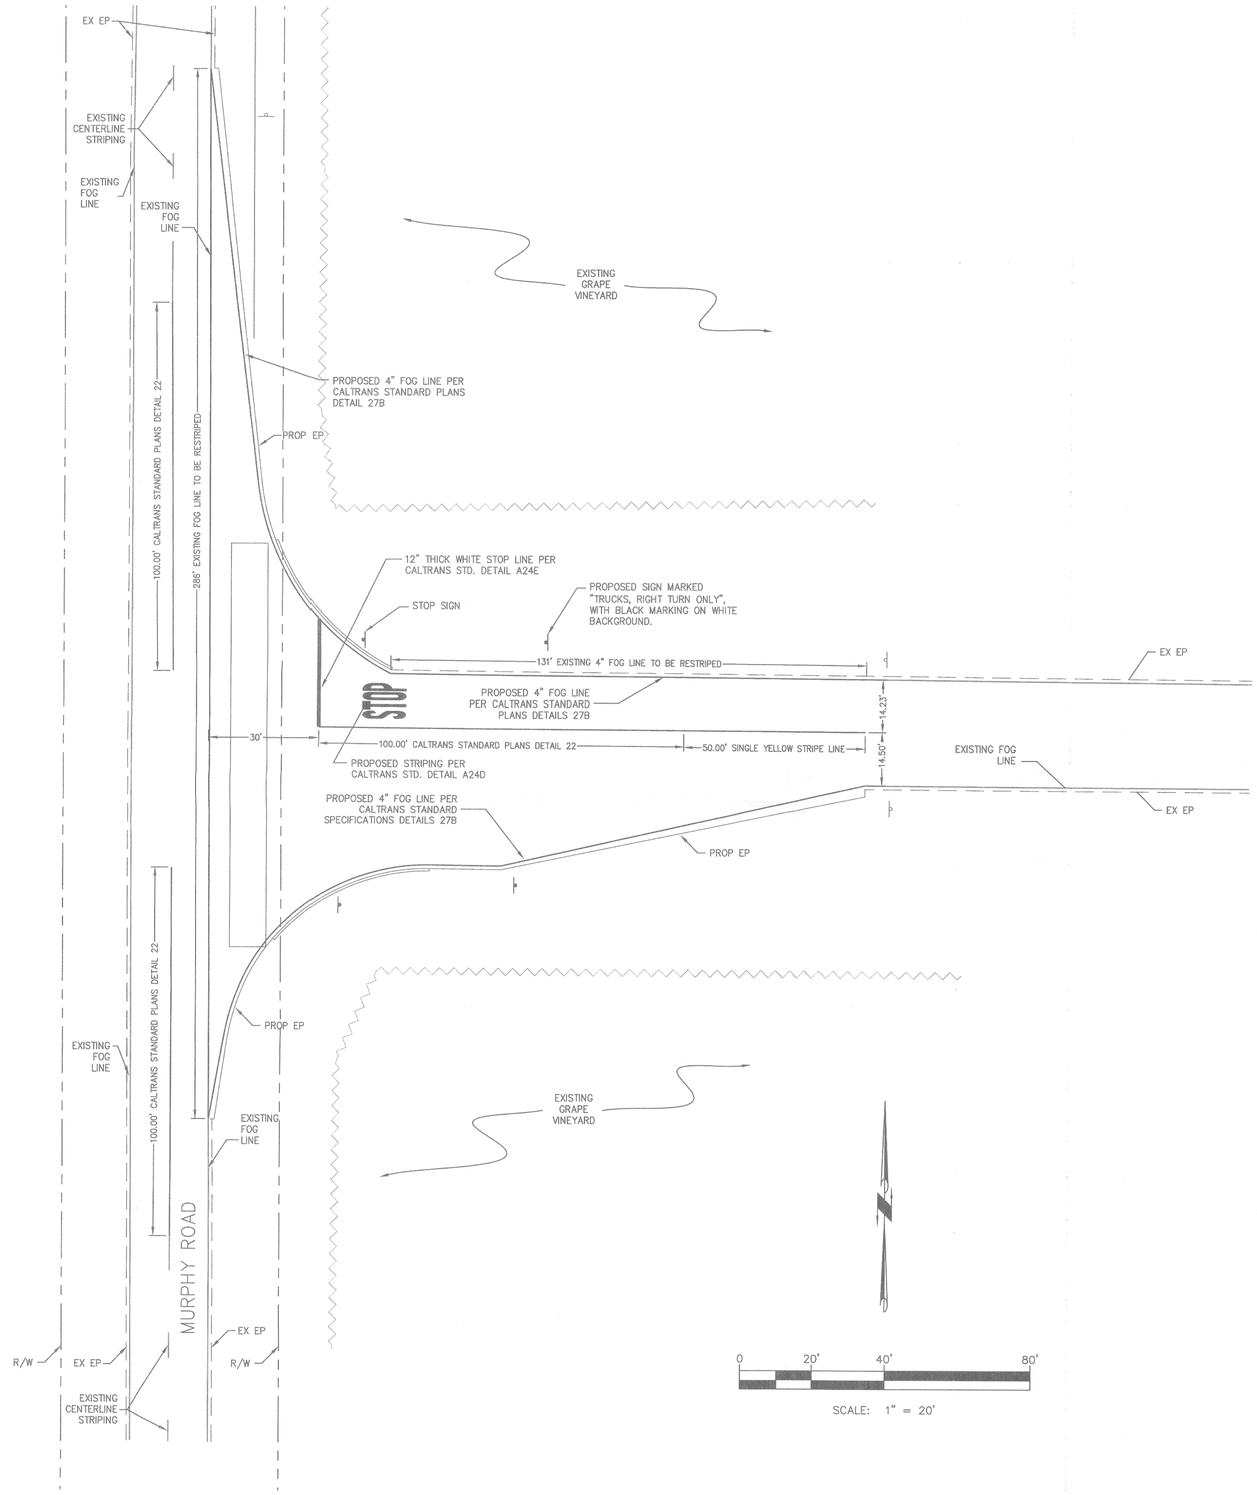

REGISTERED PROFESSIONAL ENGINEER
FELIX J. REICHMUTH
No. 20208
9.30.11
CIVIL
STATE OF CALIFORNIA

12/28/09

REVISIONS				DATE 12/28/09
No.	DESCRIPTION	BY	DATE	DR DANIS
				CK
				APPROVED

The design, planning and engineering data contained in this plan are the sole property of R. B. Welty & Associates, Inc. and shall not be used, copied or duplicated in part or in whole by any other person, Corporation or Company without the written permission of R. B. Welty & Associates, Inc. This drawing is not to be used for Construction until it is approved, signed, sealed and dated.

R. B. WELTY & ASSOCIATES, INC. CIVIL/STRUCTURAL ENGINEERS
P.O. BOX 1724 (MAILING ADDRESS)
521 13th STREET (LOCATION) MODESTO, CALIFORNIA 95353 - 1724 (209) 526-1515
FELIX J. REICHMUTH SE 2090, C 20208
JUSTIN W. CAPP SE 4813, C 61393
KAISER I. SHAHBAZ LS 8599

STRIPING PLAN

THE WINE GROUP - NORTHERYLY TRUCK ENTRANCE IMPROVEMENT

17000 E. HWY 120
RIPON, CA 95366

JOB No. 78348
SHEET C4 OF

G:\7800\78348_twg driveway\78348.dwg 12-28-09 10:24:51 AM Dishe