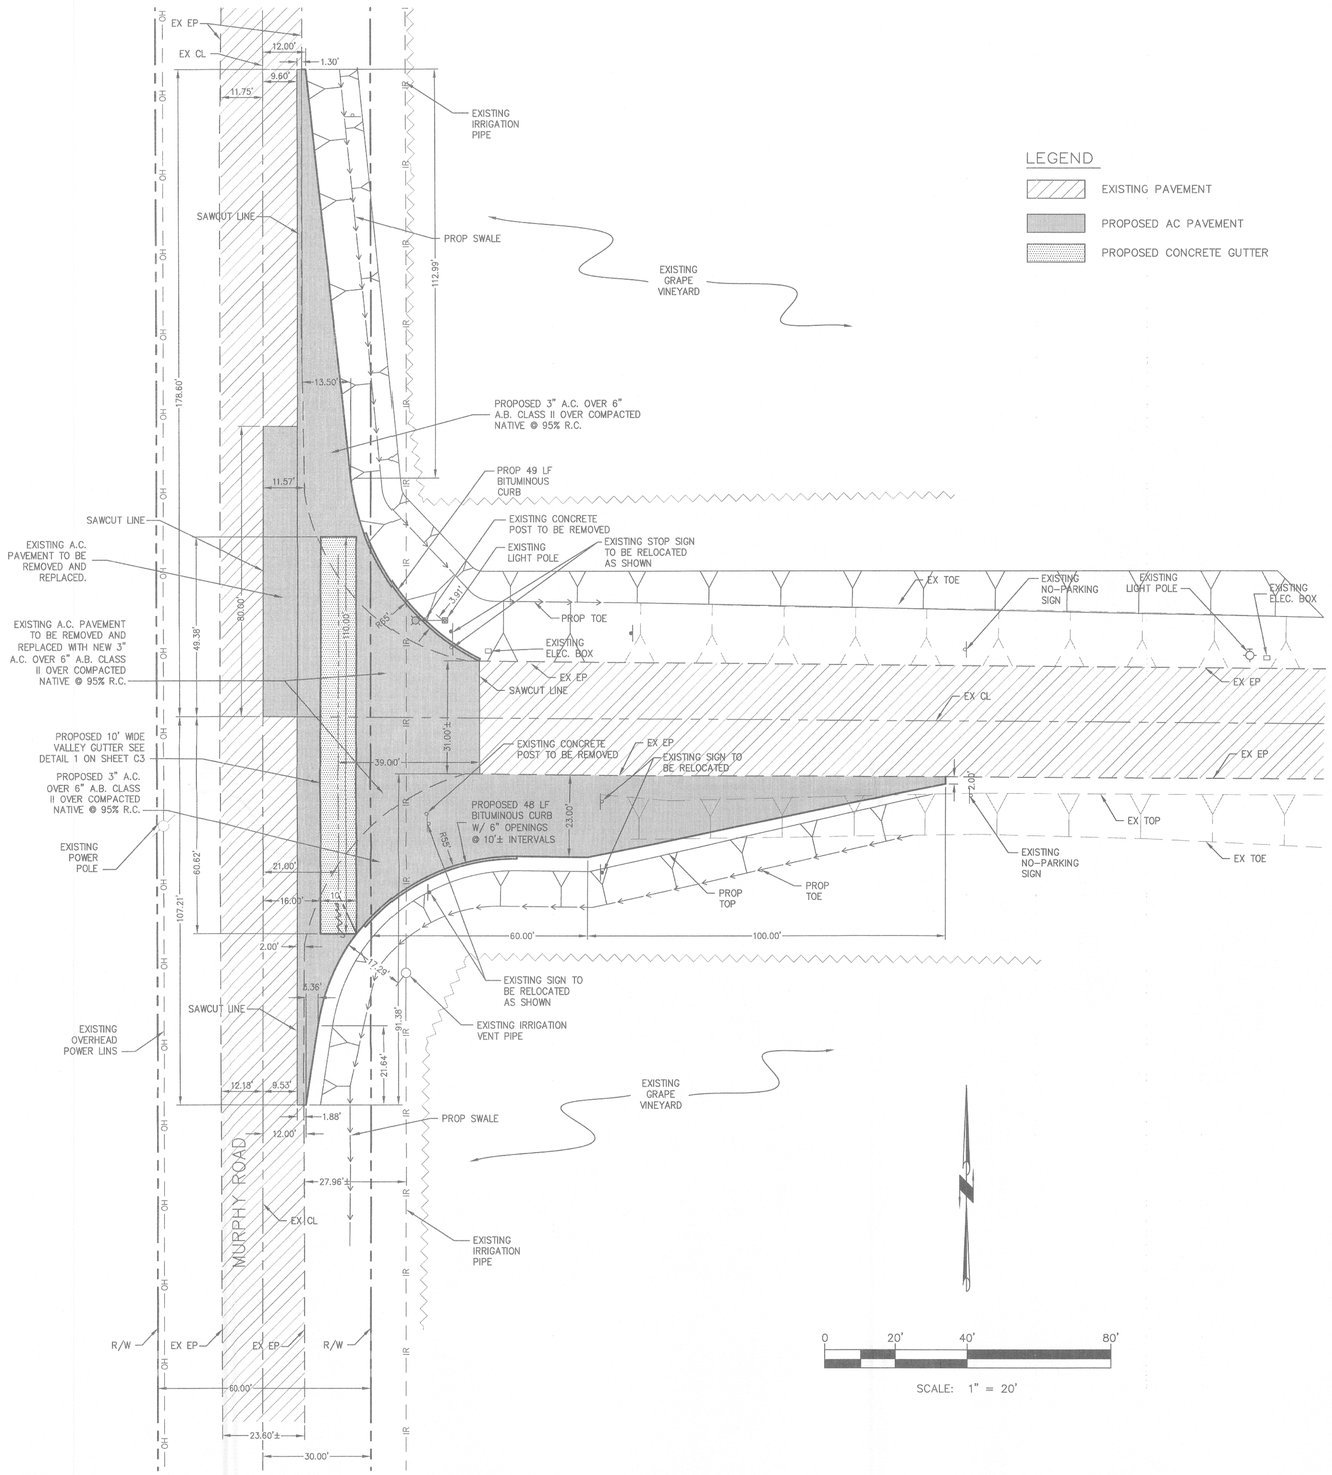

REGISTERED PROFESSIONAL ENGINEER
FELIX J. REICHMUTH
No. 20208
9.30.11
CIVIL
STATE OF CALIFORNIA

12/28/09

CA:800-642-2444
CALL BEFORE YOU DIG
USA
UNDERGROUND SERVICE ALERT

The design, planning and engineering data contained in this plan are the sole property of R. B. Welty & Associates, Inc. and shall not be used, copied or duplicated in part or in whole by any other person, Corporation or Company without the written permission of R. B. Welty & Associates, Inc. This drawing is not to be used for Construction until it is approved, signed, sealed and dated.

REVISIONS

No.	DESCRIPTION	BY	DATE

DATE 12/28/09
DR DANIS
CK
APPROVED

R. B. WELTY & ASSOCIATES, INC. CIVIL/STRUCTURAL ENGINEERS
P.O. BOX 1724 (MAILING ADDRESS)
521 13th STREET (LOCATION)
MODESTO, CALIFORNIA 95353 - 1724
(209) 526-1515
FELIX J. REICHMUTH SE 2090, C 20208
JUSTIN W. CAPP SE 4813, C 61393
KAISER I. SHAHBAZ LS 8599

DIMENSION PLAN

THE WINE GROUP - NORTHERYLY TRUCK ENTRANCE IMPROVEMENT
17000 E. HWY 120
RIPON, CA 95366

JOB No. 78348
SHEET
C2
OF

G:\78001\78348_TWG driveway\78348.dwg 12-28-09 11:25:44 AM Dishro