SAFETY

SAFETY PLEDGE

I ALWAYS PUT SAFETY FIRST.
I LOOK FOR AND ACT TO
RESOLVE UNSAFE SITUATIONS.
I HELP AND ENCOURAGE
OTHERS TO ACT SAFELY.

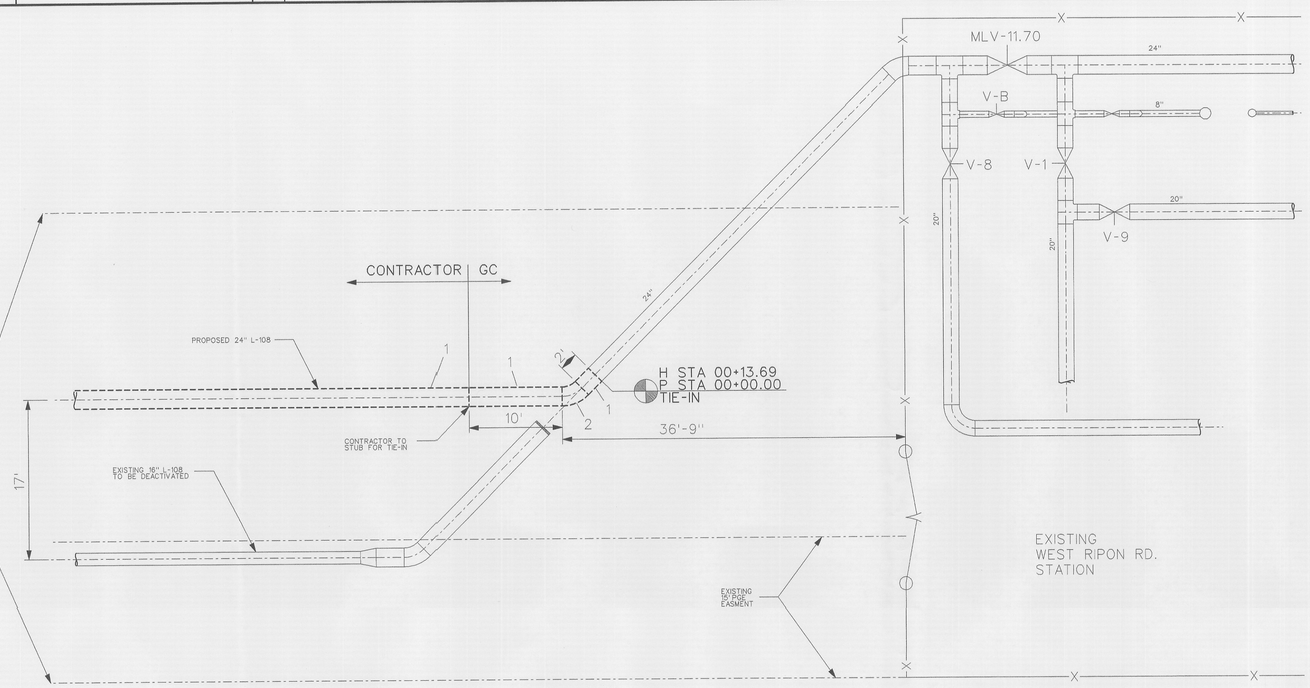

DETAIL 1/3
SCALE: 1/8"=1'

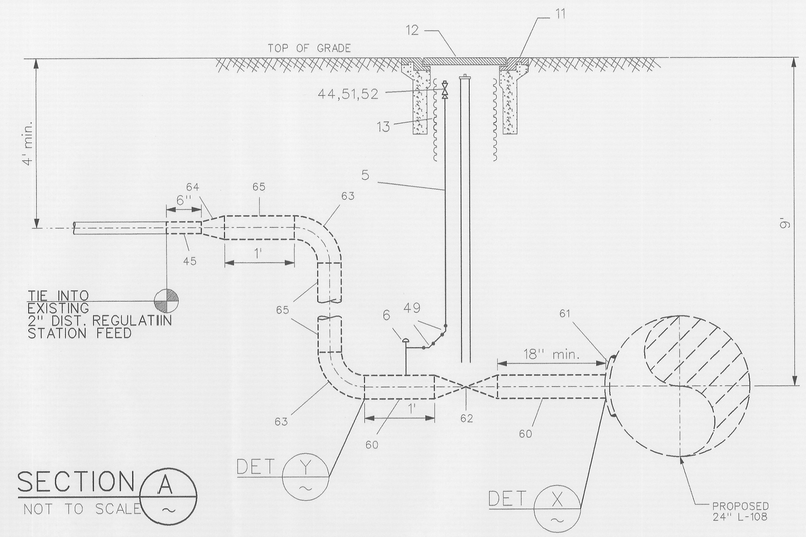

SECTION A
NOT TO SCALE

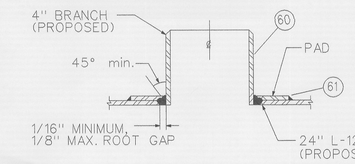

COLD TAP WELDING SCHEMATIC

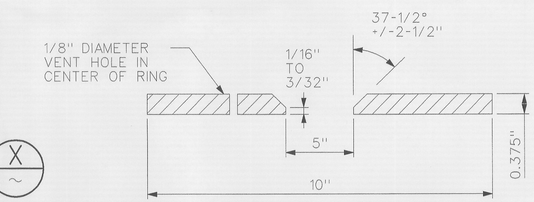

PAD DETAIL

DETAIL X
SCALE: NONE

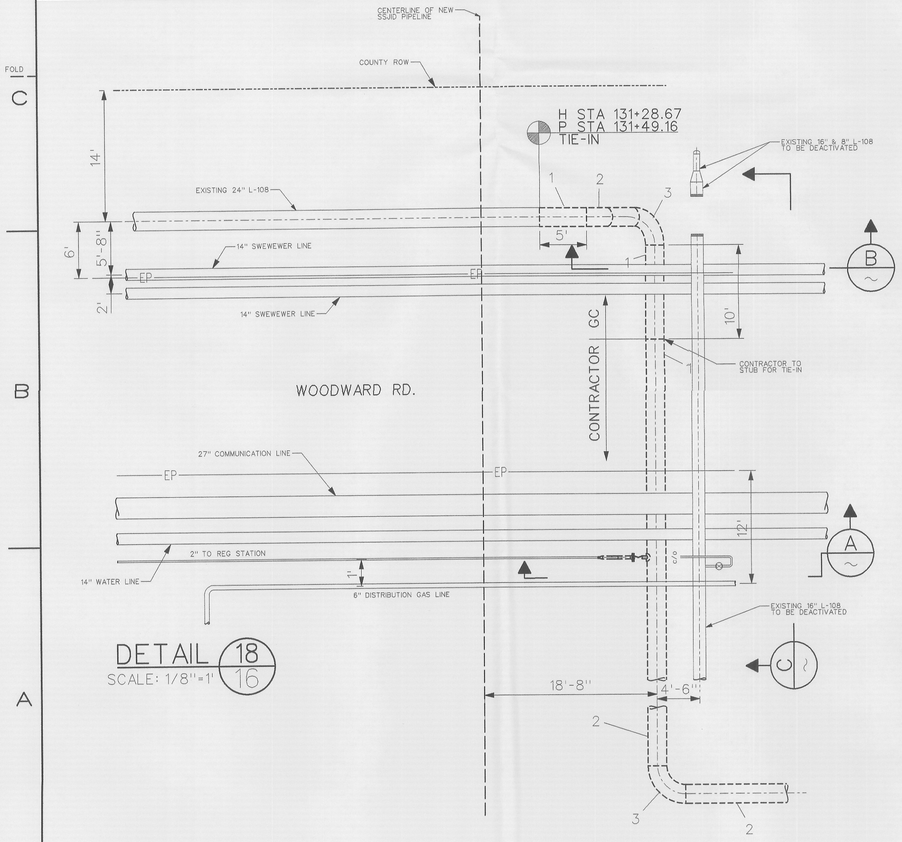

DETAIL 18/16
SCALE: 1/8"=1'

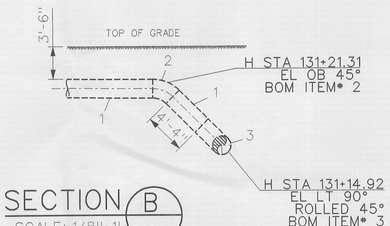

SECTION B
SCALE: 1/8"=1'

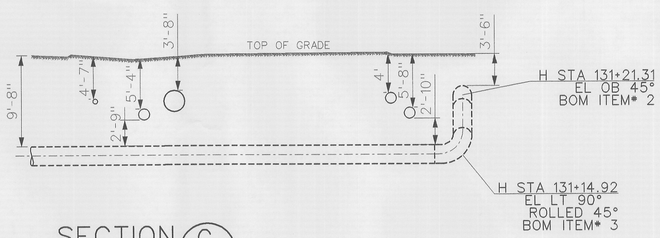

SECTION C
SCALE: 1/8"=1'

**FUTURE STORM DRAIN TO BE INSTALLED IN WOODWARD RD. DEPTH MUST BE MAINTAINED TO AVOID FUTURE CONFLICT.

TYPICAL WELD DETAIL
PIPE TO PIPE

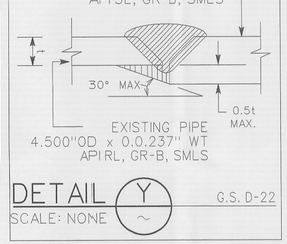

DETAIL Y
SCALE: NONE
G.S. D-22

REGISTERED PROFESSIONAL ENGINEER
RYAN J. WEBER
M34034
EXP. 06/10
MECHANICAL
STATE OF CALIFORNIA

PSRS# 18576

NO.	DATE	DESCRIPTION	GM/SPEC	DWN	CHKD	SUPV	APVD BY
1	12-18-09	ISSUED FOR CONSTRUCTION	30604309	KJT6	MANO	LXN1	

REVISIONS

APPROVED BY	
GM	30604309
SUPV	LXN1
DSGN	KJT6
DWN	KJT6
CHKD	MANO
OK	
DATE	12-18-09
SCALES	1/8"=1'

SECTIONS & DETAILS
RELOCATE 13,169' OF 24" PIPE
L-108 MP 11.73 - MP 14.13
SAN JOAQUIN COUNTY

PACIFIC GAS AND ELECTRIC COMPANY
WALNUT CREEK , CALIFORNIA

MICROFILM	
BILL OF MATL	SHEET 21
DWG LIST	
SUPSDS	
SUPSD BY	
SHEET NO. 18 OF 24	SHEETS

30604309 1

N1808 $FILE$ $DATE$ $TIME$ $USER$ $PENTBLA$