L-108 RELOCATION MP 11.73–MP14.13

SCHEDULE OF SHEETS

SHEET 1 -- COVER SHEET
SHEET 2 -- GENERAL / CONSTRUCTION NOTES
SHEET 3-16 -- PIPELINE CONSTRUCTION DRAWINGS (PLAN AND PROFILE)
SHEET 17,18,19,20 -- CONSTRUCTION DETAILS
SHEET 21 -- CONSTRUCTION DETAILS (TYP.) & BILL OF MATERIALS
SHEET 22 -- 6" DISTRIBUTION MAIN INSTALLATION
SHEET 23,24 -- 1:1 HDD BORE DETAIL DRAWINGS

LIST OF RELATED SERVICE ORDERS:

23081 - 23081 UNION RD.
22785 - 22785 UNION RD.
5855 - 5878 NILE RD.
13096 - 5575 NILE RD.
2464 - 5440 FIG AVE.
1293 - 5714 PEACH AVE.
4600 - 5645 PEACH AVE.
2168 - 20560 OLEANDER RD.

REFERENCE DRAWINGS:

385159 - - - - OPERATING MAP
3116-E/F/G/H/I-7 - - - - PLAT SHEETS

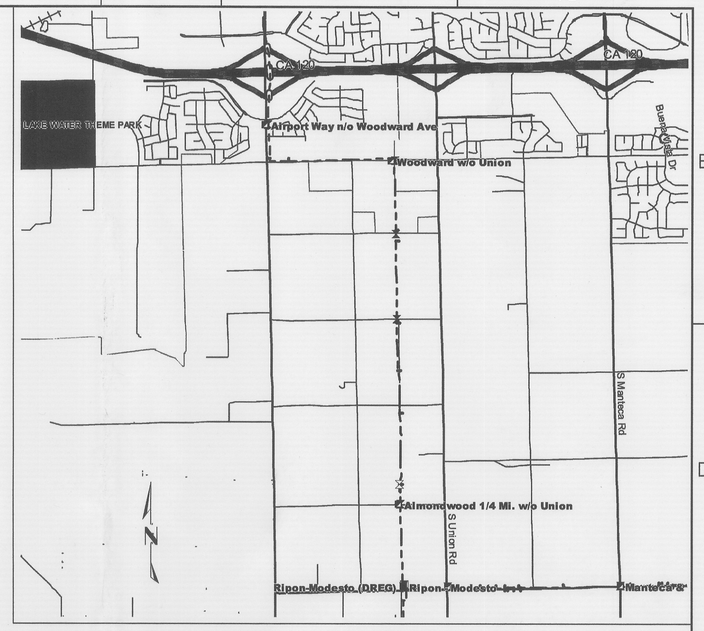

VICINITY SKETCH
NOT TO SCALE

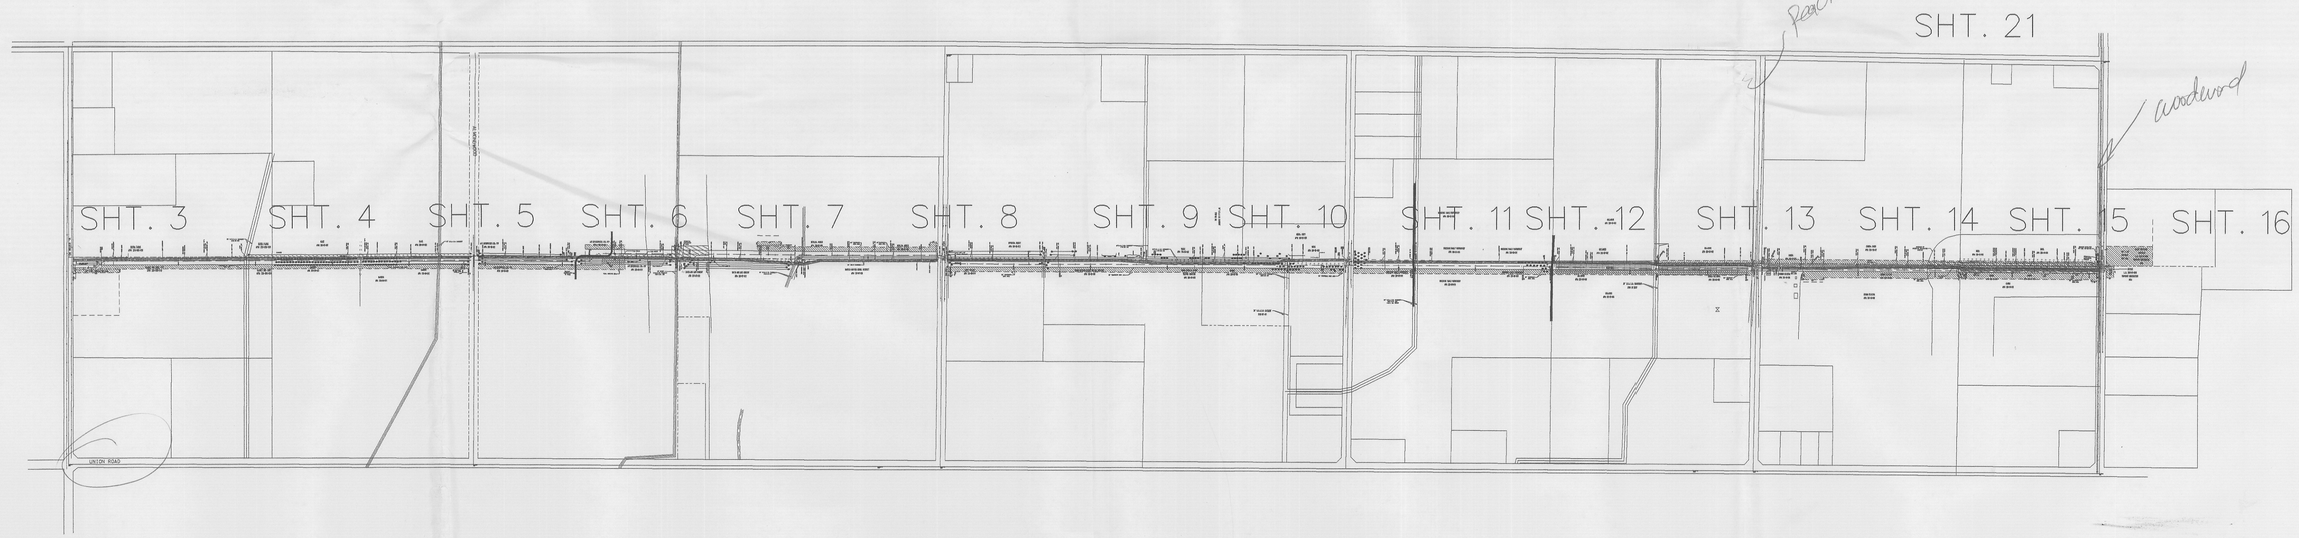

SAFETY

SAFETY PLEDGE

I ALWAYS PUT SAFETY FIRST.
I LOOK FOR AND ACT TO
RESOLVE UNSAFE SITUATIONS.
I HELP AND ENCOURAGE
OTHERS TO ACT SAFELY.

UNDERGROUND SERVICE ALERT
USA
CALL BEFORE YOU DIG.
CALL:811

NO.	DATE	DESCRIPTION	GM/SPEC	DWN	CHKD	SUPV	APVD BY
- -							
1	12-18-09	ISSUED FOR CONSTRUCTION	30604309	KJT6	MANO	LXN1	

REVISIONS

PSRS* 18576

APPROVED BY	
GM	30604309
SUPV	LXN1
DSGN	KJT6
DWN	KJT6
CHKD	MANO
OK	
DATE	12-18-09
SCALES	NONE

COVER SHEET
RELOCATE 13,169' OF 24" PIPE
L-108 MP 11.73 - MP 14.13
SAN JOAQUIN COUNTY

PACIFIC GAS AND ELECTRIC COMPANY
WALNUT CREEK , CALIFORNIA

REGISTERED PROFESSIONAL ENGINEER
RYAN J. WEBER
M34034
EXP. 06/10
MECHANICAL
STATE OF CALIFORNIA

MICROFILM
BILL OF MATL SHEET 21
DWG LIST
SUPSDS
SUPSD BY
SHEET NO. 1 OF 24 SHEETS

30604309 1

N1808

...\Copy of L108 30604309.final.dgn 12/22/2009 8:27:36 AM