EASEMENT/ WORK SPACE
- FULL BACK TEMPORARY WORKSPACE
- DRILL RIG FOOTPRINT WORKSPACE
- TEMPORARY WORKSPACE
- PERMANENT EASEMENT

ENVIRONMENTAL: GENERAL | CLASS LOC | CULTURAL | BIOLOGICAL | WATERBODIES | EXCLUSIONS

RIGHT OF WAY
TRACT NUMBER
OWNERSHIP/AGENCY
PROPERTY SKETCH NO.
PERMIT DWG. NO

RAYMUS
APN: 226-05-005

SAN JAOQUIN COUNTY

BROCCHINI FAMILY PARTNERSHIP
APN: 226-03-019

SURVEY PLAN
SCALE: 1"=40'

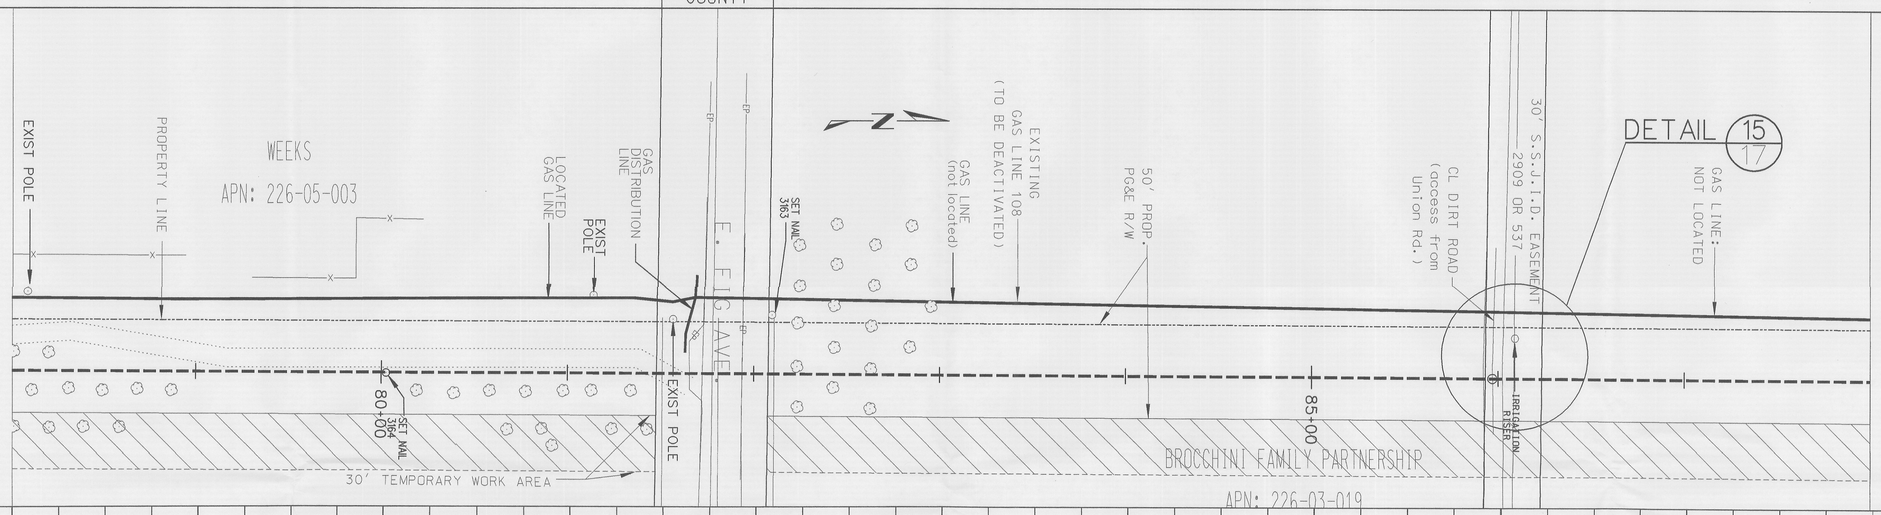

ELEVATION DATUM:
LOCATION OF BENCH MARK:
VERTICAL SCALE: 1"=10'
HORIZONTAL SCALE: 1"=40'
SURVEY PROFILE

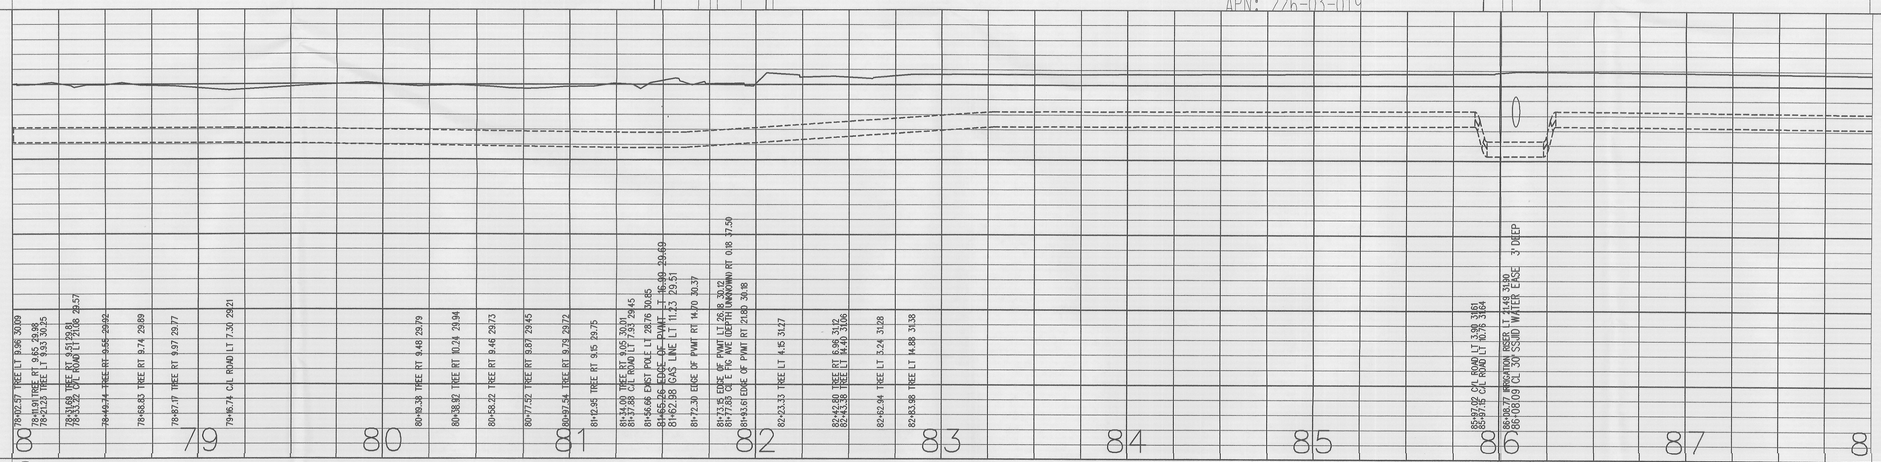

PIPELINE DETAILS
STATIONING

MATCH LINE
H STA 78+00.00
P STA 78+23.15

1,004' OF 24" API 5L, X-60, DSAW, 0.375" ERW
B.O.M. ITEM# 1

EL. OB 45° BOM# 2 — H STA 85+87.53
EL. SAG 45° BOM# 2 — H STA 85+91.88
BEGIN HAMMER BORE — H STA 85+92.94
END HAMMER BORE — H STA 86+22.94
EL. SAG 45° BOM# 2 — H STA 86+24.00
EL. OB 45° BOM# 2 — H STA 86+28.33

MATCH LINE
H STA 88+00.00
P STA 88+26.77

PSRS# 18576

LEGEND:

- PROPOSED GAS LINE
- EXISTING GAS LINE
- —E— ELECTRIC LINE
- —T— TELEPHONE LINE
- TIE-IN WELD
- EXISTING TOWER
- ELECTRIC VAULT
- GAS LINE MARKER
- GAS VALVE
- WATER VALVE
- TREE
- TEL VAULT
- STORM DRAIN
- SEWER MANHOLE
- CITY/COUNTY MON
- AS NOTED
- FENCE
- ETS
- CABLE TV BOX
- COMM VAULT
- -EP- EDGE OF PAVEMENT
- -FC- FACE OF CURB
- -SD- STORM LINE
- -SS- SEWER LINE
- -GS- GAS SERVICE LINE
- -W- WATER LINE

SAFETY

SAFETY PLEDGE

I ALWAYS PUT SAFETY FIRST.
I LOOK FOR AND ACT TO
RESOLVE UNSAFE SITUATIONS.
I HELP AND ENCOURAGE
OTHERS TO ACT SAFELY.

REGISTERED PROFESSIONAL ENGINEER
RYAN J. WEBER
M34034
EXP. 06/10
MECHANICAL
STATE OF CALIFORNIA

UNDERGROUND SERVICE ALERT
USA
CALL BEFORE YOU DIG.
CALL:811

NO.	DATE	DESCRIPTION	GM/SPEC	DWN	CHKD	SUPV	APVD BY
1	12-18-09	ISSUED FOR CONSTRUCTION	30604309	KJT6	MANO	LXN1	

REVISIONS

APPROVED BY	
GM	30604309
SUPV	LXN1
DSGN	KJT6
DWN	KJT6
CHKD	MANO
OK	
DATE	12-18-09
SCALES	1"=40'

PLAN & PROFILE
RELOCATE 13,169' OF 24" PIPE
L-108 MP 11.73 - MP 14.13
SAN JOAQUIN COUNTY

PACIFIC GAS AND ELECTRIC COMPANY
WALNUT CREEK , CALIFORNIA

MICROFILM
BILL OF MATL SHEET 21
DWG LIST
SUPSDS
SUPSD BY
SHEET NO. 11 OF 24 SHEETS

30604309 1

N1808

...\Copy of L108 30604309.final.dgn 12/22/2009 8:37:34 AM