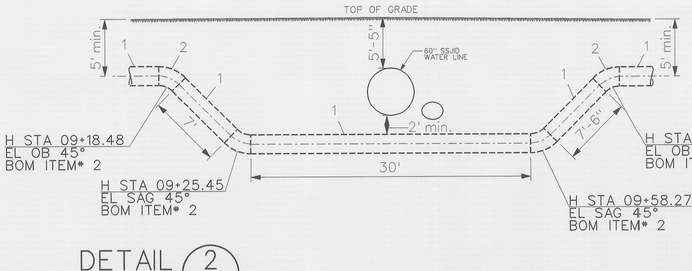

DETAIL 2/4
SCALE: 1/8"=1'

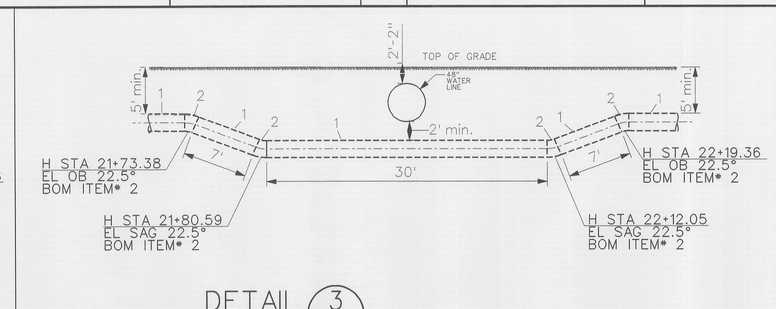

DETAIL 3/5
SCALE: 1/8"=1'

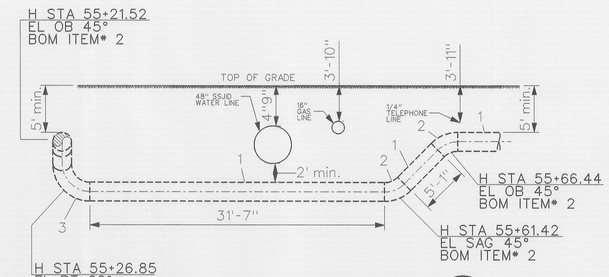

DETAIL 11/8
SCALE: 1/8"=1'

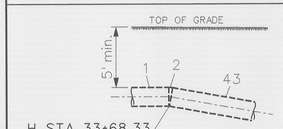

DETAIL 6/6
SCALE: 1/8"=1'

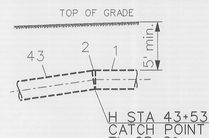

DETAIL 7/7
SCALE: 1/8"=1'

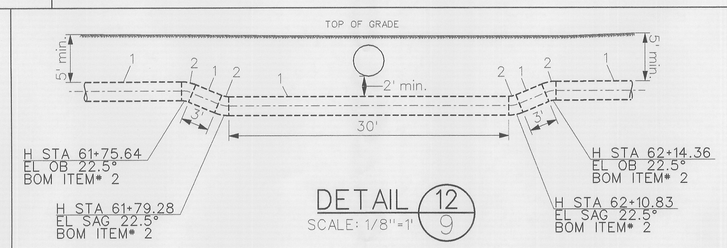

DETAIL 12/9
SCALE: 1/8"=1'

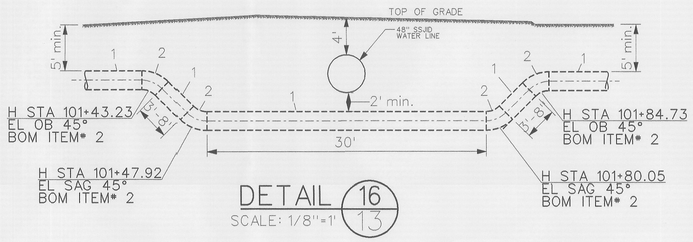

DETAIL 16/13
SCALE: 1/8"=1'

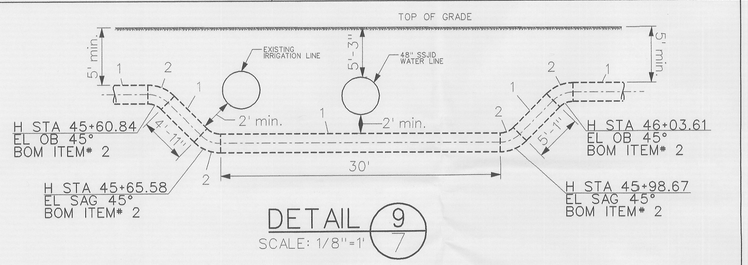

DETAIL 9/7
SCALE: 1/8"=1'

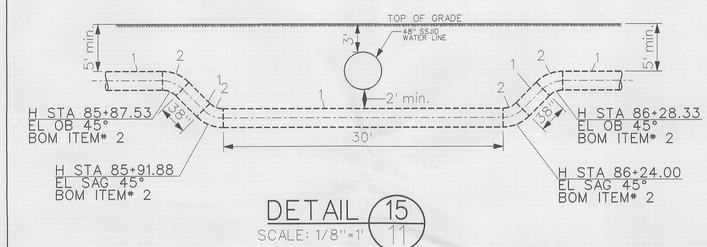

DETAIL 15/11
SCALE: 1/8"=1'

SAFETY

SAFETY PLEDGE

I ALWAYS PUT SAFETY FIRST.
I LOOK FOR AND ACT TO
RESOLVE UNSAFE SITUATIONS.
I HELP AND ENCOURAGE
OTHERS TO ACT SAFELY.

PG&E

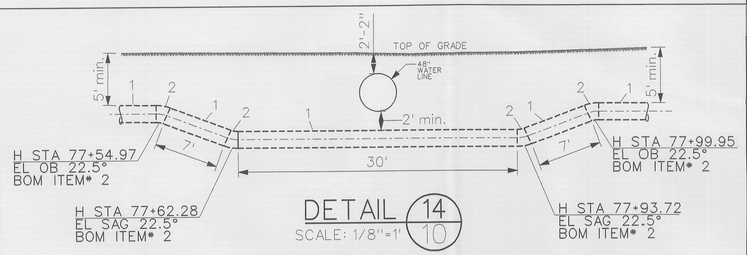

DETAIL 14/10
SCALE: 1/8"=1'

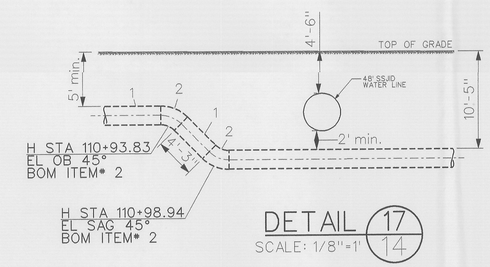

DETAIL 17/14
SCALE: 1/8"=1'

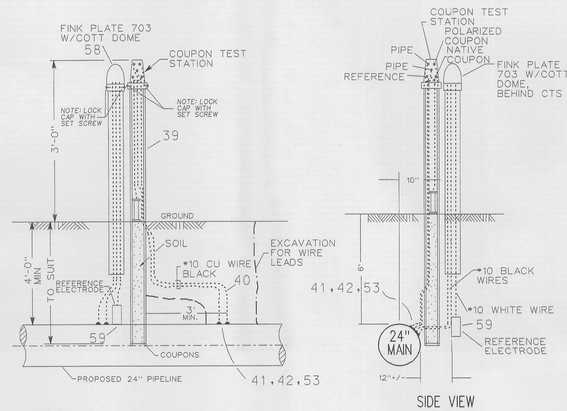

DETAIL 22/TYP. COUPON TEST STATION
NO SCALE MONITOR TEST STATION WITH REMOTE MONITORING GAS STD 0-10.2

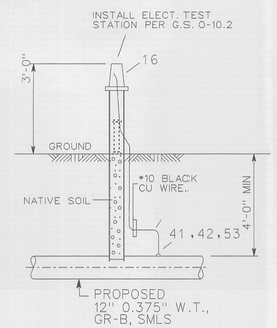

DETAIL 23/TYP. ELECTROLYSIS TEST STATION
NO SCALE GAS STD 0-10.1

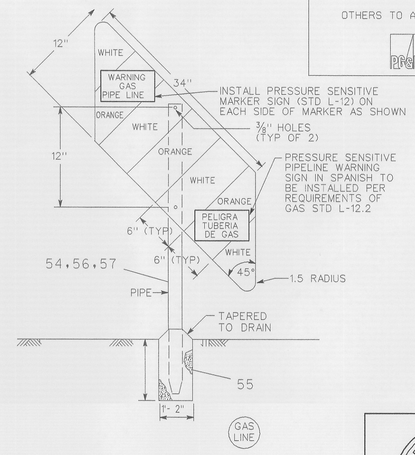

DETAIL 24/TYPICAL G.S. L-10 PIPELINE MARKER
NO SCALE

REGISTERED PROFESSIONAL ENGINEER
RYAN J. WEBER
M34034
EXP. 06/10
MECHANICAL
STATE OF CALIFORNIA

PSRS* 18576

NO.	DATE	DESCRIPTION	GM/SPEC	DWN	CHKD	SUPV	APVD BY
1	12-18-09	ISSUED FOR CONSTRUCTION	30604309	KJT6	MANO	LXN1	

REVISIONS

APPROVED BY	
GM	30604309
SUPV	LXN1
DSGN	KJT6
DWN	KJT6
CHKD	MANO
OK	
DATE	12-18-09
SCALES	

SECTIONS & DETAILS
RELOCATE 13,169' OF 24" PIPE
L-108 MP 11.73 - MP 14.13
SAN JOAQUIN COUNTY

PACIFIC GAS AND ELECTRIC COMPANY
WALNUT CREEK , CALIFORNIA

MICROFILM
BILL OF MATL SHEET 21
DWG LIST
SUPSDS
SUPSD BY
SHEET NO. 17 OF 24 SHEETS

30604309 1

N1808

...\Copy of L108 30604309.final.dgn 12/22/2009 8:40:04 AM