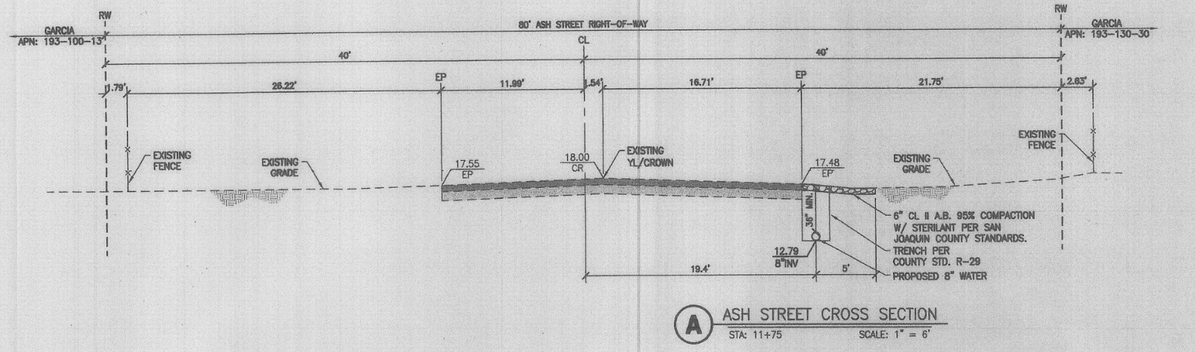

A ASH STREET CROSS SECTION

STA: 11+75 SCALE: 1" = 6'

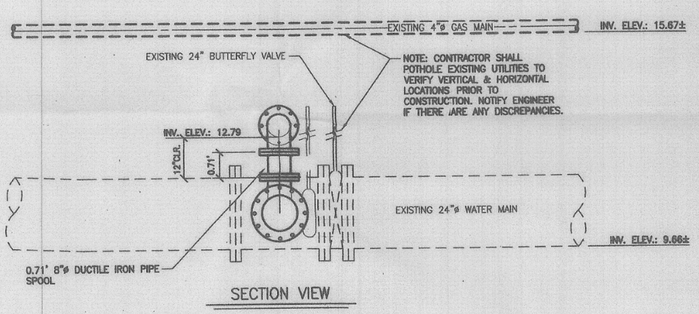

SECTION VIEW

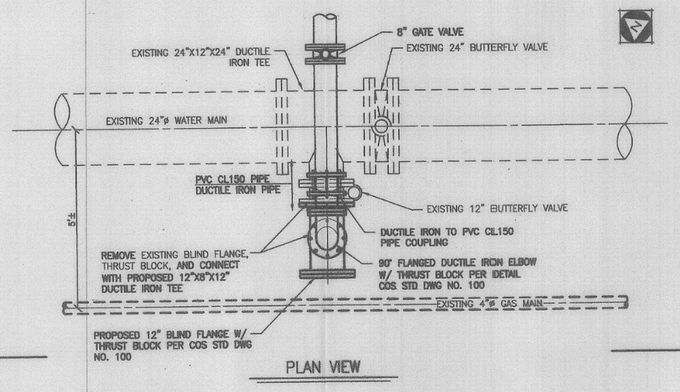

PLAN VIEW

1 WATER CONNECTION AT FRENCH CAMP ROAD

STA: 10+25± SCALE: 1" = 2'

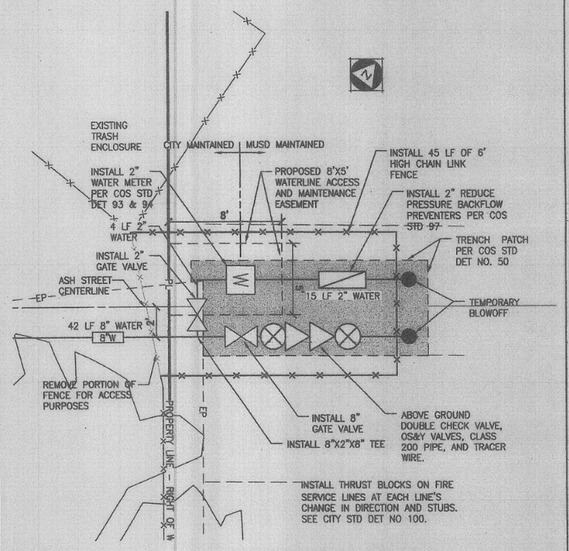

2 WATER DETAIL AT FRENCH CAMP SCHOOL

STA: 13+25± SCALE: 1" = 5'

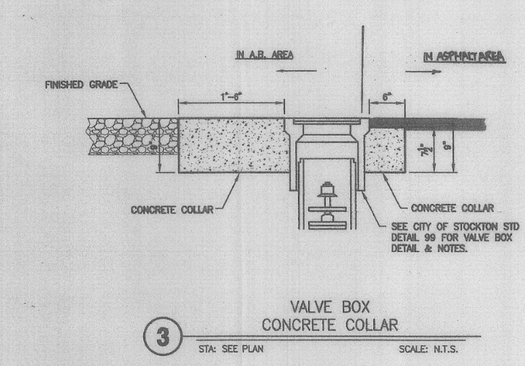

3 VALVE BOX CONCRETE COLLAR

STA: SEE PLAN SCALE: N.T.S.

COPYRIGHT© 2010 MCR ENGINEERING

REVISIONS

NO.	DESCRIPTION	DATE	BY	APRVD. BY

MCR ENGINEERING, INC.
PLANNING • ENGINEERING • SURVEYING
1242 DUPONT COURT, MANTECA, CALIFORNIA 95336
TEL: 209.239.4229 FAX: 209.239.8869 WWW.MCRENG.COM

PREPARED UNDER THE DIRECTION OF:
Jon Emerson
J. JON EMERSON R.C.E. 064088

DOR: 12-31-11

REGISTERED PROFESSIONAL ENGINEER JON EMERSON No. C64088 EXP. 12-31-11 CIVIL STATE OF CALIFORNIA

3-25-10
DATE

FRENCH CAMP SCHOOL
OFF-SITE WATER IMPROVEMENTS
STANDARD DETAILS
DEPARTMENT OF PUBLIC WORKS
CITY OF STOCKTON, CALIFORNIA

JOB NO. 08-091	APPROVED BY: DATE 3-29-10
DATE MAR, 10	
SCALE AS SHOWN	
DR. BY SLS	
CK. BY JDE	CITY ENGINEER STOCKTON, CALIFORNIA
FILE	

SHEET NO. OS-2
OF 4 SHEETS
PROJECT NO.

5119.1C