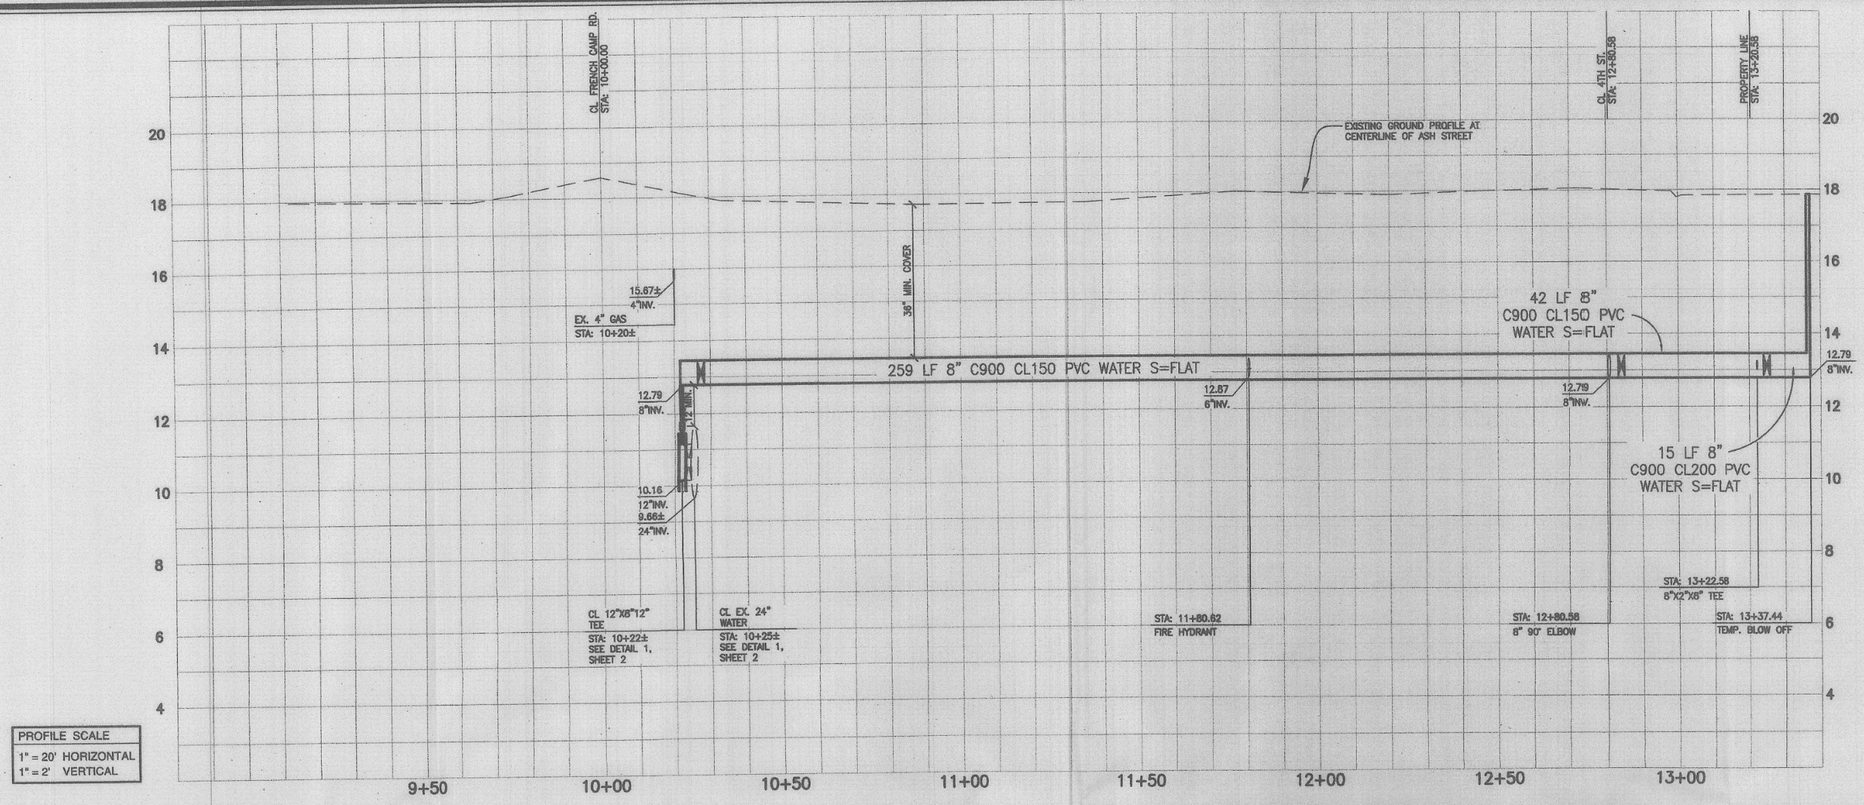

PROFILE SCALE
1" = 20' HORIZONTAL
1" = 2' VERTICAL

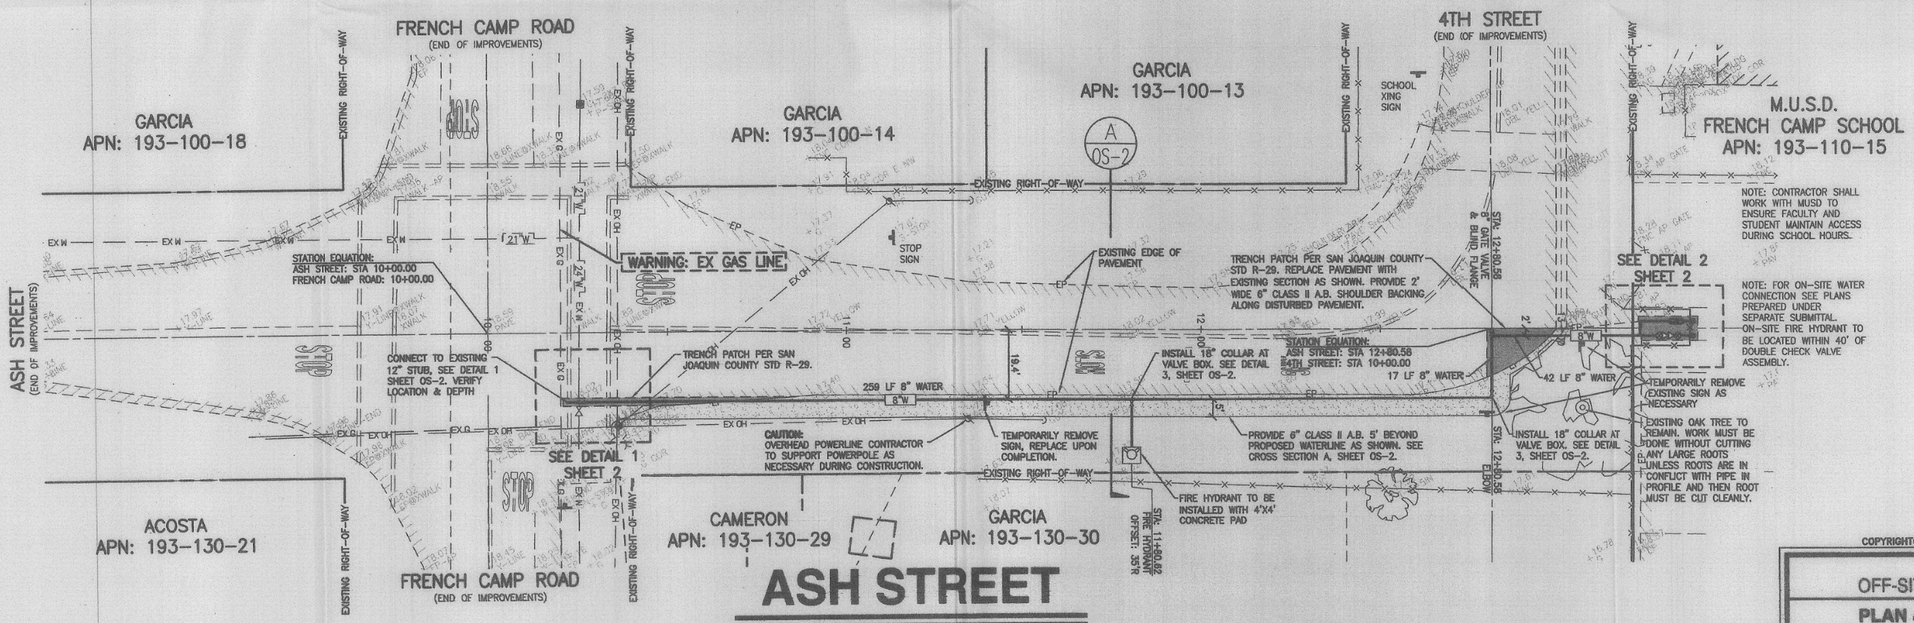

ASH STREET

STA: 10+00 - 13+00

NOTES:

1. ALL EXISTING UTILITIES WERE PLOTTED FROM RECORD INFORMATION AND FIELD TOPOGRAPHY. ACTUAL LOCATIONS MAY VARY AND ADDITIONAL CROSSINGS MAY EXIST IN THE FIELD. IT IS IMPERATIVE THAT "U.S.A." LOCATING SERVICES, LOCATE AND MARK UTILITIES PRIOR TO THE START OF EXCAVATION.
2. THE CONTRACTOR SHALL USE EXTREME CAUTION WHEN EXPOSING EXISTING UTILITY CROSSINGS AND SERVICES.
3. ANY DAMAGE TO EXISTING UTILITIES WILL BE THE SOLE RESPONSIBILITY OF THE CONTRACTOR.

COPYRIGHT © 2010 MCR ENGINEERING

REVISIONS

NO.	DESCRIPTION	DATE	BY	APRVD. BY

MCR ENGINEERING, INC.
PLANNING • ENGINEERING • SURVEYING
12242 DUPONT COURT, MANTECA, CALIFORNIA 95336
TEL: 209.239.6229 FAX: 209.239.9939 WWW.MCRENG.COM

PREPARED UNDER THE DIRECTION OF: Jan Cameron J. DAN EVERSON R.C.E. C54088 DATE 3-29-10

REGISTERED PROFESSIONAL ENGINEER J. DAN EVERSON No. C54088 EXP. 12-31-11 CIVIL STATE OF CALIFORNIA

FRENCH CAMP SCHOOL
OFF-SITE WATER IMPROVEMENTS

PLAN & PROFILE - ASH STREET

DEPARTMENT OF PUBLIC WORKS
CITY OF STOCKTON, CALIFORNIA

JOB NO. 08-091	APPROVED BY: DATE 3-29-10	SHEET NO. OS-3
DATE MAR. 10		OF 4 SHEETS
SCALE AS SHOWN		PROJECT NO.
DR. BY SLS		
CK. BY JDE		
FILE J:\2008\08-091\dwg\dwg\08-091-OS-03_PP.dwg	CITY ENGINEER STOCKTON, CALIFORNIA	

5119.2C