GENERAL NOTES:

1. ALL IMPROVEMENTS SHALL BE CONSTRUCTED IN STRICT ACCORDANCE WITH THE FOLLOWING: CITY OF STOCKTON STANDARD SPECIFICATIONS AND PLANS ADOPTED NOVEMBER 25, 2003, AND ALL AMENDMENTS THERETO TO DATE, CALIFORNIA DEPARTMENT OF TRANSPORTATION STANDARD SPECIFICATIONS (CALTRANS) LATEST EDITION, WHERE APPLICABLE. WHERE THERE IS A CONFLICT BETWEEN THE PLANS AND THE CITY'S STANDARD SPECIFICATIONS AND PLANS, THE CITY OF STOCKTON STANDARD SPECIFICATIONS AND PLANS SHALL PREVAIL. ALL WORK SHALL BE UNDER THE INSPECTION OF THE CITY OF STOCKTON.

2. PRIOR TO THE SCHEDULING OF A PRE-CONSTRUCTION MEETING OR THE ISSUANCE OF AN ENCROACHMENT PERMIT THE DEVELOPER OR CONTRACTOR SHALL OBTAIN A GRADING PERMIT FROM THE GOVERNING AGENCY.

3. THE CONTRACTOR SHALL CONTACT JASON ENDER (209) 937-8381 OF THE CITY OF STOCKTON FOR A PRE-CONSTRUCTION CONFERENCE A MINIMUM OF SEVENTY TWO (72) HOURS PRIOR TO THE COMMENCEMENT OF WORK.

4. CONTRACTOR SHALL OBTAIN AN ENCROACHMENT PERMIT WHERE APPLICABLE FOR ANY WORK DONE WITHIN RIGHT-OF-WAY OR EASEMENTS FROM CITY OF STOCKTON. CONTRACTOR SHALL NOTIFY CITY, 24 HOURS IN ADVANCE OF COMMENCING THE WORK OR AS REQUIRED BY SAID PERMITS.

5. ALL STATIONS REFER TO DISTANCES ALONG STREET CENTERLINE, UNLESS OTHERWISE NOTED. ALL STATIONS OFF CENTERLINE ARE PERPENDICULAR TO OR RADIALLY OPPOSITE CENTERLINE STATIONS.

6. DUST CONTROL SHALL BE PROVIDED AT ALL TIMES, AT THE CONTRACTOR'S EXPENSE, TO MINIMIZE ANY DUST NUISANCE AND SHALL BE IN ACCORDANCE WITH SECTION 10 OF CALTRANS STANDARD SPECIFICATIONS AND THE REQUIREMENTS OF THE CITY OF STOCKTON. CONTRACTOR SHALL OBTAIN A PERMIT FROM THE CITY STOCKTON MUNICIPAL UTILITIES DEPARTMENT FOR USE OF WATER FROM FIRE HYDRANTS FOR CONSTRUCTION PURPOSES. THE PERMIT SHALL BE APPROVED BY THE CITY OF STOCKTON FIRE DEPARTMENT.

7. WHENEVER EXISTING FACILITIES ARE REMOVED, DAMAGED, BROKEN, OR CUT IN THE INSTALLATION OF THE WORK COVERED BY THESE PLANS OR SPECIFICATIONS, SAID FACILITIES SHALL BE REPLACED AT THE CONTRACTOR'S EXPENSE, AFTER PROPER BACKFILLING AND/OR CONSTRUCTION, WITH MATERIALS EQUAL TO OR BETTER THAN THE MATERIALS USED IN THE ORIGINAL EXISTING FACILITIES. THE FINISHED PRODUCT SHALL BE SUBJECT TO THE APPROVAL OF THE OWNER, THE ENGINEER, AND THE RESPECTIVE REGULATORY AGENCY.

8. BENCHMARK:

BENCHMARK:	NO. 210
ELEVATION:	16.23
DATUM:	CITY OF STOCKTON, CALIFORNIA
DESCRIPTION:	BRASS DISK MARKING COS MONUMENT STAMPED "6S-20" IN MONUMENT BOX AT THE INTERSECTION OF CENTERLINE OF PONDEROSA STREET WITH THE SOUTHERLY TRAVELED WAY OF FRENCH CAMP ROAD.

9. THE INTENT IS THAT THESE PLANS REQUIRE ALL LABOR AND MATERIALS (EXCEPT AS SPECIFIED IN THE SPECIFICATIONS) NECESSARY AND PROPER FOR THE WORK CONTEMPLATED AND THAT THE WORK BE COMPLETED IN ACCORDANCE WITH THEIR TRUE INTENT AND PURPOSE. THE CONTRACTOR SHALL NOTIFY THE ENGINEER IMMEDIATELY REGARDING ANY DISCREPANCIES AND AMBIGUITIES WHICH MAY EXIST IN THE PLANS OR SPECIFICATIONS. IF THE PLANS DESCRIBE PORTIONS OF THE WORK IN GENERAL TERMS BUT NOT IN COMPLETE DETAIL, IT IS UNDERSTOOD THAT ONLY THE BEST GENERAL PRACTICE IS TO PREVAIL AND THAT ONLY APPROVED MATERIALS AND WORKMANSHIP OF THE FIRST QUALITY ARE TO BE USED.

10. THE TYPES, LOCATION, SIZES AND/OR DEPTHS OF EXISTING UNDERGROUND UTILITIES AS SHOWN ON THESE PLANS WERE OBTAINED BY THE DESIGN ENGINEER FROM "OUTSIDE SOURCES," BELIEVED TO BE RELIABLE. HOWEVER, THE CONTRACTOR IS CAUTIONED THAT ONLY ACTUAL EXCAVATION WILL REVEAL THE TYPES, EXTENT, SIZES, LOCATION, AND DEPTHS OF SUCH UNDERGROUND UTILITIES. FOR MCI FACILITIES, CONTACT MCI REPRESENTATIVE LEWIS THOMPSON AT (916) 373-7978 FOR ACTUAL LOCATION IN THE PROJECT AREA.

11. THE CONTRACTOR SHALL BE RESPONSIBLE FOR VERIFYING THE PHYSICAL LOCATION OF ALL EXISTING UNDERGROUND UTILITIES AND SHALL CONTACT THE RESPECTIVE UTILITY COMPANIES PRIOR TO COMMENCEMENT OF WORK. CONTRACTOR SHALL BE RESPONSIBLE FOR THE LOCATION AND PRESERVATION OF ALL SUCH FACILITIES IN THE AREA OF CONSTRUCTION, AND SHALL NOTIFY UTILITY COMPANIES FORTY-EIGHT HOURS IN ADVANCE OF ANY CONSTRUCTION (UNDERGROUND SERVICE ALERT 1-800-642-2444). UTILITY COMPANY(S) SHALL BE RESPONSIBLE TO ADJUST TO PROPOSED PAVEMENT OR CONCRETE GRADE ALL SURFACE FACILITIES, UNLESS OTHERWISE NOTED IN THESE PLANS.

12. THE CONTRACTOR'S ATTENTION IS DIRECTED TO SECTION 1540 (A)(1) OF THE CONSTRUCTION SAFETY ORDERS (TITLE 8 CALIFORNIA ADMINISTRATION CODE SECTION 1540), ISSUED BY THE OCCUPATIONAL SAFETY AND HEALTH STANDARDS BOARD PURSUANT TO THE CALIFORNIA OCCUPATIONAL SAFETY AND HEALTH ACT OF 1973, AS AMENDED, WHICH STATES:
PRIOR TO OPENING AN EXCAVATION, EFFORT SHALL BE MADE TO DETERMINE WHETHER UNDERGROUND INSTALLATION: I.E., SEWER, WATER, FUEL, ELECTRIC LINES, ETC., WILL BE ENCOUNTERED AND, IF SO, WHERE SUCH UNDERGROUND INSTALLATIONS ARE LOCATED. WHEN THE EXCAVATION APPROACHES THE APPROXIMATE LOCATION OF SUCH AN INSTALLATION, THE EXACT LOCATION SHALL BE DETERMINED BY CAREFUL PROBING OR AND DIGGING; AND WHEN IT IS UNCOVERED, ADEQUATE PROTECTION SHALL BE PROVIDED FOR THE EXISTING INSTALLATION. ALL KNOWN OWNERS OF UNDERGROUND FACILITIES IN THE AREA CONCERNED SHALL BE ADVISED OF PROPOSED WORK AT LEAST 48 HOURS PRIOR TO THE START OF ACTUAL EXCAVATION.

13. THE CONTRACTOR SHALL PROVIDE SHORING, BRACING, SLOPING OR PROVISIONS TO PROTECT WORKERS FOR ALL AREAS TO BE EXCAVATED TO A DEPTH OF FIVE FEET OR MORE. SAID PROTECTION TO BE DONE IN ACCORDANCE WITH THE REQUIREMENTS OF LOCAL, STATE, AND FEDERAL REGULATIONS (CAL-OSHA, OSHA).

14. CONTRACTOR SHALL BE RESPONSIBLE FOR COORDINATION OF THE REMOVAL AND/OR RELOCATION OF ALL EXISTING UTILITIES WITH RESPECTIVE UTILITY COMPANIES. CONTRACTOR SHALL NOTIFY THE OWNER'S REPRESENTATIVE OF ANY CONFLICTS BETWEEN EXISTING UTILITIES AND PROPOSED IMPROVEMENTS.

15. FINAL PAVEMENT WORK SHALL NOT OCCUR WITHIN THE ROAD RIGHT-OF-WAY PRIOR TO COMPLETION OF UTILITY RELOCATION WITHOUT SPECIFIC APPROVAL OF THE OWNER'S REPRESENTATIVE.

16. ASBESTOS CEMENT MATERIALS SHALL NOT BE USED IN THE CONSTRUCTION OF ANY FACILITIES WITHIN THIS PROJECT.

17. PRIOR TO PLACEMENT OF ANY FINISH ASPHALT CONCRETE OR CONCRETE, THE CONTRACTOR SHALL VERIFY ALL FINISH GRADES AND SLOPES FOR COMPLIANCE WITH THE AMERICANS WITH DISABILITIES ACT (ADA) AND APPROVAL AND ACCEPTANCE BY COUNTY.

18. THE CONTRACTOR SHALL BE RESPONSIBLE FOR ANY FIELD CHANGES MADE WITHOUT WRITTEN AUTHORIZATION FROM THE OWNER'S REPRESENTATIVE & CITY ENGINEER.

19. DURING CONSTRUCTION THE CONTRACTOR SHALL MAINTAIN THE INTEGRITY OF EXISTING FACILITIES. THE CONTRACTOR IS RESPONSIBLE TO REPAIR, TO THE SATISFACTION OF CITY OF STOCKTON, ANY FACILITIES DAMAGED DURING CONSTRUCTION AT NO COST TO THE OWNER AND/OR CITY AND COUNTY.

20. CONTRACTOR SHALL REFERENCE EXISTING MONUMENTS AND/OR PROPERTY CORNER PRIOR TO COMMENCEMENT OF WORK.

21. WHERE EXISTING FENCES ARE TO BE REMOVED FOR CONSTRUCTION PURPOSES CONTRACTOR SHALL REMOVE AND REPLACE THE FENCING IN KIND. WHERE THE EXISTING FENCE IS USED FOR PROPERTY SECURITY AND/OR CONTAINMENT CONTRACTOR SHALL ERECT TEMPORARY FENCING (NOT SHOWN ON PLANS) DURING CONSTRUCTION AS DIRECTED BY THE OWNERS REPRESENTATIVE.

22. CONTRACTOR SHALL BE RESPONSIBLE FOR ALL PERMITS AND LICENSES REQUIRED FOR THE CONSTRUCTION AND COMPLETION OF PROJECT.

23. ALL WORK IN PUBLIC RIGHT-OF-WAY IS SUBJECT TO THE APPROVAL AND ACCEPTANCE OF CITY OF STOCKTON PUBLIC WORKS DEPARTMENT AND SAN JOAQUIN COUNTY PUBLIC WORKS.

24. ALL PROPERTY LINES AND EASEMENTS SHOWN ON THESE PLANS ARE BASED ON AVAILABLE RECORDED DOCUMENTS.

25. CONTRACTOR SHALL BE RESPONSIBLE FOR COORDINATION OF THE REMOVAL AND/OR RELOCATION OF ALL EXISTING UTILITIES AND INSTALLATION OF NEW SERVICES, METERS, TRANSFORMERS, ETC. WITH RESPECTIVE UTILITY COMPANIES.

PACIFIC GAS & ELECTRIC	(209) 942-1429
PACIFIC BELL	(209) 943-4087
CITY WATER	(209) 937-7030
C.O.S. M.U.D.	(209) 937-8436
MCI	(972) 729-6016
COMCAST	(209) 474-1747

26. THE CONTRACTOR SHALL ADJUST TO GRADE ALL CITY FACILITIES (INCLUDING, BUT NOT LIMITED TO VALVE BOXES, PULL BOXES, MAINTENANCE HOLE RIM AND COVERS, METER BOXES) WITHIN THE LIMITS OF WORK AND/OR AS DIRECTED BY ENGINEER. THE FACILITIES SHALL BE ADJUSTED AS SET FORTH IN C.O.S. STANDARD DRAWING NO. 39 AND/OR AS DIRECTED BY ENGINEER.

27. THE CONTRACTOR SHALL COMPLY WITH THE REQUIREMENTS OF THE STATE WATER RESOURCES CONTROL BOARD (SWRCB) ORDER NO. 99-08-DWQ, NPDES GENERAL PERMIT NO. CAS000002. THE CONTRACTOR SHALL IMPLEMENT AND MONITOR A STORM WATER POLLUTION PREVENTION PLAN (SWPPP) IN ACCORDANCE WITH THE SWRCB REGULATIONS.

CONSTRUCTION NOTES:

1. THE CONTRACTOR SHALL LAYOUT IMPROVEMENTS FROM THE DIMENSIONS SHOWN ON THESE PLANS. ANY CLARIFICATION ON CONFLICTS, DISCREPANCIES OR AMBIGUITIES SHOULD BE DIRECTED TO THE OWNER'S REPRESENTATIVE PRIOR TO THE CONSTRUCTION OF THE IMPROVEMENTS

2. THE CONTRACTOR SHALL BE RESPONSIBLE FOR MATCHING EXISTING SURROUNDING LANDSCAPE AND OTHER IMPROVEMENTS WITH A SMOOTH AND UNIFORM TRANSITION IN PAVING, CURBS, GUTTERS, SIDEWALKS, GRADES, ETC., AND TO AVOID ANY ABRUPT OR APPARENT CHANGES IN CROSS SLOPES, LOW SPOTS OR HAZARDOUS CONDITIONS.

3. WHERE PAVEMENT IS TO BE EXTENDED OR REMOVED, EXISTING PAVEMENT SHALL BE SAW-CUT TO A NEAT, CLEAN LINE IMMEDIATELY PRIOR TO THE PLACEMENT OF NEW ASPHALT CONCRETE.

4. ALL NEW CONCRETE FLATWORK WITHIN THE CITY OF STOCKTON PUBLIC RIGHT-OF-WAY SHALL BE DRILLED AND DOWELED AND/OR KEYED INTO EXISTING FLATWORK IN ACCORDANCE WITH CITY OF STOCKTON STANDARD PLANS AND SPECIFICATIONS.

5. THE CONTRACTOR SHALL PROVIDE AND MAINTAIN TEMPORARY SIGNS FOR ALL REGULATORY TRAFFIC SIGNS REMOVED DURING THE CONSTRUCTION.

6. CONTRACTOR SHALL NOT DISTURB OR DISRUPT EXISTING TRAFFIC SIGNAL IMPROVEMENTS/EQUIPMENT INCLUDING, BUT NOT LIMITED TO POLES, PEDESTALS, DETECTOR LOOPS, PULL BOXES AND FOUNDATIONS.

7. DURING CONSTRUCTION ALL CATCH BASINS AND DROP INLETS SHALL BE PROTECTED USING STORM DRAIN INLET FILTER BAGS AND EITHER A STORM DRAIN INLET FILTER OR INLET SEDIMENT CONTROL.

8. IT IS PROHIBITED TO DISCHARGE ANYTHING EXCEPT CLEAN WATER INTO THE STORM DRAIN SYSTEM.

9. CONTRACTOR SHALL PROVIDE ALL LIGHTS, SIGNS, BARRICADES, FLAGMEN, OR OTHER DEVICES NECESSARY FOR PUBLIC SAFETY.

10. WORK BEING PERFORMED AT FRENCH CAMP ROAD / ASH STREET INTERSECTION SHALL BE DONE ON THE WEEKEND / OFF SCHOOL HOURS.

11. IF USE OF WATER FROM FIRE HYDRANT IS REQUIRED, CONTRACTOR SHALL BE REQUIRED TO OBTAIN USE PERMIT FROM CITY OF STOCKTON, MUD.

POLLUTION AND DUST CONTROL:

1. THE CONTRACTOR SHALL KEEP THE WORK SITE FREE AND CLEAR OF RUBBISH AND DEBRIS.

2. THE CONTRACTOR SHALL EXERCISE CARE TO PRESERVE AND PROTECT NATURAL HABITAT ADJACENT TO THE PROJECT SITE.

3. THE CONTRACTOR SHALL NOT DISCHARGE SMOKE, DUST, OR ANY OTHER AIR CONTAMINANTS INTO THE ATMOSPHERE IN SUCH A QUANTITY AS WILL VIOLATE THE REGULATIONS OF ANY LEGALLY CONSTITUTED AUTHORITY.

4. THE CONTRACTOR SHALL KEEP ALL AREAS GENERATING DUST WITHIN THE LIMITS OF THE PROJECT WELL WATERED DURING THE TERM OF THIS CONTRACT. THIS INCLUDES BUT IS NOT LIMITED TO ACCESS RAMPS, THE HAUL ROADS, THE EMBANKMENT FILL AREA, AND ANY OTHER AREAS THAT MAY GENERATE DUST AS A RESULT OF CONTRACTOR'S OPERATIONS. THE CONTRACTOR SHALL PROVIDE DUST CONTROL MEASURES DURING EVENINGS, WEEKENDS, AND HOLIDAYS WHEN REQUESTED BY THE CITY & COUNTY.

5. THE CONTRACTOR(S) SHALL KEEP ALL PUBLIC ROADWAYS ADJACENT TO THE PROJECT SITE FREE AND CLEAR OF MUD AND SILT DURING THE TERM OF THIS CONTRACT. THIS INCLUDES MUD CAUSED BY RAIN OR BY THE CONTRACTOR(S) WATERING PROCEDURES FOR DUST CONTROL.

6. THROUGHOUT ALL PHASES OF CONSTRUCTION, INCLUDING SUSPENSION OF WORK, AND UNTIL FINAL ACCEPTANCE OF THE PROJECT, THE CONTRACTOR SHALL KEEP THE PREMISES OCCUPIED BY HIM IN A CLEAN AND ORDERLY CONDITION, DISPOSING OF REFUSE AND LITTER IN A MANNER SATISFACTORY TO THE CITY.

DWG. / PLAN#	DESCRIPTION
39	ADJUST FACILITIES TO GRADE
93 & 94	METER SERVICE
97	BACKFLOW PREVENTION DEVICE
100	THRUST BLOCK DETAILS
101	FIRE HYDRANT

WATER NOTES:

1. ALL WATER CONSTRUCTION, MATERIALS AND WORKMANSHIP SHALL BE IN ACCORDANCE WITH THE REQUIREMENTS OF THE CITY OF STOCKTON STANDARD SPECIFICATIONS AND PLANS.

2. CONTRACTOR SHALL EXPOSE EXISTING WATER LINES TO VERIFY EXISTING ELEVATION AND LOCATION PRIOR TO START OF CONSTRUCTION.

3. ALL WATER LINES SHALL BE TESTED AND DISINFECTED IN CONFORMANCE WITH THE REQUIREMENTS OF THE CITY OF STOCKTON UPON COMPLETION OF COMPACTION AND PRIOR TO THE PLACEMENT OF ASPHALT CONCRETE. THE INITIAL TEST(S) SHALL BE PAID FOR BY THE CITY OF STOCKTON. ALL TESTING NECESSITATED BY THE FAILURE OF THE INITIAL TEST(S) SHALL BE PAID FOR BY THE CONTRACTOR. ALL TESTING SHALL BE IN CONFORMANCE WITH C.O.S. STANDARD SPECIFICATION SECTION 76.

4. CONTRACTOR SHALL BE RESPONSIBLE FOR ADEQUATELY MARKING THE INSTALLED LOCATION OF SERVICE LATERALS.

5. WATER LINES SHALL BE A MINIMUM OF 10 FEET OUTSIDE OF PIPE TO OUTSIDE OF PIPE FROM SEWER AND STORM DRAIN MAINS. CROSSINGS SHALL MEET STATE HEALTH STANDARDS & C.O.S. STANDARD DRAWING NO. 21, & 47 THRU 49.

6. ALL VALVE BOXES TO BE ADJUSTED TO FINISH GRADE AFTER STREET PAVING. COST FOR RAISING FACILITIES TO BE INCLUDED IN UNIT PRICES FOR VALVES.

7. ALL WATER PIPES SHALL BE TESTED AND STERILIZED IN ACCORDANCE WITH THE CITY OF STOCKTON STANDARD SPECIFICATIONS. INSTALL COPPER TRACE WIRE OR METALLIC PLASTIC TAPE FOR ALL WATER SERVICES.

8. ACTUAL CONNECTIONS TO EXISTING WATER LINES WILL NOT BE PERMITTED PRIOR TO COMPLETION OF STERILIZATION AND TESTING OF NEW WATER MAINS. ALL EXISTING WATER VALVES TO BE OPERATED UNDER THE DIRECTION OF CITY OF STOCKTON PERSONNEL ONLY. THE CONTRACTOR SHALL NOT DISCHARGE ANY WATER INTO THE STORM DRAIN SYSTEM.

9. THE CONTRACTOR SHALL PROVIDE THE CITY OF STOCKTON WITH CERTIFICATION FOR ALL DOMESTIC WATER BACKFLOW PREVENTER'S.

10. THE CONTRACTOR SHALL PROVIDE MANUFACTURER'S LISTING ON ALL GATE VALVE INSTALLATION FOR DOMESTIC WATER BELOW GRADE.

11. PRIOR TO ACCEPTANCE OF THE PROJECT, THE CONTRACTOR SHALL DELIVER TO THE ENGINEER ONE SET OF NEATLY MARKED AS-BUILT RECORD DRAWINGS SHOWING THE FINAL LOCATION AND LAYOUT OF PIPES, STRUCTURES, AND OTHER FACILITIES. AS-BUILT RECORD DRAWINGS SHALL BE REVIEWED AND THE COMPLETE AS-BUILT RECORD DRAWING SET SHALL BE CURRENT WITH ALL CHANGES AND DEVIATIONS REDLINED AS A PRECONDITION TO THE FINAL ACCEPTANCE.

INDEX

OS-1 COVER SHEET
OS-2 STANDARD DETAILS
OS-3 PLAN & PROFILE
OS-4 TRAFFIC CONTROL PLAN

VICINITY MAP

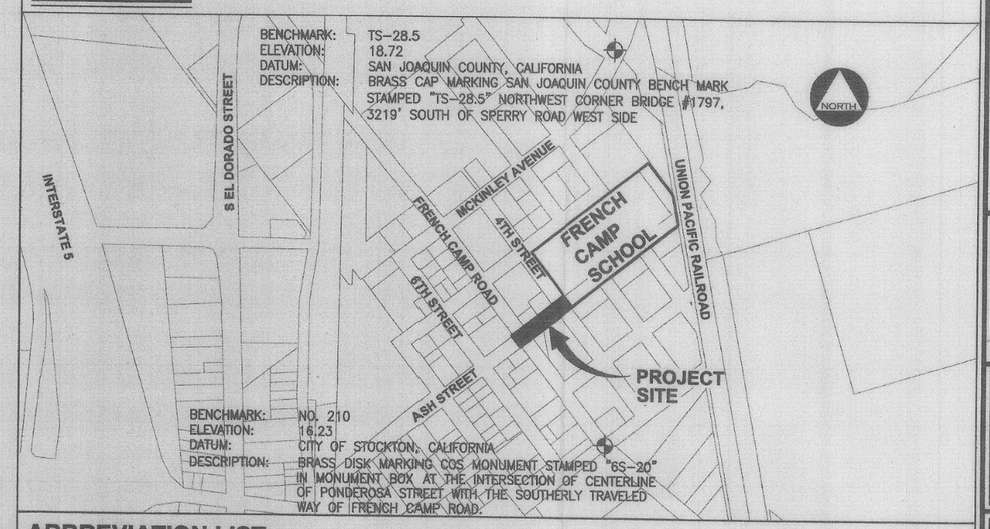

ABBREVIATION LIST

@	AT	EVC	END OF VERTICAL CURVE	RCP	REINFORCED CONCRETE PIPE
AB	AGGREGATE BASE	EX OR EXIST	EXISTING	RET	RETURN
AC	ASPHALT CONCRETE	FH	FIRE HYDRANT	R	RADIUS
ADA	AMERICAN DISABILITIES ACT	FL	FLOW LINE	SD	STORM DRAIN
BC	BEGINNING OF CURVE	GB	GRADE BREAK	SHT	SHEET
BDRY	BOUNDARY	HP	HIGH POINT	SNS	STREET NAME SIGN
BSL	BUILDING SET BACKLINE	HPS	HIGH PRESSURE SODIUM	STA	STATION
BVC	BEGIN VERTICAL CURVE	INV	INVERT	STD	STANDARD
C & G	CURB AND GUTTER	IRR	IRRIGATION	S/W	SIDEWALK
CI	CURB INLET	LF	LINEAL FEET OR LINEAR FEET	SS	SANITARY SEWER
℄	CENTER LINE	LP	LOW POINT	S	SEWER
CO	CLEAN OUT	MAX	MAXIMUM	TC	TOP OF CURB
CONC	CONCRETE	MH	MAINTENANCE HOLE	TEMP	TEMPORARY
C.O.S.	CITY OF STOCKTON	MIN	MINIMUM	THRU	THROUGH
CR	CURB RETURN	NTS	NOT TO SCALE	TI	TRAFFIC INDEX
DIA	DIAMETER	OG	ORIGINAL GROUND / GRADE	TPE	TREE PLANTING EASEMENT
DIP	DUCTILE IRON PIPE	P	PAVEMENT	TYP.	TYPICAL
DW	DRIVEWAY	PP	POWER POLE	WS	WATER SERVICE
D OR SD	DRAIN OR STORM DRAIN	PL	PROPERTY LINE	W	WATER
EC	END OF CURVE	PRC	POINT OF REVERSE CURVATURE	±	PLUS OR MINUS (NOT EXACT)
ELEV	ELEVATION	PT	POINT	U.N.O.	UNLESS NOTED OTHERWISE
EP	EDGE OF PAVEMENT	PUE	PUBLIC UTILITY EASEMENT		
ESMT	EASEMENT	PVC	POLYVINYL CHLORIDE PIPE		

LEGEND

ITEM	EXISTING	PROPOSED
WATER VALVE		
WATER HOSE BIB		
AIR RELEASE VALVE		
BLOWOFF		
FIRE HYDRANT		
WATER METER	W	W
IRRIGATION BOX	IR	IR
SEWER MANHOLE	S	S
STORM MANHOLE		
DRAIN INLET		
CURB INLET		
CLEANOUT		
WATER LINE	EX W	8"W
SANITARY SEWER	EX S	8"SS
STORM DRAIN	EX SD	12"SD
TYPICAL ELECTROLIER		
TYPICAL LUMINAIRE		
ELECTRICAL VAULT	E	E

ITEM	EXISTING	PROPOSED
SURVEY MONUMENT		
UTILITY POLE		
SIGNAGE		
ORIGINAL GROUND	+40.59	N/A
CONTOUR (0.5' INTERVAL)	40.0	N/A
WIRE FENCE		
WOOD FENCE		
MASONRY WALL		
TREE		N/A
PAVEMENT		

COPYRIGHT © 2010 MCR ENGINEERING

COUNTY OF SAN JOAQUIN
DEPARTMENT OF PUBLIC WORKS

ENCROACHMENT PERMIT NO: PS-1000188 DATE ISSUED: 3/30/2010 BY: Matt Cooper

MCR ENGINEERING, INC.
PLANNING • ENGINEERING • SURVEYING
1242 DUPONT COURT, MANTECA, CALIFORNIA 95336
TEL: 209.239.6229 FAX: 209.239.8839 WWW.MCRENG.COM

PREPARED UNDER THE DIRECTION OF: Ryan Lawrence
J. RYAN LAWRENCE R.C.E. C84368 EXP. 12-31-11
3-25-10 DATE

REGISTERED PROFESSIONAL ENGINEER J. RYAN LAWRENCE No. C54368 EXP. 12-31-11 STATE OF CALIFORNIA CIVIL

REVISIONS

NO.	DESCRIPTION	DATE	BY	APRVD. BY

FRENCH CAMP SCHOOL
OFF-SITE WATER IMPROVEMENTS
COVER SHEET

DEPARTMENT OF PUBLIC WORKS
CITY OF STOCKTON, CALIFORNIA

JOB NO. 08-091	APPROVED BY: DATE 3-29-10	SHEET NO. OS-1	
DATE MAR. 10		OF 4 SHEETS	
SCALE AS SHOWN		PROJECT NO.	
DR. BY SLS			
CK. BY JDE			
FILE J:\2008\08-091\dwg\dwg\08-091_COVER.dwg	CITY ENGINEER STOCKTON, CALIFORNIA		

5119C