


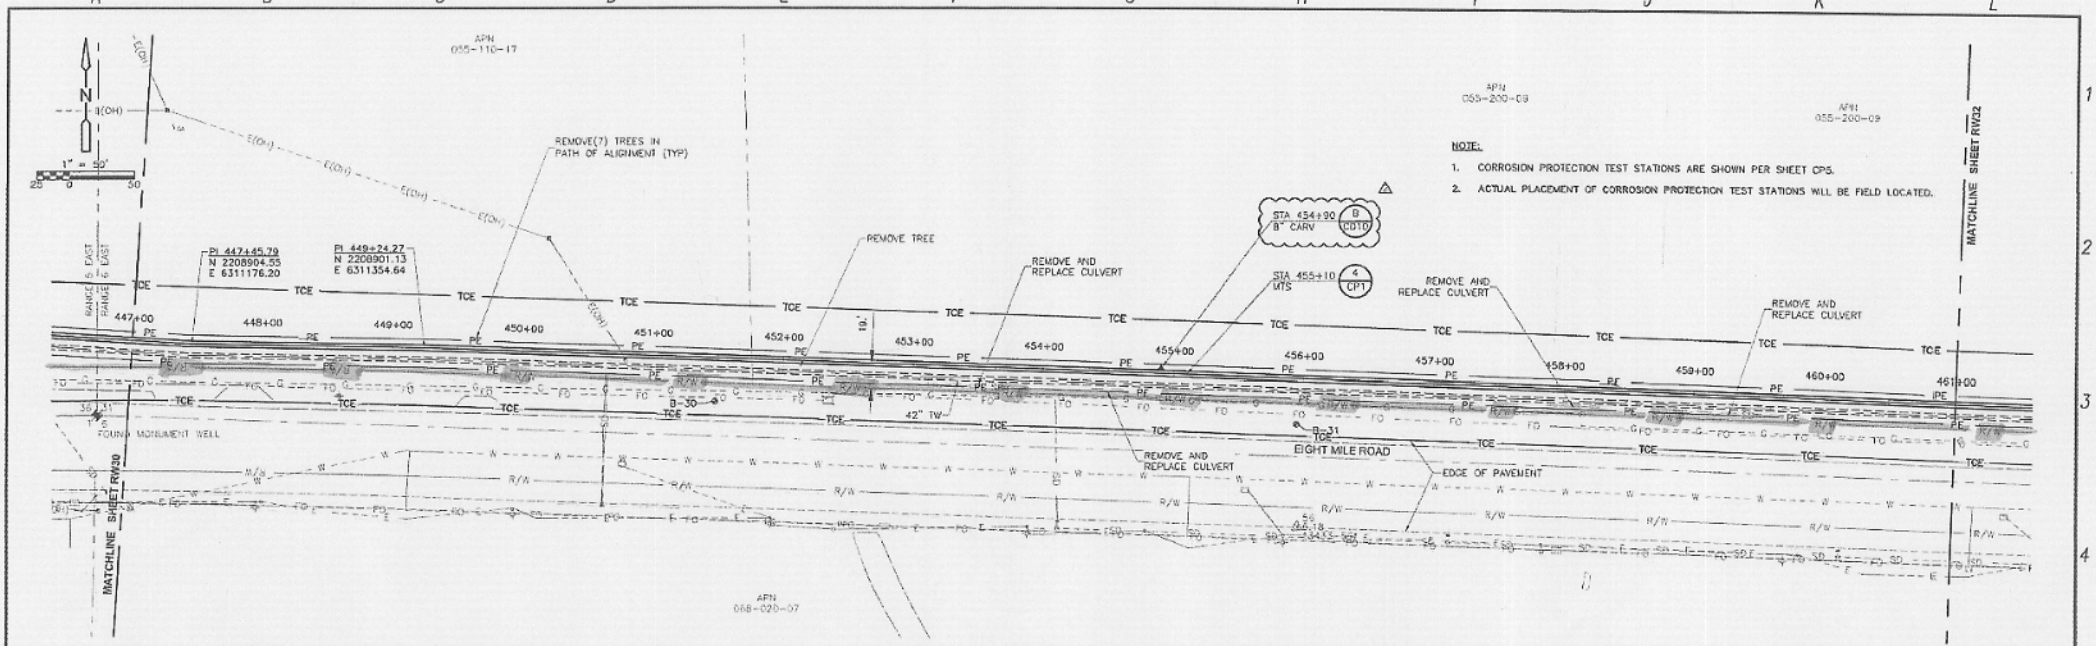


SCALE:
HORZ: 1:50
VERT: 1:5

| REV. NO. | DATE | DRAWN | CHKD | REMARKS |
|---|---|---|---|---|
| 2 | 03/07/09 | LLB | RJA | UPDATED TO CARV |
| 1 | 04/29/09 | LLB | RJA | DARKENED AND LABELED EDGE OF PAVEMENT LINE |

DESIGNED BY: RJA, JDS
DRAWN BY: LLB
SHEET CHK'D BY: MDM
CROSS CHK'D BY: BJC
APPROVED BY: BJC
DATE: JULY 31, 2009

CDM Camp Dresser & McKee Inc.
consulting engineers construction operations
ONE WALNUT CREEK CENTER
100 PENNSYLVANIA AVE, SUITE 300
WALNUT CREEK, CA 94596
Tel (925) 933-2900 Fax (925) 933-4174

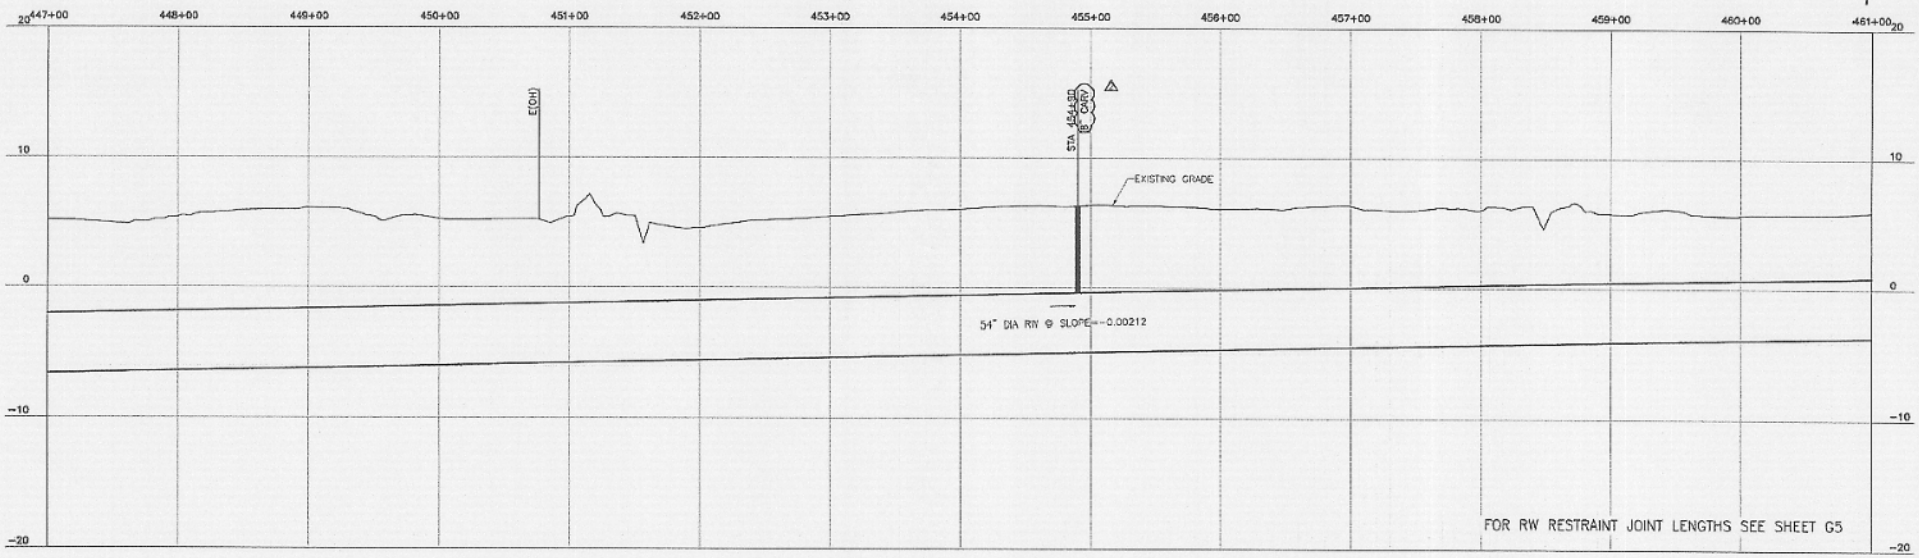DEPARTMENT OF MUNICIPAL UTILITIES
CITY OF STOCKTON, CALIFORNIA

APVD BY: _____ DATE: _____
ENGINEERING MANAGER
DEPARTMENT OF MUNICIPAL UTILITIES

0 1/2 1
IF THIS BAR DOES NOT MEASURE 1" THEN ADJUST SCALE ACCORDINGLY

REGISTERED PROFESSIONAL ENGINEER BRUCE JAMES CHRISTIAN C 65616 Exp 06/30/10 CIVIL STATE OF CALIFORNIA

Delta Water Supply Project
CITY OF STOCKTON

DWSP
PIPELINE
RAW WATER

PLAN & PROFILE
STA 447+00 TO STA 461+00

PROJECT NO. 5000-61732
FILE NAME:
SHEET NO.
RW31