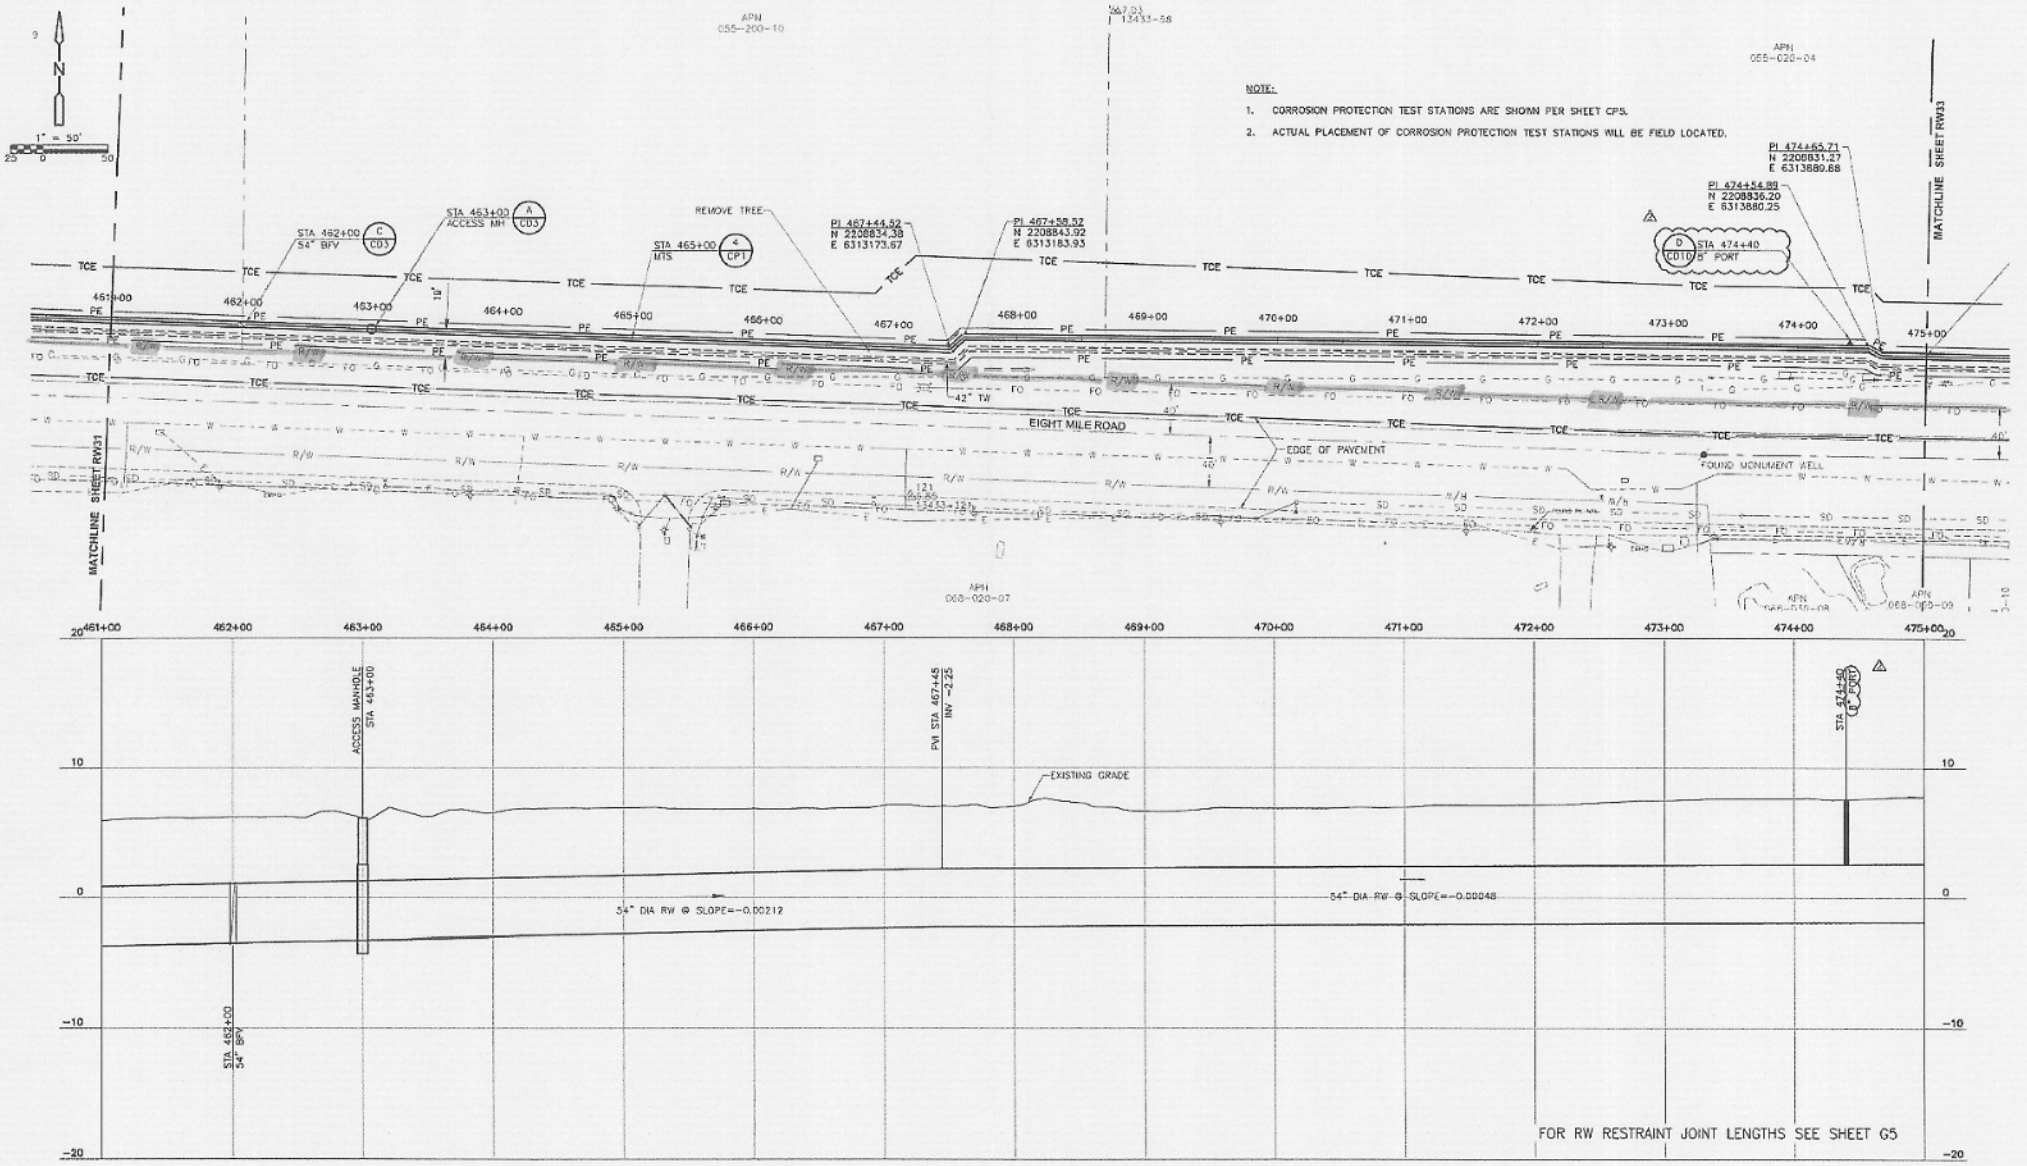

REV. NO.	DATE	DRAWN	CHKD	REMARKS
2	02/27/09	LLB	RLA	UPDATED TO 8" PORT
1	01/29/09	LLB	RLA	DARKENED AND LABELED EDGE OF PAVEMENT LINE

DESIGNED BY: RLA, JOS
DRAWN BY: LLB
SHEET CHK'D BY: MDW
CROSS CHK'D BY: BJC
APPROVED BY: BJC
DATE: JULY 31, 2009

CDM Camp Dresser & McKee Inc.
ONE WALNUT CREEK CENTER
100 PRINGLE AVE, SUITE 300
WALNUT CREEK, CA 94596
Tel (925) 933-2900 Fax (925) 933-4174

DEPARTMENT OF MUNICIPAL UTILITIES
CITY OF STOCKTON, CALIFORNIA

APVD BY: _____ DATE: _____
CHIEF ENGINEER MANAGER, DEPARTMENT OF MUNICIPAL UTILITIES

0 1/2 1
IF THIS BAR DOES NOT MEASURE 1" THEN ADJUST SCALE ACCORDINGLY

C 58464 Exp 06/30/10 REGISTERED PROFESSIONAL ENGINEER CIVIL STATE OF CALIFORNIA

Delta Water Supply Project
CITY OF STOCKTON

DWSP PIPELINE RAW WATER

PLAN & PROFILE STA 461+00 TO STA 475+00

PROJECT NO. 5000-61732
FILE NAME:
SHEET NO.
RW32

SCALE:
HORZ: 1:50
VERT: 1:5