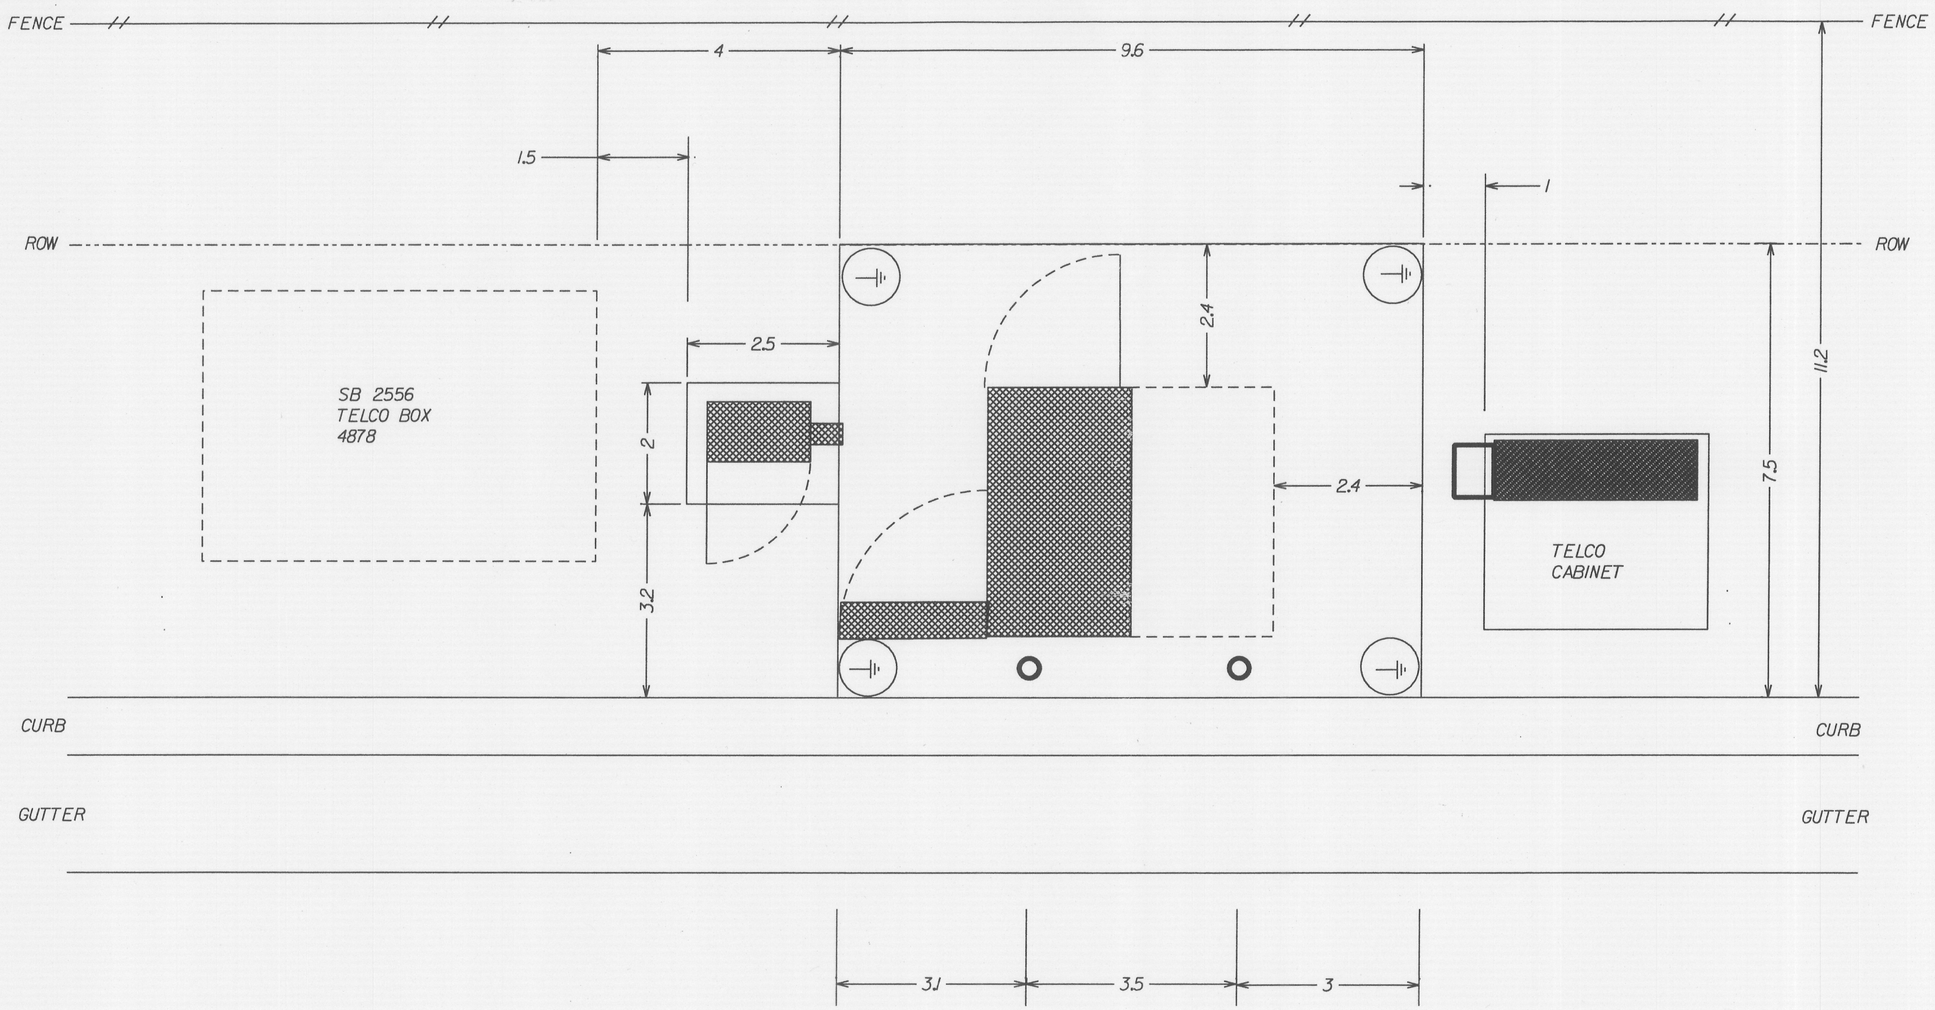

CALL USA
811
BEFORE DIGGING

CAUTION!
LOCATION & DEPTH OF EXISTING SUBSTRUCTURES ARE NOT GUARENTEED. OTHER SUBSURFACE STRUCTURES NOT SHOWN MAY EXIST.

OMITTED FOR CLARITY.

VERIFY BONDS AND GROUNDS

M.O.P. REQUIRED
CATEGORY # 3
FOLLOW PROCEDURES AS DETAILED IN NORTHERN SECTOR PLAN FOE PROTECTION OF UNDERGROUND AND BURIED CABLES
M.O.P. DATED:

PLACE ALP-448 STARTER CABINET,TAN

PLACE ISOLATED POWER PEDESTAL,TAN

PLACE 9.6X7.5X5" CONCRETE PAD

PLACE 4 GROUND ROD GROUND RING

PLACE 2 TRAFFIC POSTS AS SHOWN ON DWG.

PLACE 400X PUP ON SAI

CNST: 187
UGC: 256
ABCM: 740A,740C, 815A
MH: 307

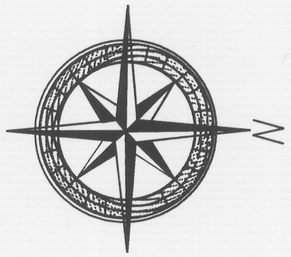

1-2'-06"
LAYOUT
ALL FOOTAGES ARE IN FEET UNLESS NOTED OTHERWISE

at&t	Ref			Date Req
RNO (ARES)	Geo Loc UE73	WC: STOCKTON MAIN		Date Issued 2/10
Municipality STOCKTON	County SJC	Township	¼Sec	Tax Dist 29866626
Location & Description: FTTN NODE 1565 S ORO AV POWER CONDUIT CONSTRUCTION				
ENG'R ARC VØKDELD20	ENGINEER TY WESTON	Tel# 209-474-4366	PLR / Maj. Code:	
REVISIONS:			EWO: 7612774	DESIGN #
			PRINT	OF

CONFIDENTIAL
SOLELY FOR USE BY EMPLOYEES OF AT&T WHO HAVE A NEED TO KNOW. NOT TO BE DISCLOSED TO OR USED BY ANY OTHER PERSON WITHOUT PRIOR AUTHORIZATION