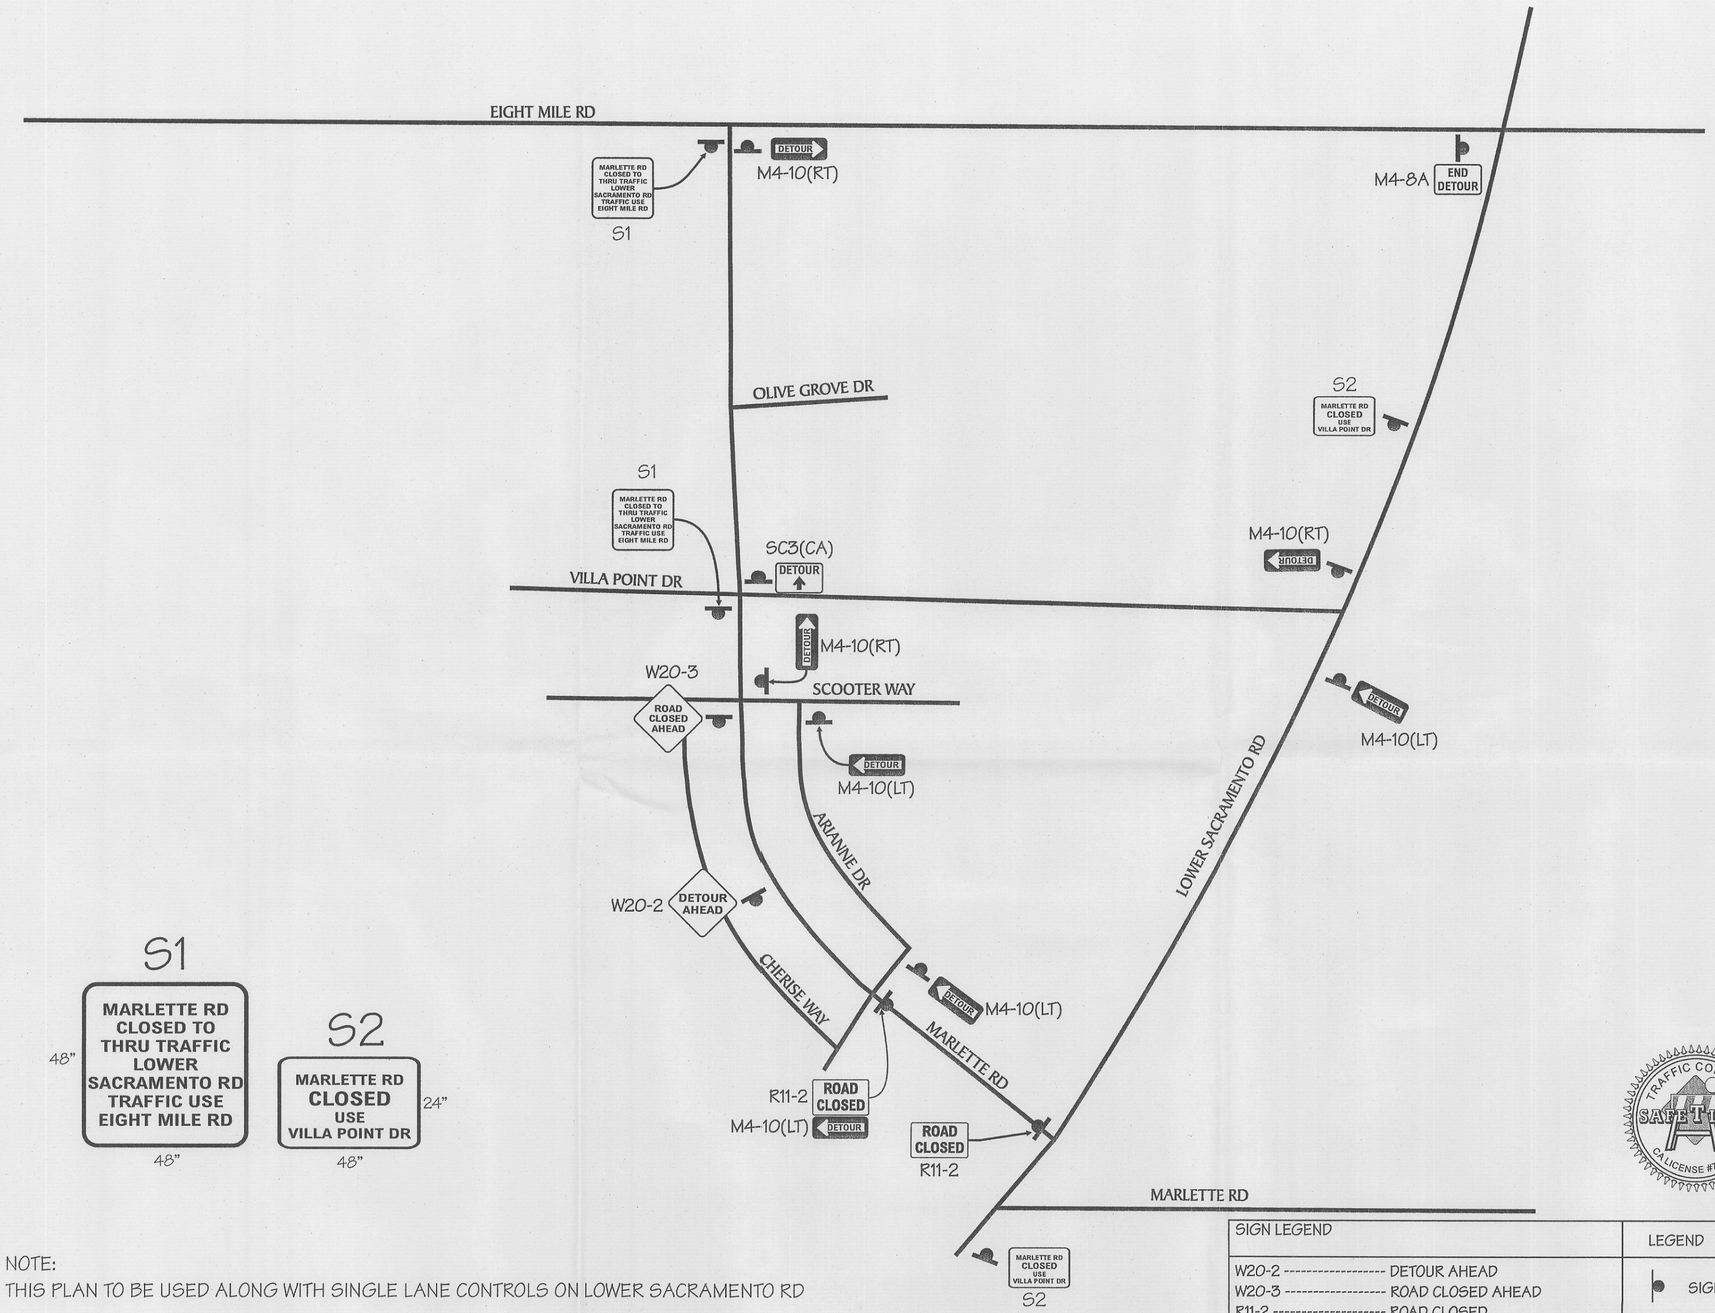

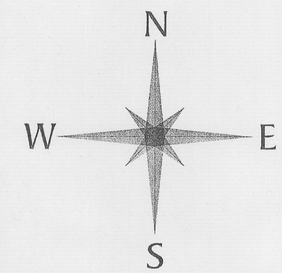

S1

48" MARLETTE RD CLOSED TO THRU TRAFFIC LOWER SACRAMENTO RD TRAFFIC USE EIGHT MILE RD 48"

S2

MARLETTE RD CLOSED USE VILLA POINT DR 24" 48"

NOTE:
THIS PLAN TO BE USED ALONG WITH SINGLE LANE CONTROLS ON LOWER SACRAMENTO RD

SIGN LEGEND	LEGEND
W20-2 ---------- DETOUR AHEAD	SIGN PLACEMENT
W20-3 ---------- ROAD CLOSED AHEAD	TRAFFIC CONES
R11-2 ---------- ROAD CLOSED	DIRECTION OF TRAVEL
M4-10(RT) ---------- DETOUR ARROW RIGHT	
M4-10(LT) ---------- DETOUR ARROW LEFT	
M4-8A ---------- END DETOUR	

SUGGESTED ADVANCE WARNING SIGN SPACING

ROAD TYPE	DISTANCE BETWEEN SIGNS		
	A	B	C
URBAN (LOW SPEED)	100'	100'	100'
URBAN (HIGH SPEED)	350'	350'	350'
RURAL	500'	500'	500'
EXPRESSWAY / FREEWAY	1,000'	1,500'	2,640'

SPEED S (MPH)	MINIMUM TAPER LENGTH FOR WIDTH OF OFFSET 12FT			
	MERGING L (FT)	SHIFTING L/2 (FT)	SHOULDER L/3 (FT)	DOWN STREAM
20	80'	40'	27'	100'
25	125'	63'	42'	100'
30	180'	90'	60'	100'
35	245'	123'	82'	100'
40	320'	160'	107'	100'
45	540'	270'	180'	100'
50	600'	300'	200'	100'
55	660'	330'	220'	100'
60	720'	360'	240'	100'
65	780'	390'	260'	100'
70	840'	420'	280'	100'

CONTRACTOR:	PROJECT NAME	START DATE:	TYPE OF TRAFFIC CONTROL:	PLAN PROVIDED BY:
MOZINGO CONSTRUCTION, INC. NICOLE DAVIS (209)848-0160	LOWER SACRAMENTO ROAD WATER MAIN STOCKTON, CA.	TO BE DETERMINED	ROAD CLOSURE	SAFE T LITE of Modesto Inc. Construction, Engineering, Safety Supplies & Signs Sales Rentals Service 1051 N. EMERALD AVE. MODESTO, CA 95351 www.safetlite.com 209-522-8913 1-800-851-6262