LOWER SACRAMENTO ROAD WATER MAIN

STOCKTON, CALIFORNIA

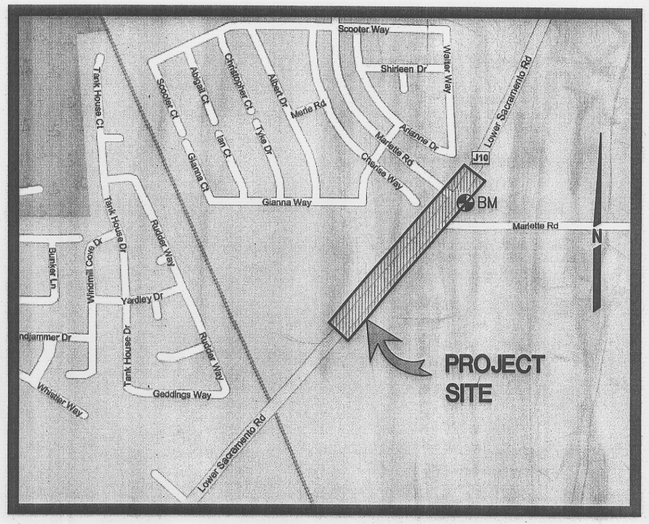

VICINITY MAP
N.T.S.

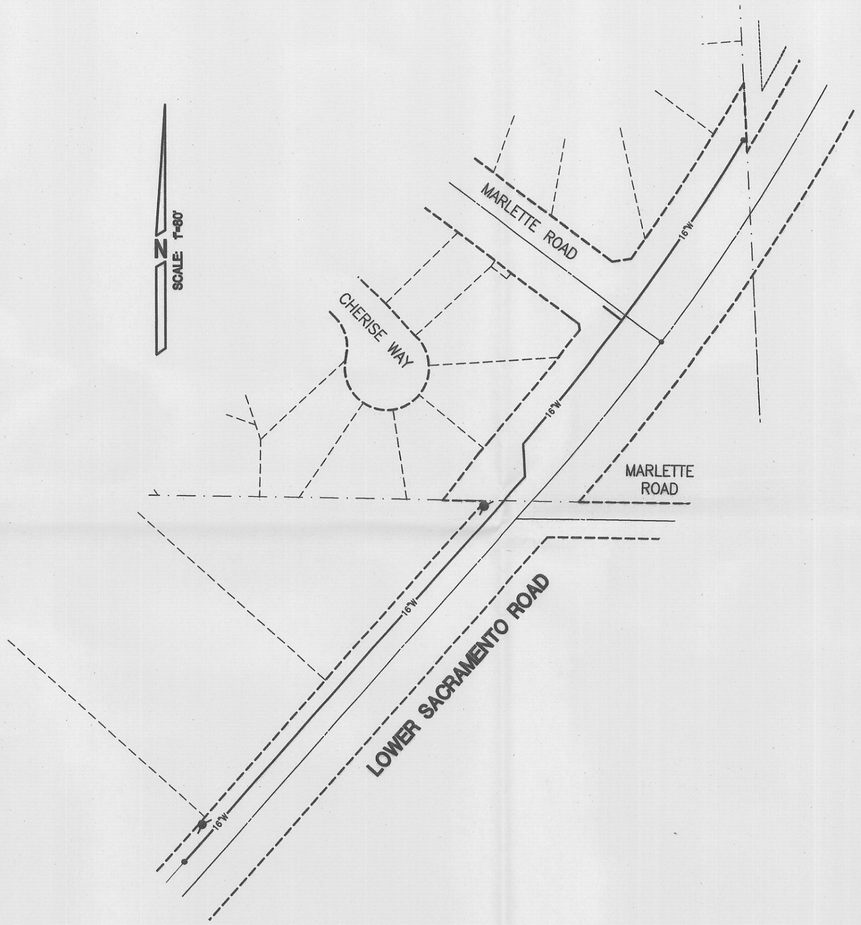

ABBREVIATION LIST

±	PLUS OR MINUS	LF	LINEAL FEET
AB	AGGREGATE BASE	MH	MANHOLE
AC	ASPHALT CONCRETE	MIN.	MINIMUM
BC	BEGINNING OF CURVE	NTS	NOT TO SCALE
BDRY	BOUNDARY	ℙ	PROPERTY LINE
BM	BENCHMARK	PRC	POINT OF REVERSE CURVE
BO	BLOW-OFF	PUE	PUBLIC UTILITY EASEMENT
B.O.C.	BACK OF CURB	PVC	POLYVINYL CHLORIDE PIPE
BSL	BUILDING SETBACK LINE	PVMT	PAVEMENT
BW	BACK OF WALK	R	RADIUS
C	CONCRETE	RCP	REINFORCED CONCRETE PIPE
C & G	CURB AND GUTTER	RET	RETURN
CB	CATCH BASIN	ROW OR R/W	RIGHT OF WAY
CO	CLEANOUT	S/W	SIDEWALK
℄	CENTERLINE	SS	SANITARY SEWER
CONC.	CONCRETE	SD	STORM DRAIN
DI	DRAIN INLET	SD-FM	STORM DRAIN FORCE MAIN
DIP	DUCTILE IRON PIPE	SHT	SHEET
DWY	DRIVEWAY	SNS	STREET NAME SIGN
EC	END OF CURVE	SP	STANDPIPE
ELEV.	ELEVATION	STA	STATION
EP	EDGE OF PAVEMENT	STD	STANDARD
ESMT	EASEMENT	TBM	TEMPORARY BENCH MARK
EX OR EXIST	EXISTING	TC	TOP OF CURB
FF	FINISH FLOOR	TEMP	TEMPORARY
FG	FINISHED GRADE	THRU	THROUGH
FH	FIRE HYDRANT	TPE	TREE PLANTING EASEMENT
℄	FLOWLINE	TYP.	TYPICAL
FM	FORCE MAIN	U.N.O.	UNLESS NOTED OTHERWISE
GB	GRADE BREAK	UP	UTILITY POLE
HORIZ	HORIZONTAL	VC	VERTICAL CURVE
HP	HIGH POINT	VCP	VITRIFIED CLAY PIPE
INV.	INVERT	VERT	VERTICAL
IRR	IRRIGATION	W	WATER

SHEET INDEX

1 COVER SHEET
2 NOTE SHEET
3 EROSION CONTROL NOTES & DETAILS
4 PLAN & PROFILE – LOWER SACRAMENTO ROAD

LEGEND

+21.32	EXISTING GROUND ELEVATION	—EX.G—	EXISTING GAS LINE
16"W	PROPOSED WATER LINE	—EX.12"SD—	EXISTING STORM DRAIN LINE
—EX.8"W—	EXISTING WATER LINE	—OH—	EXISTING OVERHEAD LINE
	PROPOSED 16" BUTTERFLY VALVE (CITY STD. DWG. NO. 99)		EXISTING TREE
	EXISTING WATER VALVE		EXISTING BACKFLOW PREVENTER
—X—X—	EXISTING FENCE		EXISTING MASONRY WALL
EP	EXISTING EDGE OF PAVEMENT	W	EXISTING WATER METER/BOX
	EXISTING UTILITY POLE WITH GUY WIRE		EXISTING IRRIGATION CONTROL VALVE
	EXISTING SIGN		EXISTING IRRIGATION BOX
	EXISTING CATCH BASIN	G	EXISTING GAS BOX
	EXISTING MANHOLE		EXISTING MAILBOX
22.10	TOP OF CURB ELEVATION		EXISTING CURB, GUTTER & SIDEWALK
	PROPOSED FIRE HYDRANT		TRENCH PATCH
	PROPOSED SEDIMENT CONTROL DEVICE	—X—X—	PROPOSED SILT FENCE

BENCHMARK INFO.

BENCHMARK:	CITY OF STOCKTON BENCHMARK NO. 284
ELEVATION:	22.06 (APRIL 2003 REVISION)
DATUM:	NGVD29
DESCRIPTION:	BRASS DISK MARKING C.O.S. MONUMENT STAMPED "9N-10" IN MONUMENT BOX ON EASTERLY EDGE OF PAVEMENT OF LOWER SACRAMENTO RD. APPROX. 2,770 FT. SOUTHWESTERLY OF 8-MILE ROAD

REGISTERED PROFESSIONAL ENGINEER
JASON T. WHITE
No. C62281
Exp. 06/30/11
CIVIL
STATE OF CALIFORNIA

DATE 6-9-10

CALL BEFORE YOU DIG
USA
800-227-2600

REV.NO.	DESCRIPTION	DATE	BY	APPVD.

O'DELL ENGINEERING
1165 Scenic Drive, Suite A
Modesto, CA 95350
Ph 209.571.1765
Fax 209.571.2466
odellengineering.com

LOWER SACRAMENTO ROAD WATER MAIN

COVER SHEET

DEPARTMENT OF PUBLIC WORKS
CITY OF STOCKTON, CALIFORNIA

CHECKED BY: JW,AM	APPROVED BY: CITY ENGINEER		SHEET NO. 1
DESIGNED BY: JW			OF 4 SHEETS
DRAWN BY: AM			JOB NO. 15962
DATE: 6/9/10	DATE: 6-21-10		
SCALE: 1"=80'			

51730

P:\cad\15962 Lower Sacramento Road Water Main\dwg\15962cp.dwg, 06/09/2010 10:52:39 AM