DN.06.96

REV. NO.	DESCRIPTION	DATE

SCALE: 1"=30'
DRAWN BY: LM
DESIGNED BY:
CHECKED BY:
AS BUILT BY:

BENCH MARK: _____ EL: _____
DESCRIPTION:

S:\2004\0428\ENCROACH.dwg
Mar 01, 2006

SHEET
OF SHEETS
JOB NO. 0428

DILLON & MURPHY
CONSULTING CIVIL ENGINEERS
ENGINEERING • PLANNING • SURVEYING
1820 W. KETTLEMAN LANE, SUITE E, LODI, CALIFORNIA 95242 (209) 334-6613

GLENWOOD ELEMENTARY SCHOOL

ENCROACHMENT SITE PLAN

SAN JOAQUIN COUNTY, CALIFORNIA
FEBRUARY, 2006
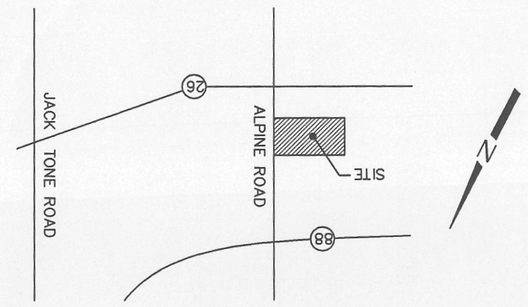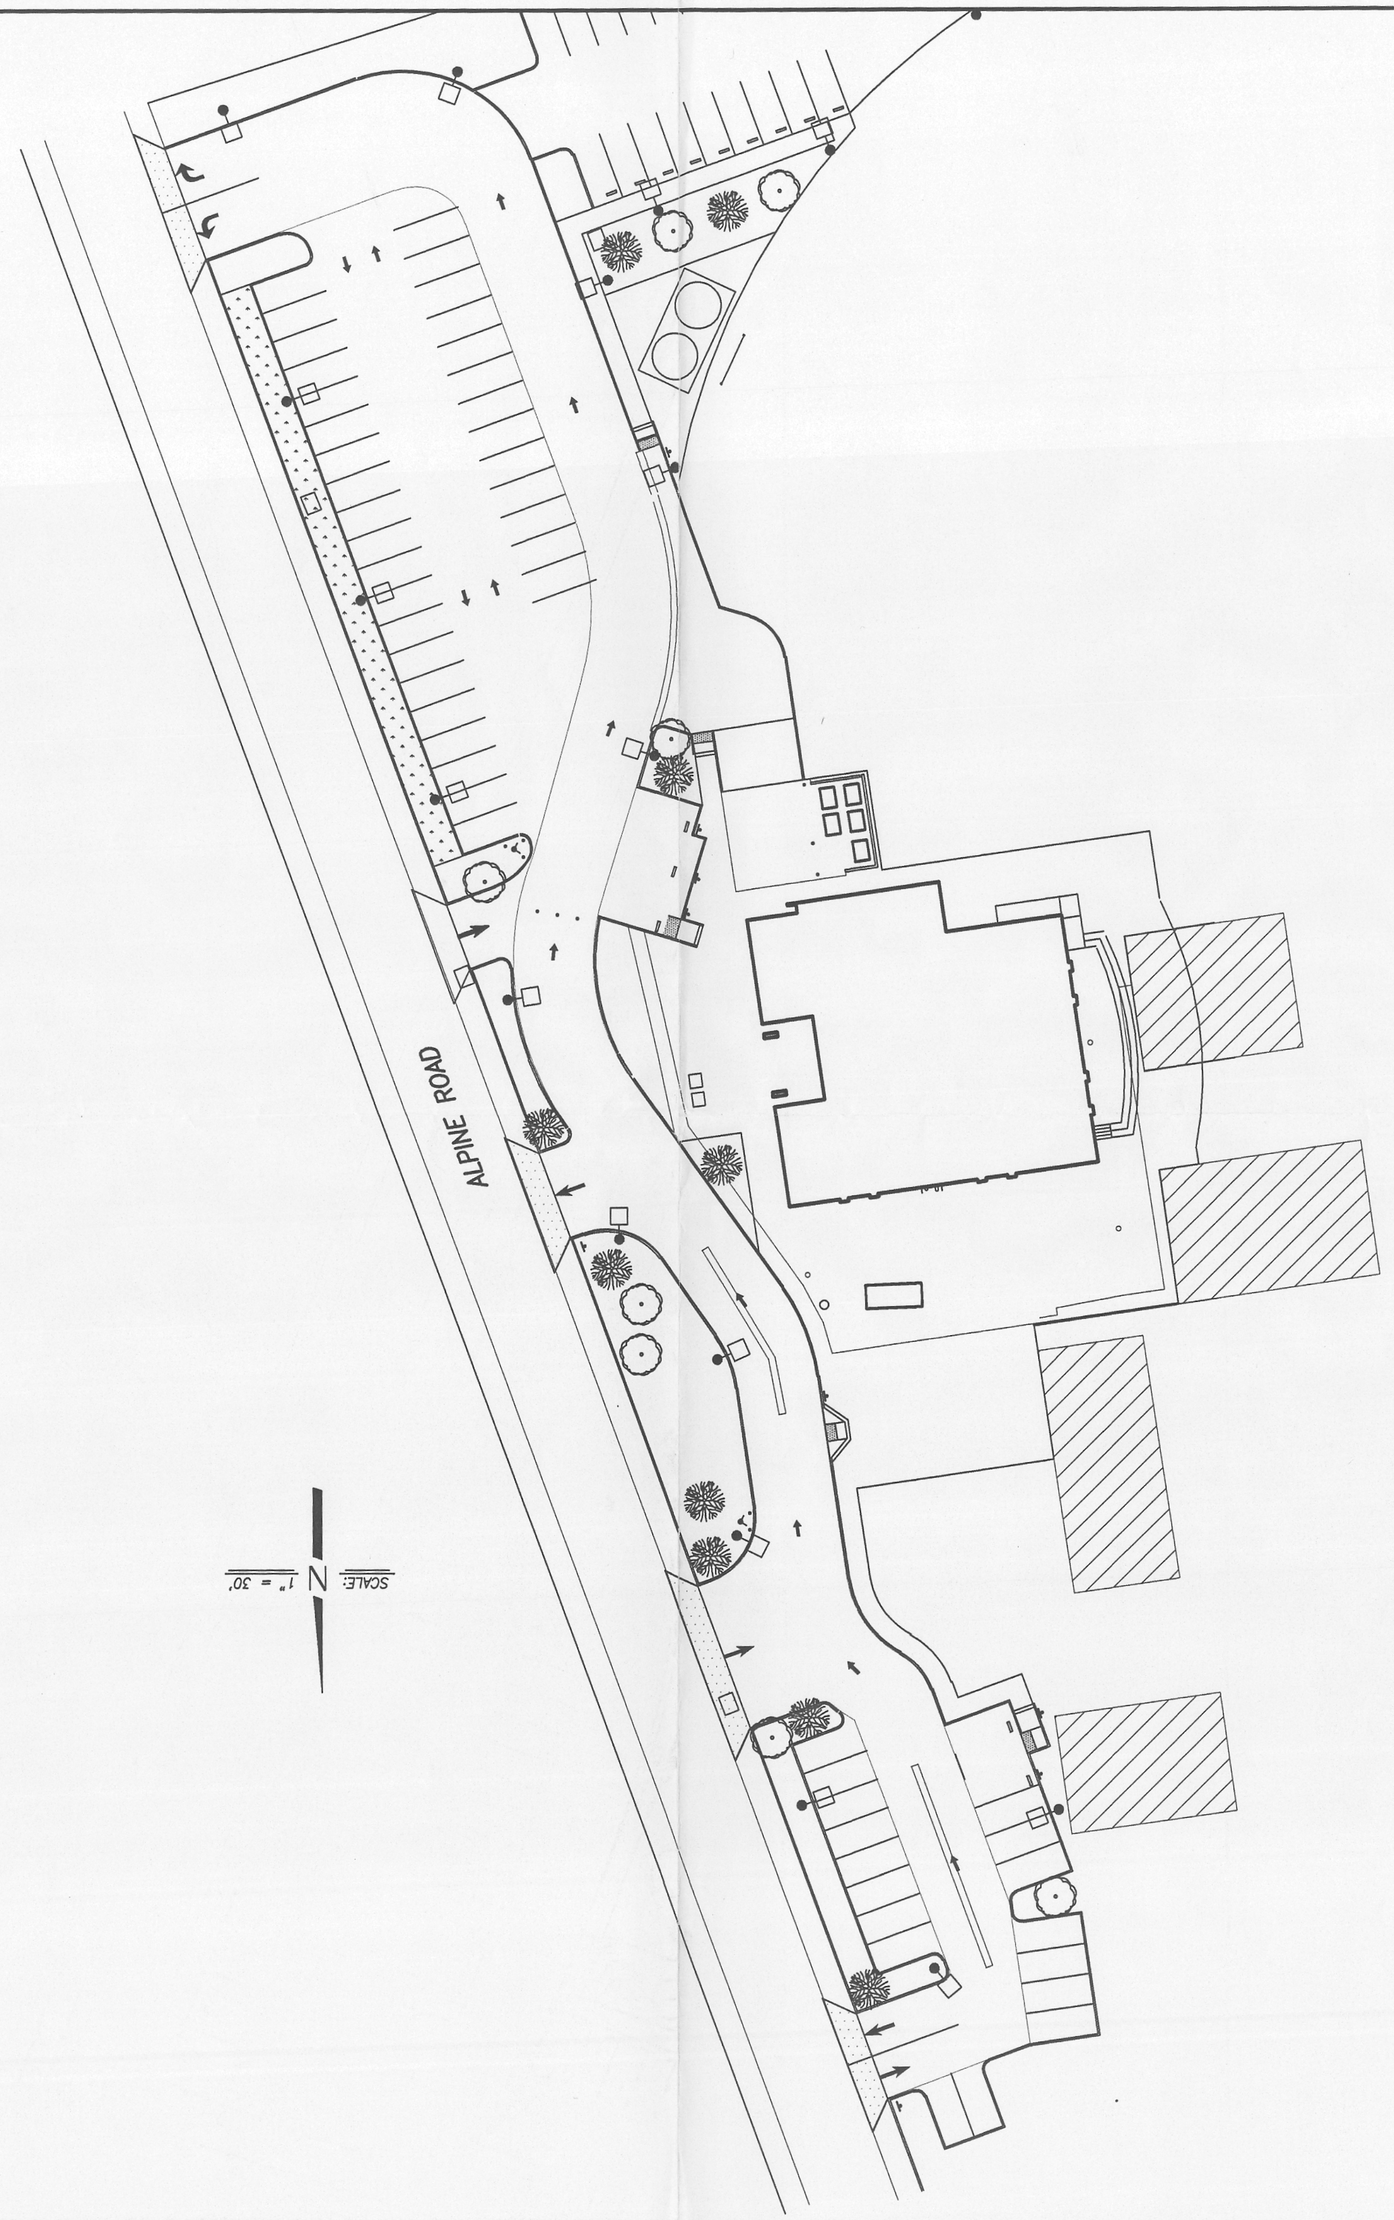
VICINITY MAP
NOT TO SCALE