ACE TOMATO

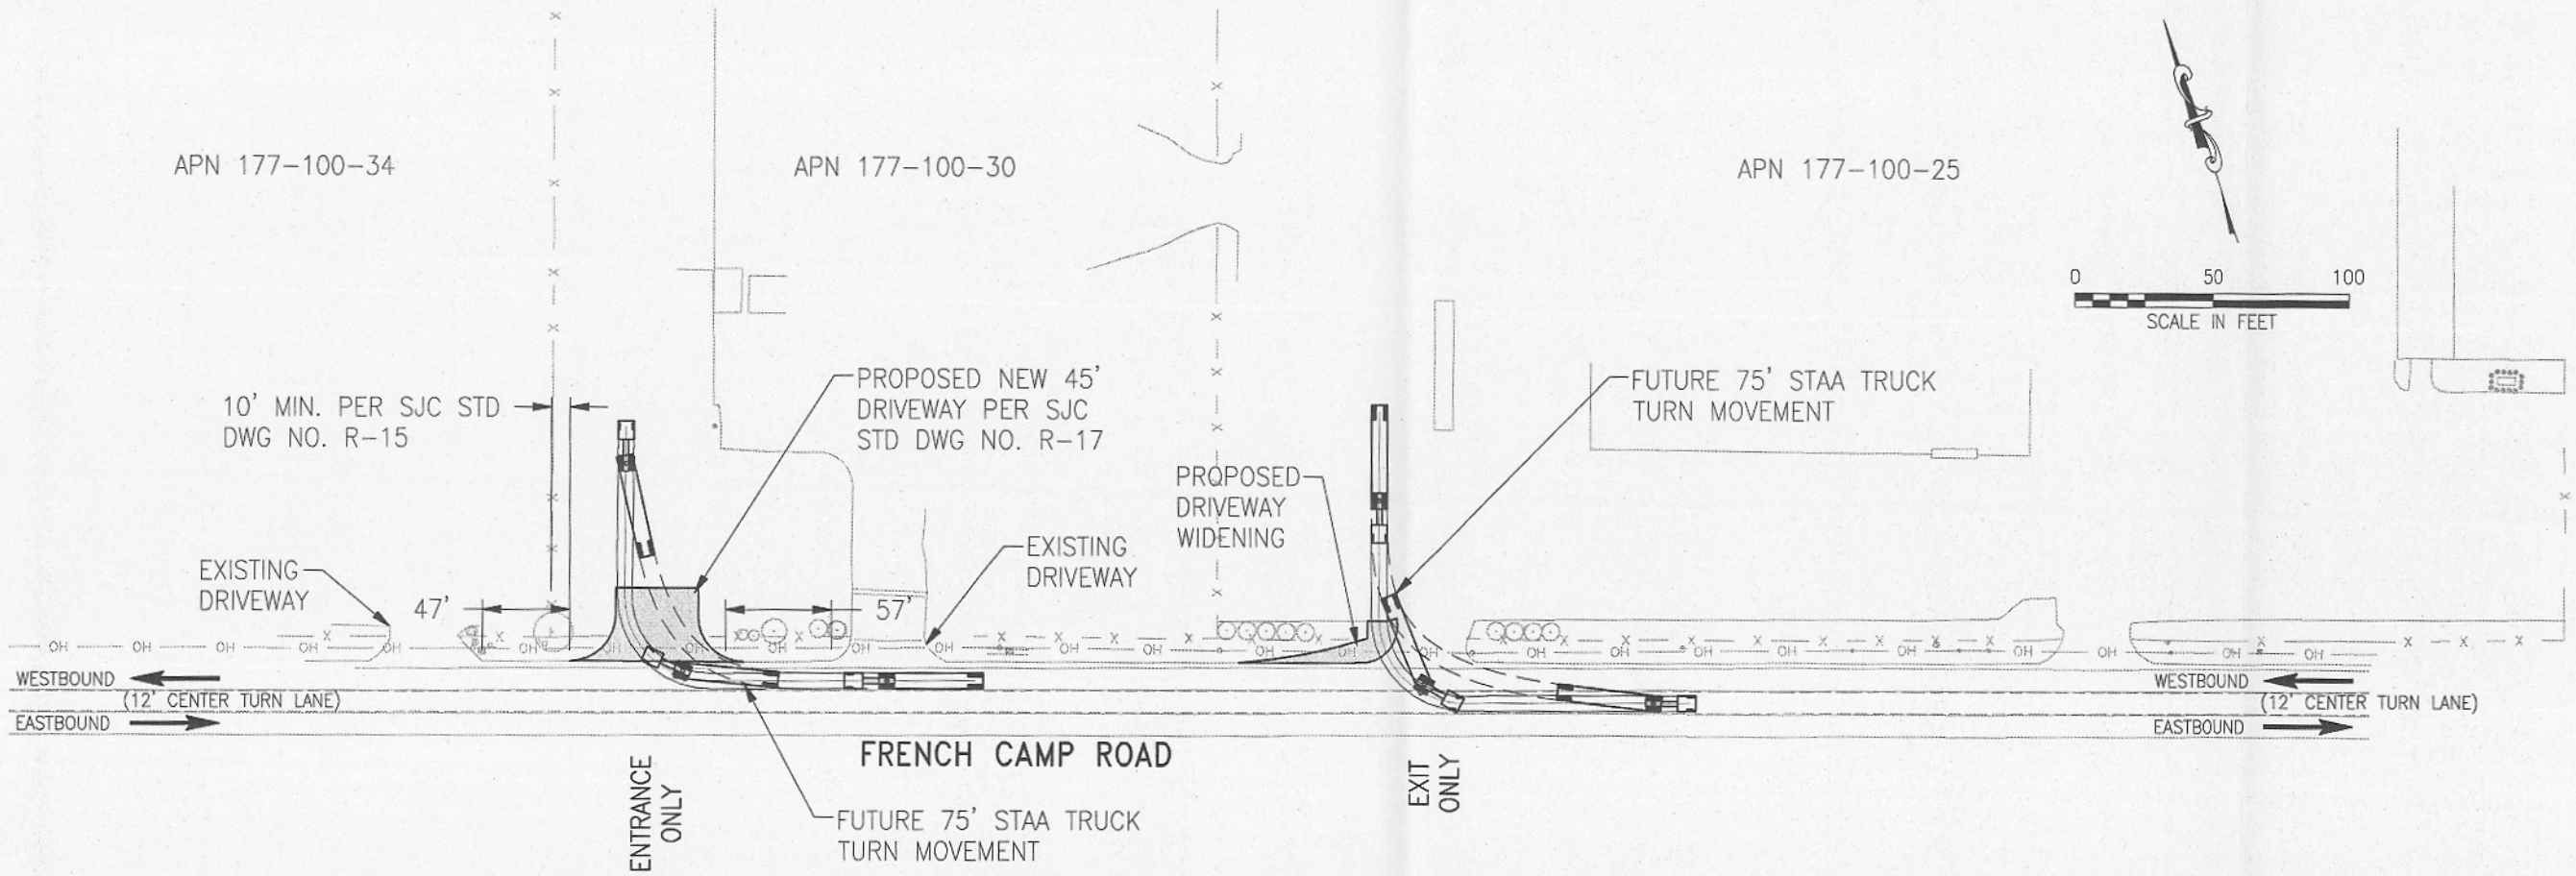

STUDY PLAN

FUTURE FRENCH CAMP ROAD ACCESS INTO AND FROM THE ACE TOMATO CO., INC. FACILITY

STAA TRUCK TURNING MOVEMENT

FROM WESTBOUND ON FRENCH CAMP ROAD INTO ENTRANCE DRIVEWAY AND FROM EXIT DRIVEWAY INTO EASTBOUND FRENCH CAMP ROAD

SCALE: 1"=50'

REGISTERED PROFESSIONAL ENGINEER
LEX A. CORRALES
No. 21447
Expires 9-30-09
CIVIL
STATE OF CALIFORNIA
PRELIMINARY

DATE SIGNED: _____

NOTE

1. THIS STUDY PLAN DEMONSTRATES THE FOLLOWING FUTURE STAA TRUCK TURNING MOVEMENTS:
   A. FROM WESTBOUND LANE ON FRENCH CAMP ROAD WITH RIGHT-TURN MOVEMENT INTO THE DRIVEWAY ENTRANCE OF ACE TOMATO CO., INC FACILITY AND
   B. FROM THE EXIT DRIVEWAY OF ACE TOMATO CO., INC. FACILITY WITH LEFT-TURN MOVEMENT INTO EASTBOUND LANE ON FRENCH CAMP ROAD.

CALL BEFORE YOU DIG
CA: 800-227-2600
NV: 800-227-2600

REVISIONS NO.	DESCRIPTION	COUNTY APPROVAL APPROVED BY:	DATE

DRIVEWAYS TO ACE TOMATO

TRUCK TURNING ANALYSIS

PREPARED IN THE OFFICE OF:
SIEGFRIED ENGINEERING, INC.
• Civil Engineering
• Land Surveying
• Structural Engineering
• Planning
4045 Coronado Avenue • Stockton, CA 95204
209 943-2021 • Fax: 209 942-0214

LEX A. CORRALES
DESIGN ENGINEER

DATE: 02/08/08
R.C.E. NO.: 21447
EXP DATE: 09/30/09

SCALE:	
DESIGNED BY:	BDK
DRAWN BY:	BDK
CHECKED BY:	LAC
SHEET	2 OF 2
JOB NO.:	05183
DRAWING FILE NO.:	G-0000

F:\Odesk\05183\civil\FRENCH CAMP\study plan\05183-02-FRENCH CAMP-STUDY PLAN.DWG