PA-1100004

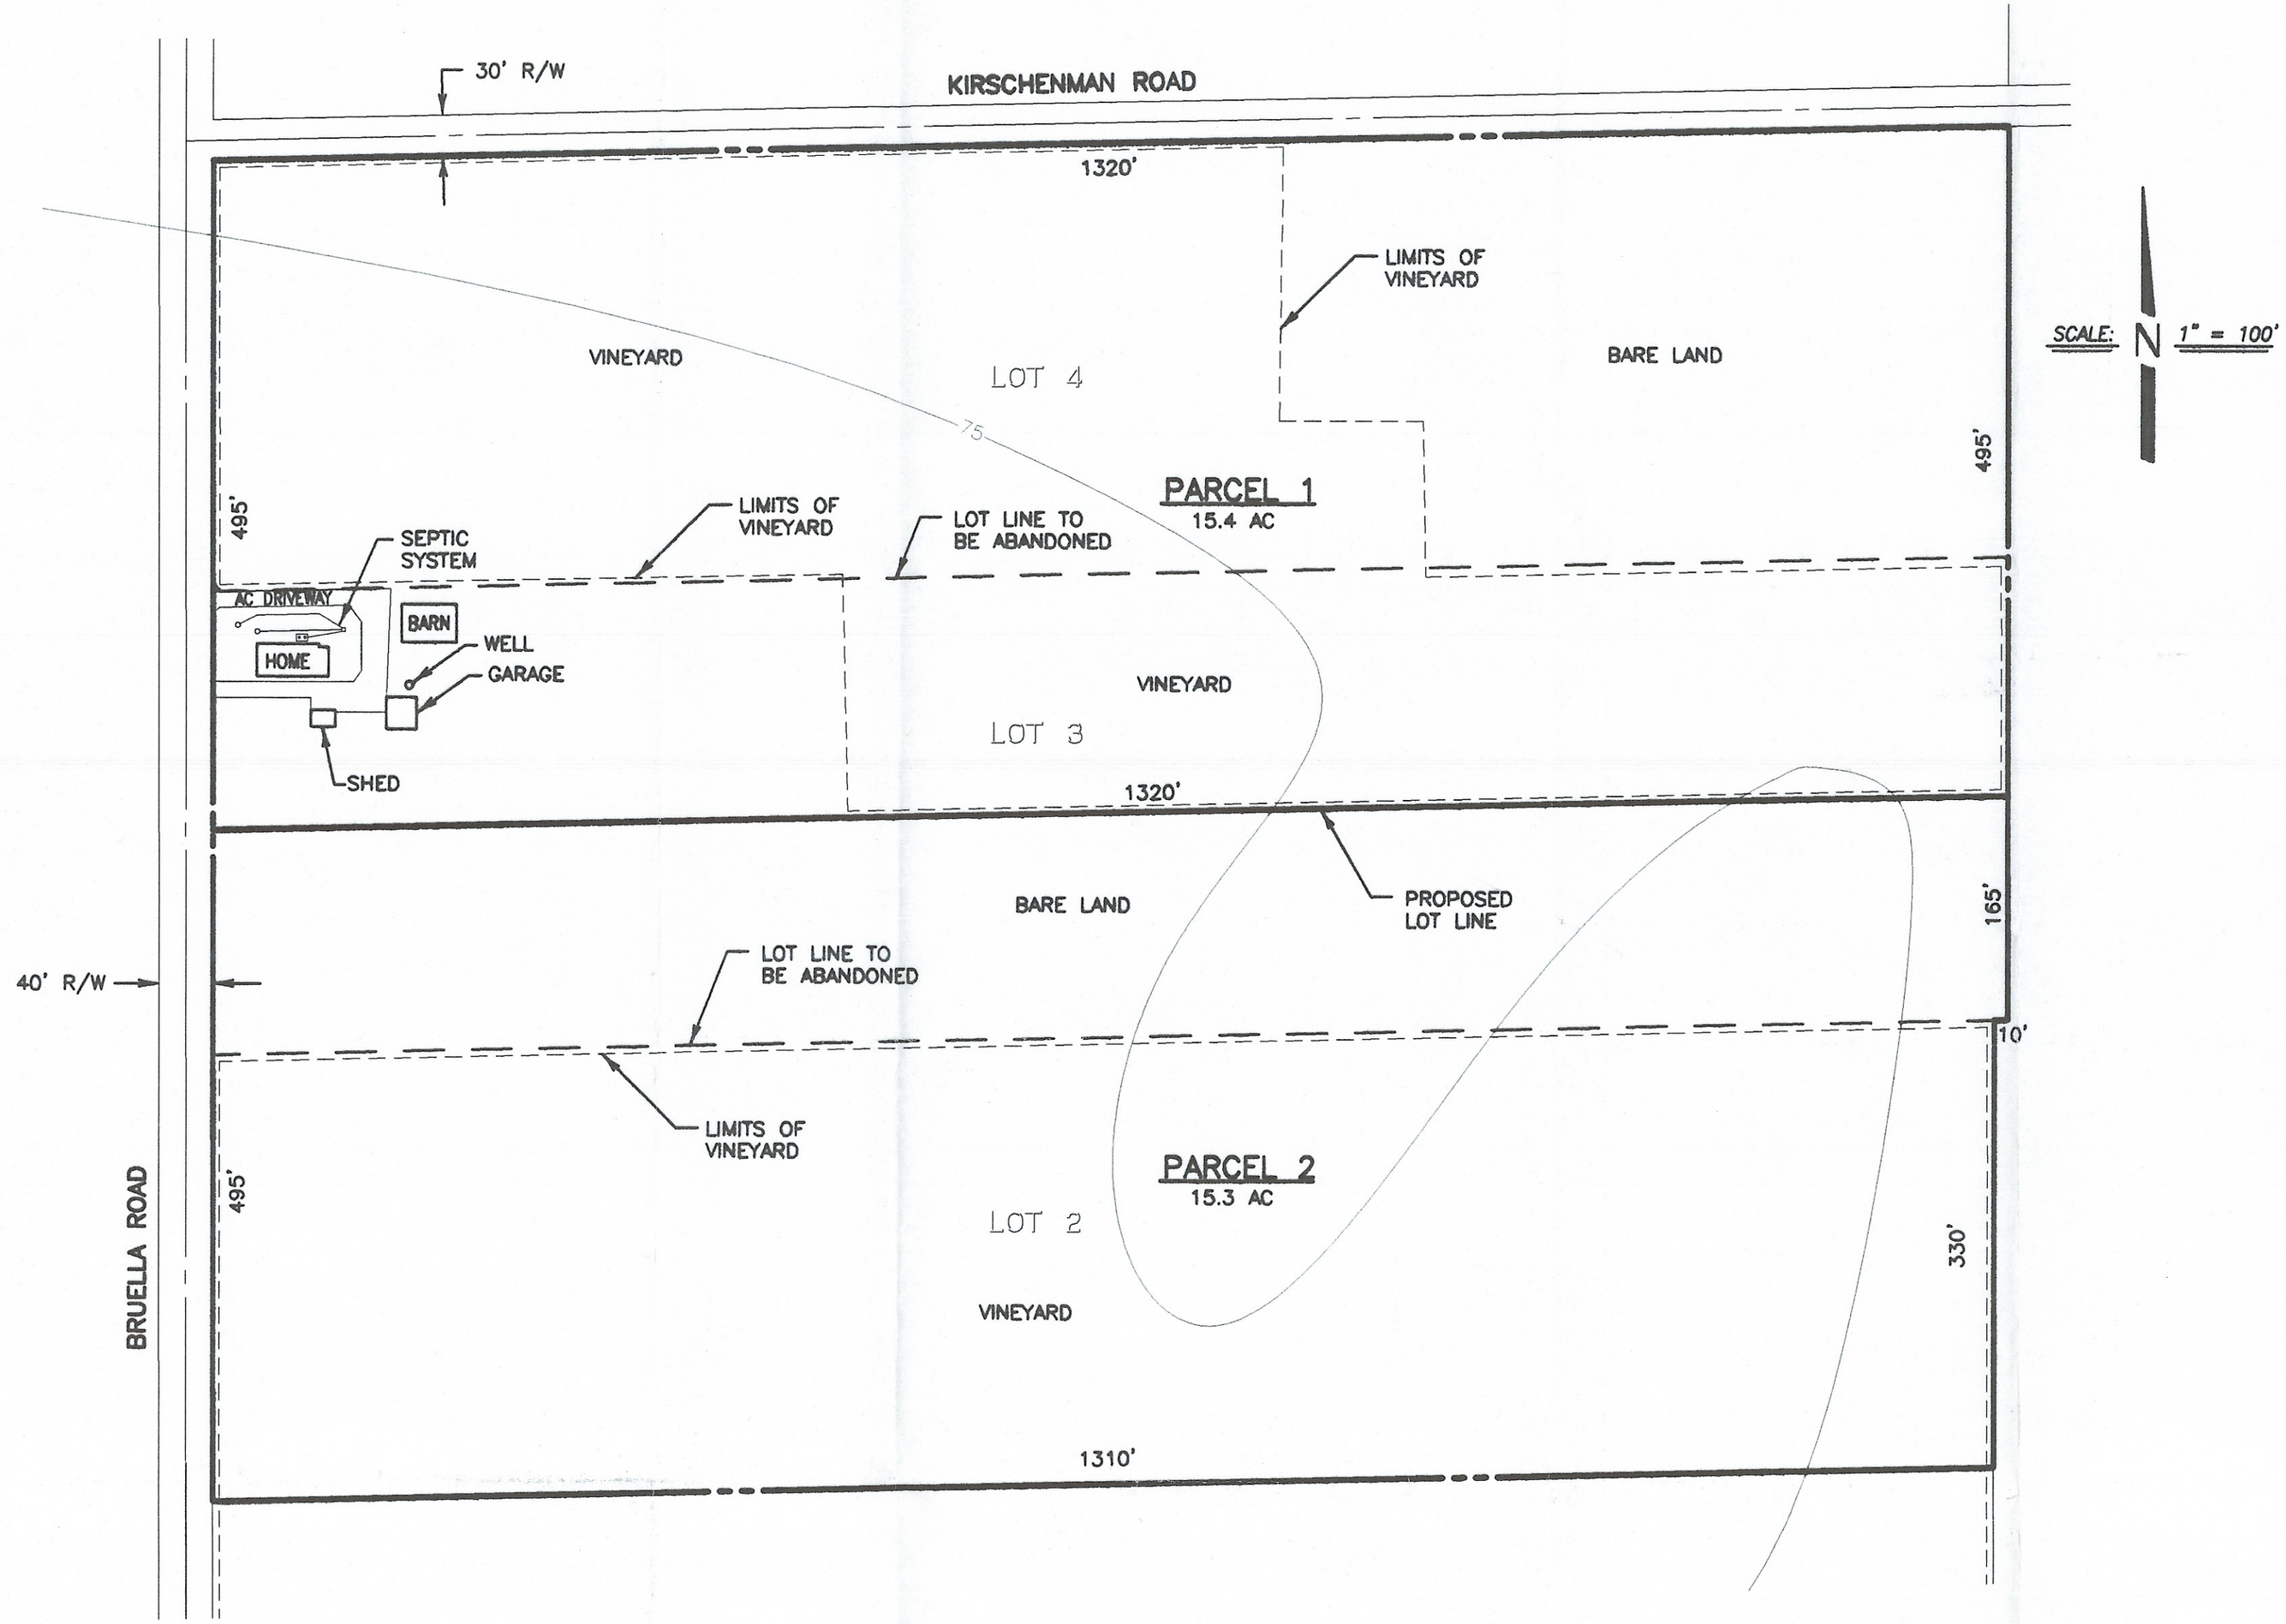

SCALE: N 1" = 100'

SITE PLAN

DECEMBER, 2010

SITE PLAN
Application # PA-1100004
Received By _____ On 1/6/11

OWNER

KEN SCHMIERER
P.O. BOX 622
WOODBRIDGE, CA. 95258
(209) 368-4161

Ken Schmierer

DONNA JEAN SCHMIDT, SUCCESSOR TRUSTEE
9403 KIRSCHENMAN RD.
LODI, CA. 95240
(209) 333-2720

Donna Jean Schmidt

ENGINEER

DILLON & MURPHY
847 N. CLUFF AVE., SUITE A2
P.O. BOX 2180
LODI, CA. 95241-2180
(209) 334-6613

NOTES

1. A.P.N.: 051-110-28 AND 29
2. SEWER: EX. SEPTIC SYSTEM
3. WATER: EXISTING WELL
4. STORM: NATURAL DRAINAGE / NO CHANGE
5. SITE ADDRESS: 18192 AND 18286 N. BRUELLA RD. LODI, CA. 95240
6. FLOOD ZONE: ZONE X, COMM. #06077C, PANEL 0190F, MAP DATE, OCTOBER 16, 2009.
7. ALL IMPROVEMENTS SHOWN ARE EXISTING UNLESS NOTED.

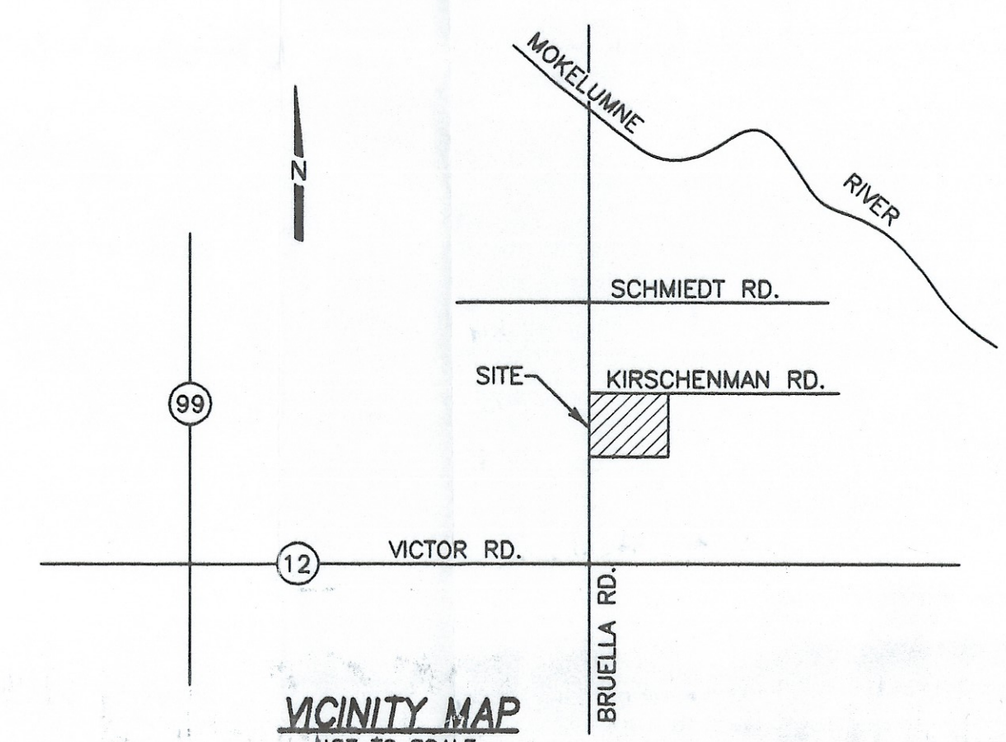

VICINITY MAP
NOT TO SCALE

S:\2010\10102\SITE PLAN.dwg