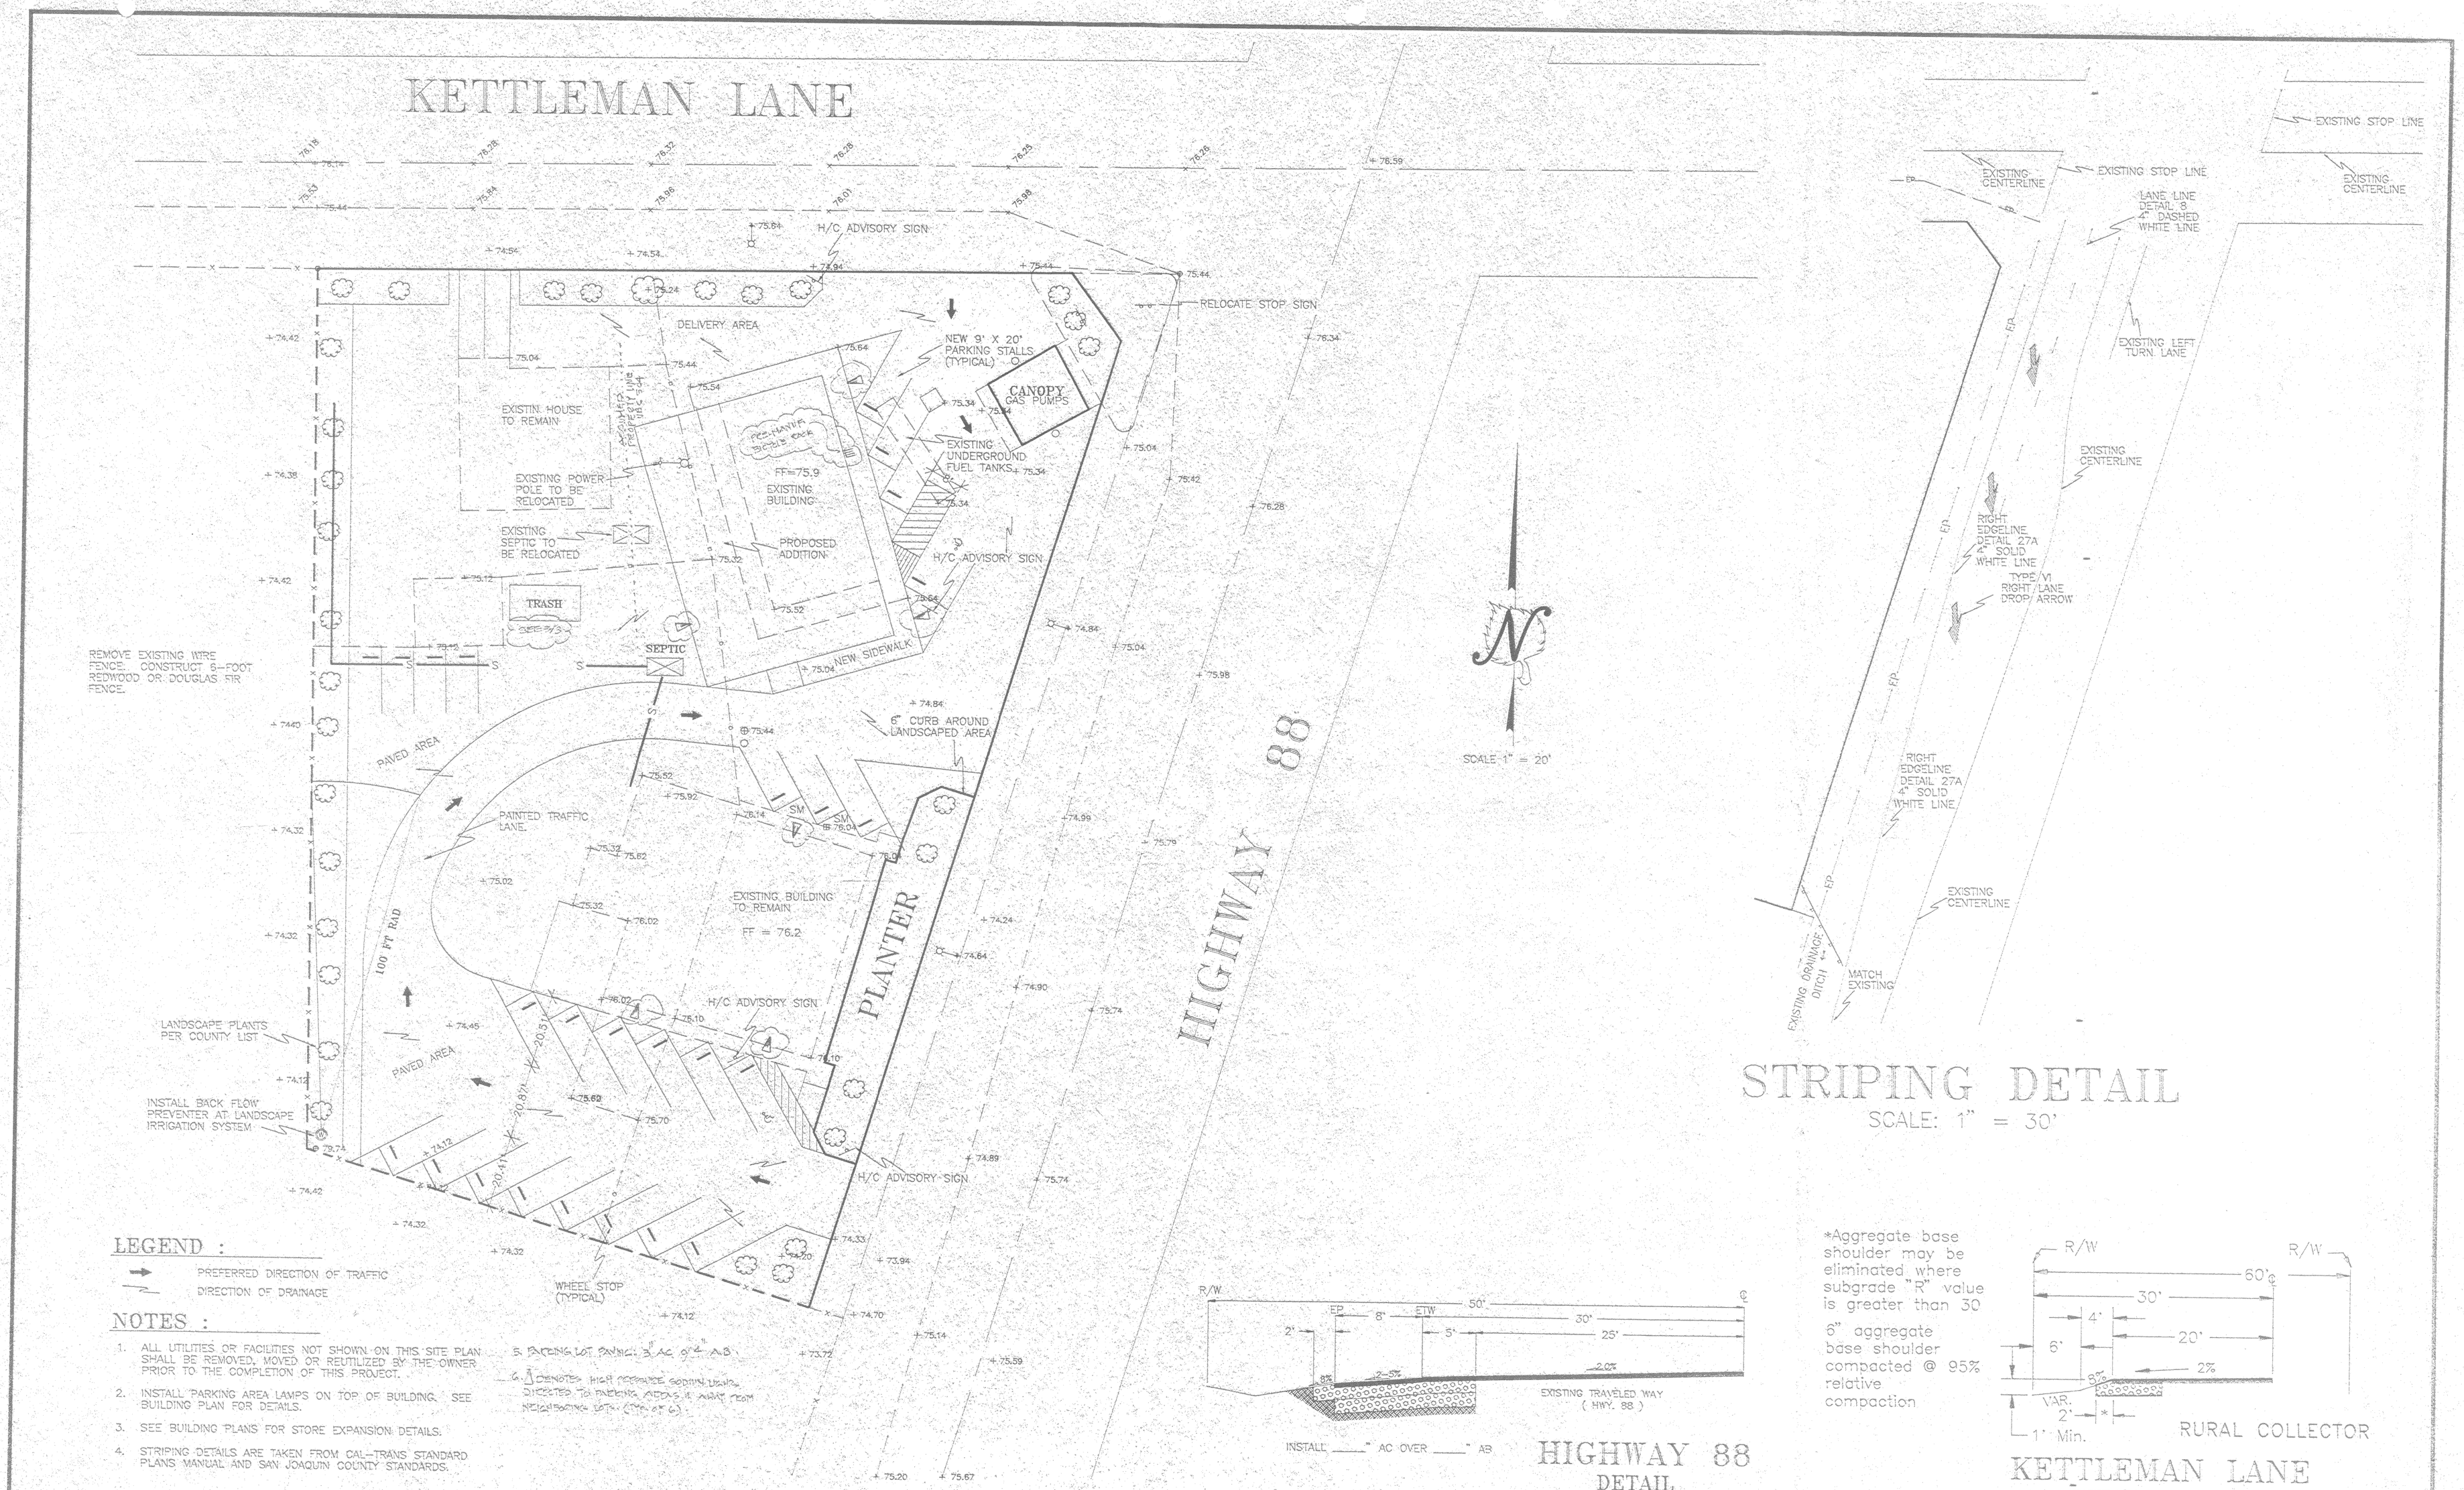

STRIPING DETAIL

SCALE: 1" = 30'

LEGEND :

- PREFERRED DIRECTION OF TRAFFIC
- DIRECTION OF DRAINAGE

NOTES :

1. ALL UTILITIES OR FACILITIES NOT SHOWN ON THIS SITE PLAN SHALL BE REMOVED, MOVED OR REUTILIZED BY THE OWNER PRIOR TO THE COMPLETION OF THIS PROJECT.
2. INSTALL PARKING AREA LAMPS ON TOP OF BUILDING. SEE BUILDING PLAN FOR DETAILS.
3. SEE BUILDING PLANS FOR STORE EXPANSION DETAILS.
4. STRIPING DETAILS ARE TAKEN FROM CAL-TRANS STANDARD PLANS MANUAL AND SAN JOAQUIN COUNTY STANDARDS.
5. PARKING LOT PAVING: 3" AC 9 4" AB
6. ⊥ DENOTES HIGH PERSONNEL GOODS LIGHTS DIRECTED TO PARKING AREAS & AWAY FROM NEIGHBORING LOTS (TYP. OF 6)

HIGHWAY 88 DETAIL

(NOT TO SCALE)

*Aggregate base shoulder may be eliminated where subgrade "R" value is greater than 30

6" aggregate base shoulder compacted @ 95% relative compaction

KETTLEMAN LANE DETAIL (NOT TO SCALE)

MOZAFFARI ENGINEERING
ANDRE MOZAFFARI, P.E. C43695
400 12TH ST. SUITE 11
MODESTO, CALIFORNIA - 95354
TEL. (209) 572-4430
FAX. (209) 572-4436

ASPEN SURVEY COMPANY
801 17th STREET, SUITE F, MODESTO, CA. 95354
PH: (209) 526-9724 FX: (209) 526-0472

REGISTERED PROFESSIONAL ENGINEER ANDRE MOZAFFARI No. S 3952 Exp. Mar. 31, 1997 STATE OF CALIFORNIA

REGISTERED PROFESSIONAL ENGINEER ANDRE MOZAFFARI No. 43695 Exp. Mar. 31, 1997 CIVIL STATE OF CALIFORNIA

& D MARKET SITE PLAN

SCALE: H: 1" = 20' V:	JOB NO. 9424
DRAWN DLJ DLH	DATE 4/18/95
DESIGNED	SHEET C1
CHECKED	
AS-BUILT	OF