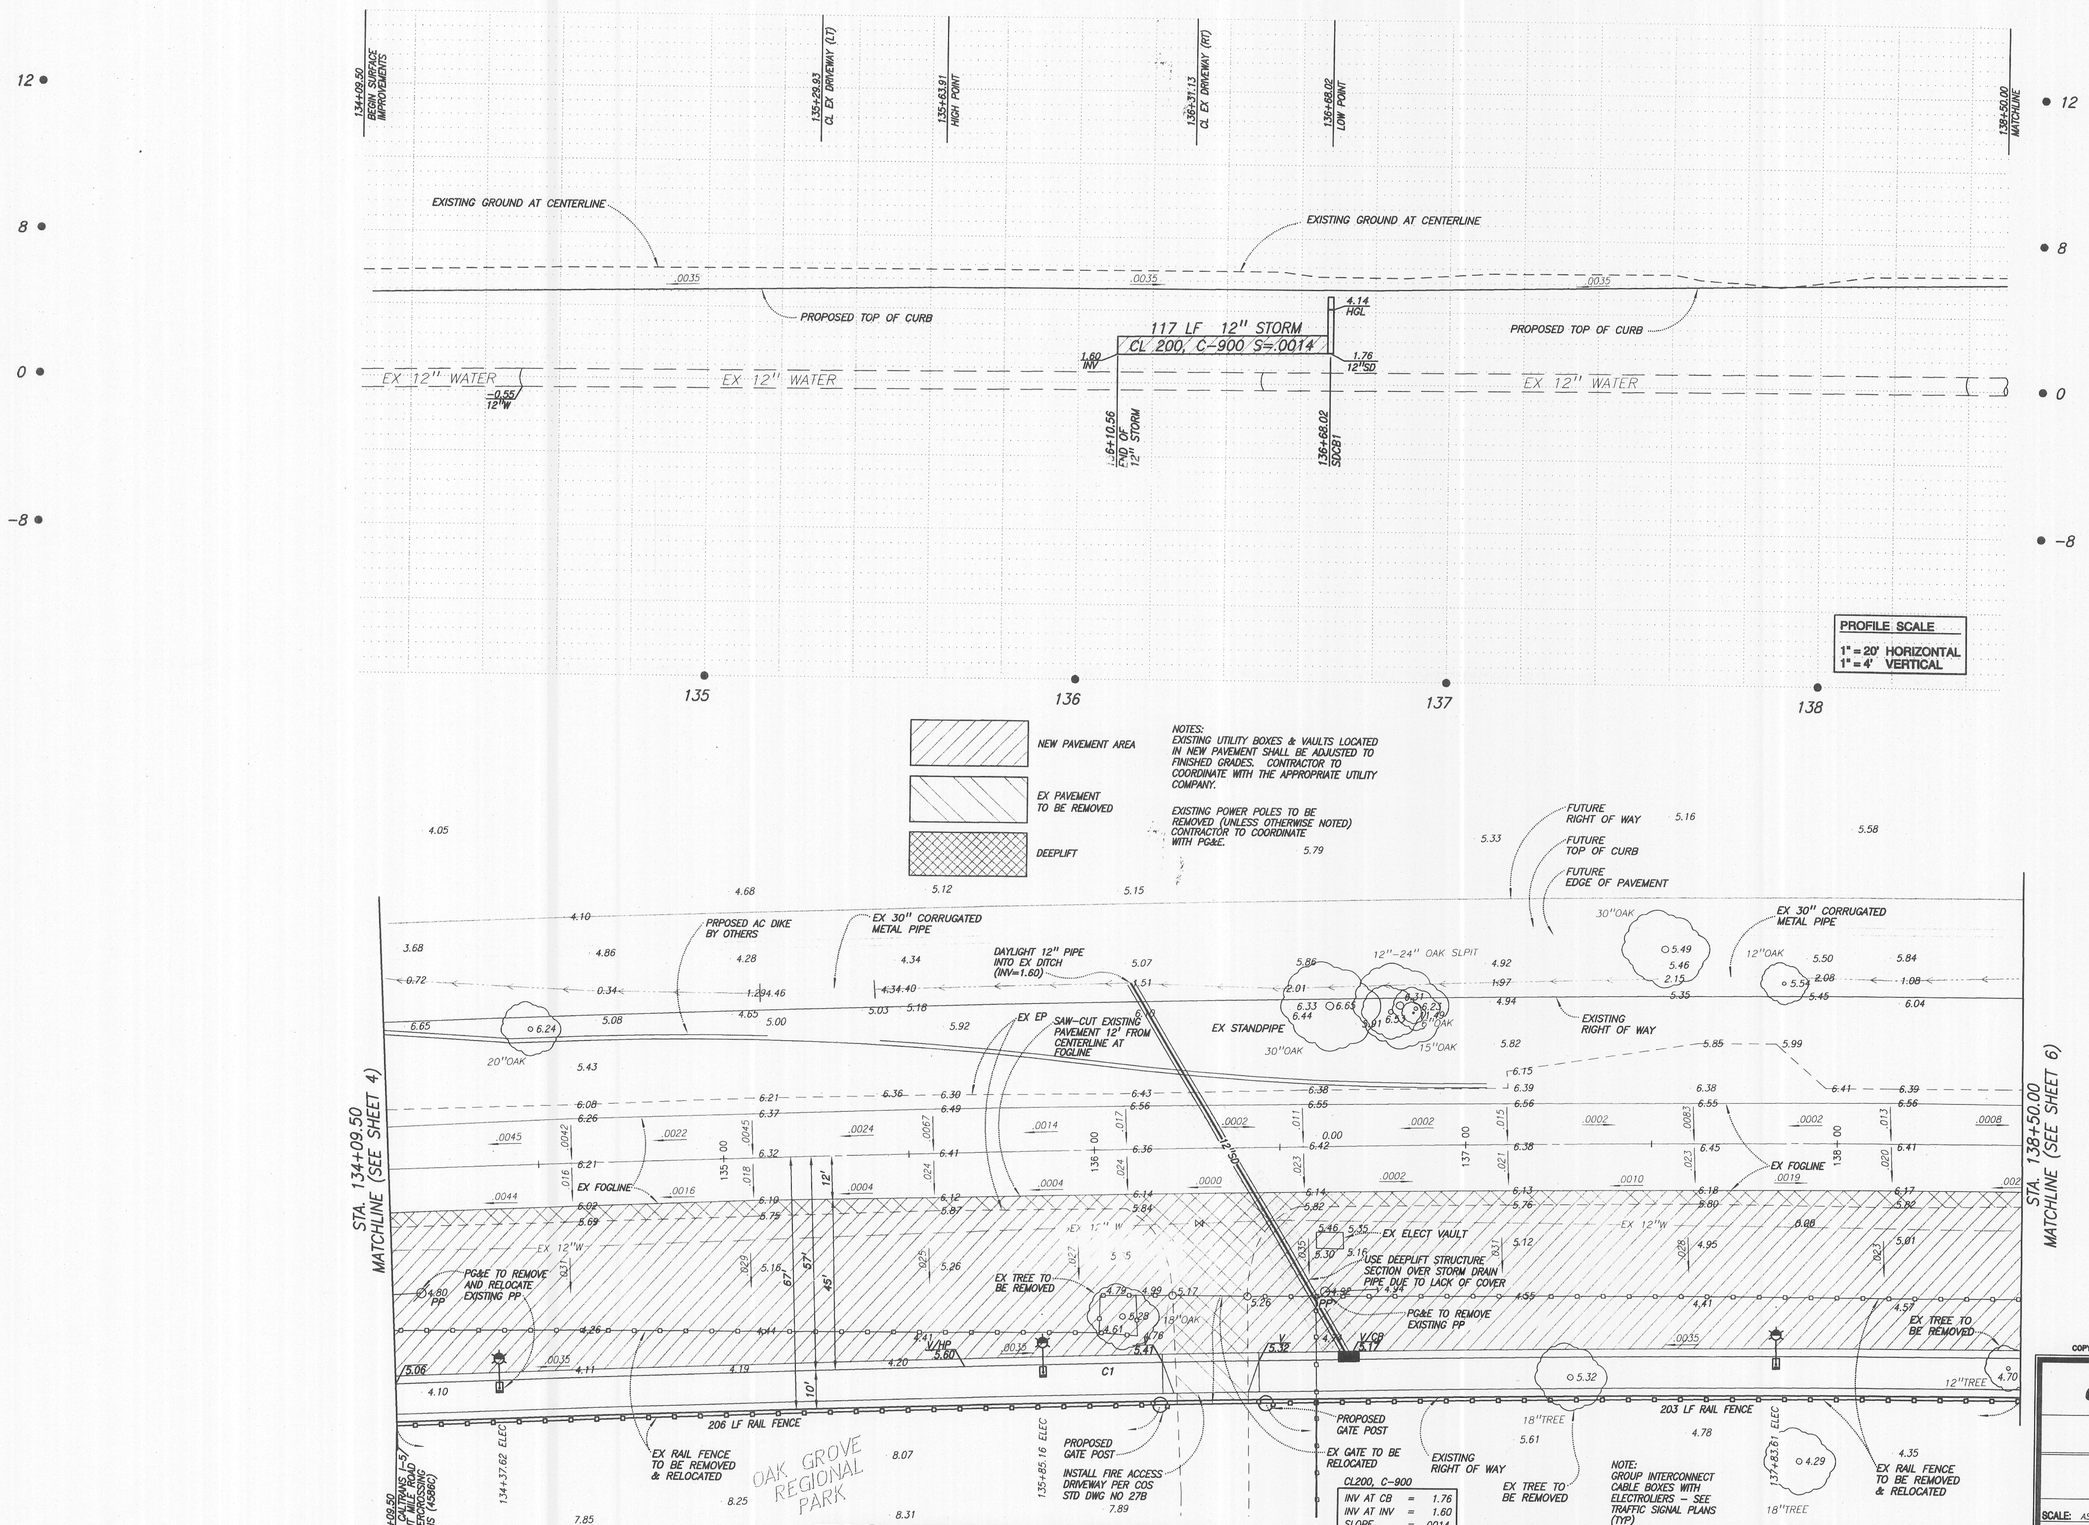

FACE OF CURB CURVE TABLE

NO	RADIUS	LENGTH	TANGENT	CHORD DISTANCE	CHORD BEARING	DELTA
C1	10776.00'	616.01'	308.09'	615.93'	N89°34'20"W	03°16'31"

COPYRIGHT © 2003 THOMPSON-HYSELL ENGINEERS

REVISIONS

SYMBOL	DATE	DESCRIPTION	APPROVED

REGISTERED PROFESSIONAL ENGINEER MICHAEL T. FERSAK No. 44908 Exp. 3-31-06 CIVIL STATE OF CALIFORNIA

THOMPSON-HYSELL ENGINEERS
A DIVISION OF THE KEITH COMPANIES
1016 12TH STREET, MODESTO, CA 95354
(209) 521-9966 FAX (209) 521-9045
PREPARED UNDER THE DIRECTION OF MICHAEL T. FERSAK RCE 44908 EXP. 3-31-06 DATE 6-8-04

CALL BEFORE YOU DIG USA 800-227-2600

EIGHT MILE ROAD
134+09.50 - 138+50.00
EIGHT MILE ROAD
OAK GROVE REGIONAL PARK FRONTAGE
STOCKTON, CALIFORNIA

EIGHT MILE ROAD
OAK GROVE REGIONAL PARK FRONTAGE
STOCKTON, CALIFORNIA
EIGHT MILE ROAD
134+09.50 - 138+50.00

DEPARTMENT OF PUBLIC WORKS
CITY OF STOCKTON, CALIFORNIA

SCALE: AS SHOWN
DESIGNED BY: LC
DRAWN BY: LC
CHECKED BY: MP
RECORD DWG: –

APPROVED BY: Andrew J. O'Keefe
CITY ENGINEER STOCKTON, CA.
DATE: 8/18/04

SHEET NO. 5 OF 14

JOB NO. 122259.02.008

4684.4C