EP-06-186

838 MOKELUMNE ST
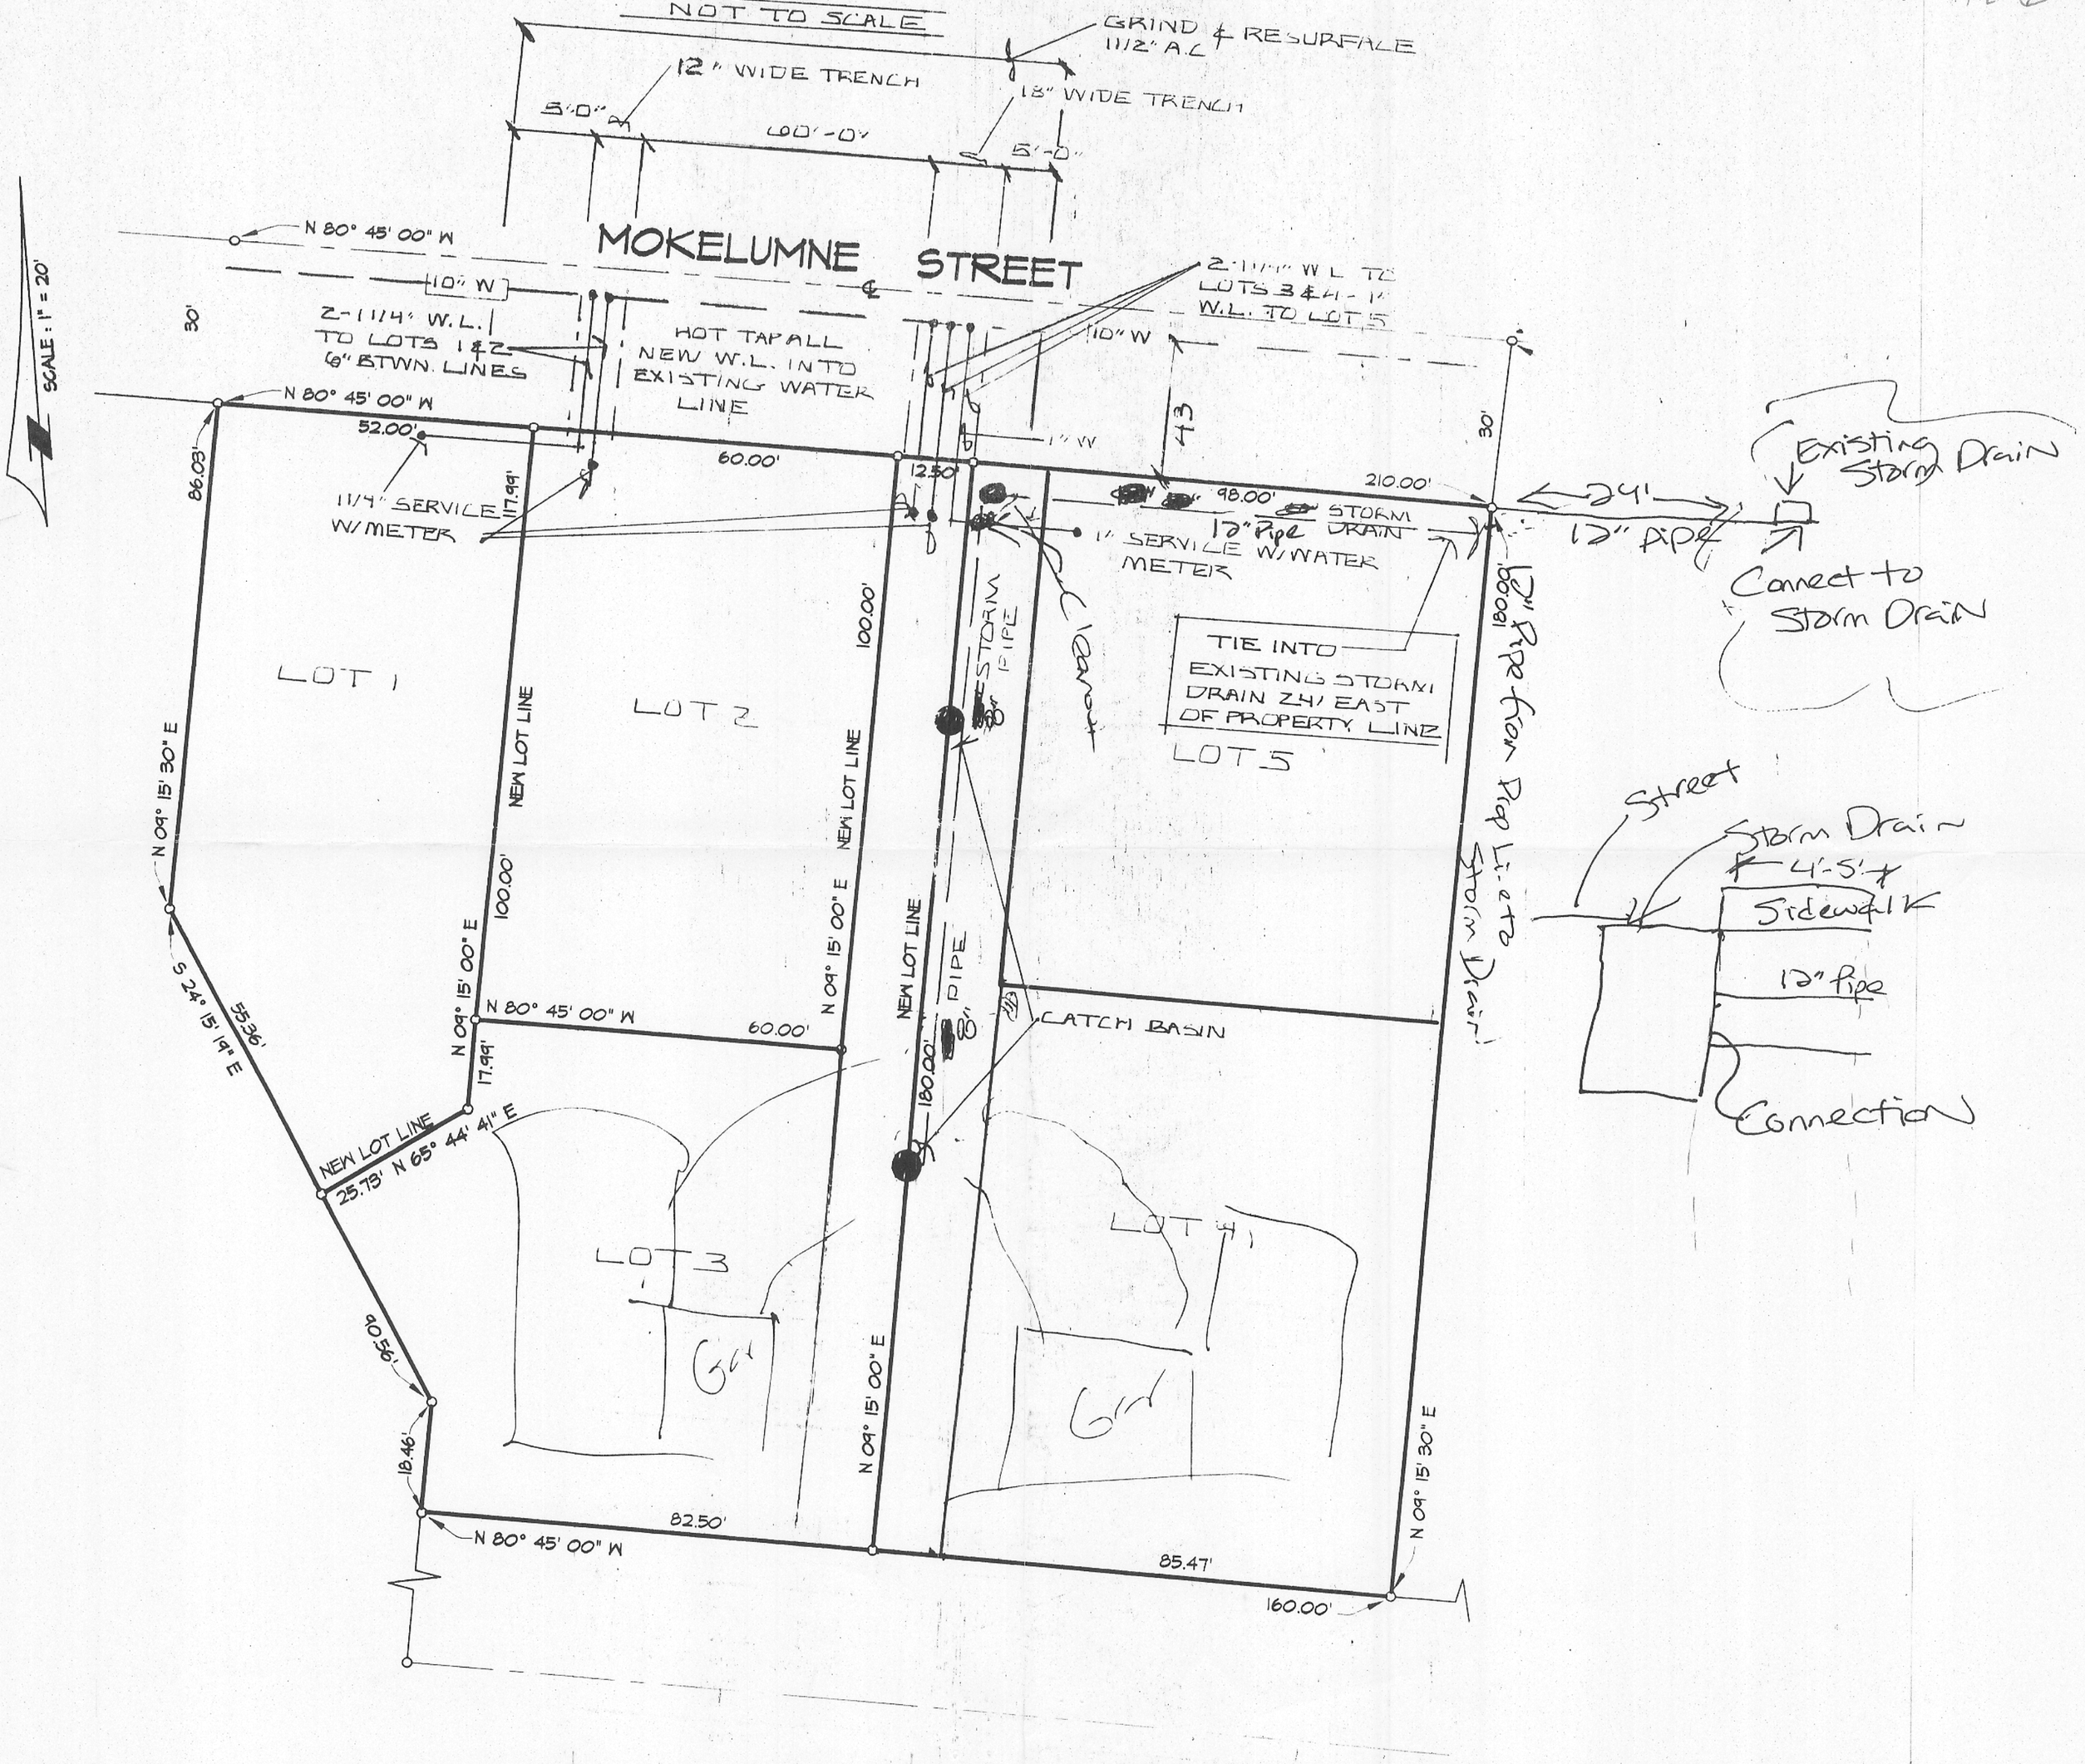
NOT TO SCALE