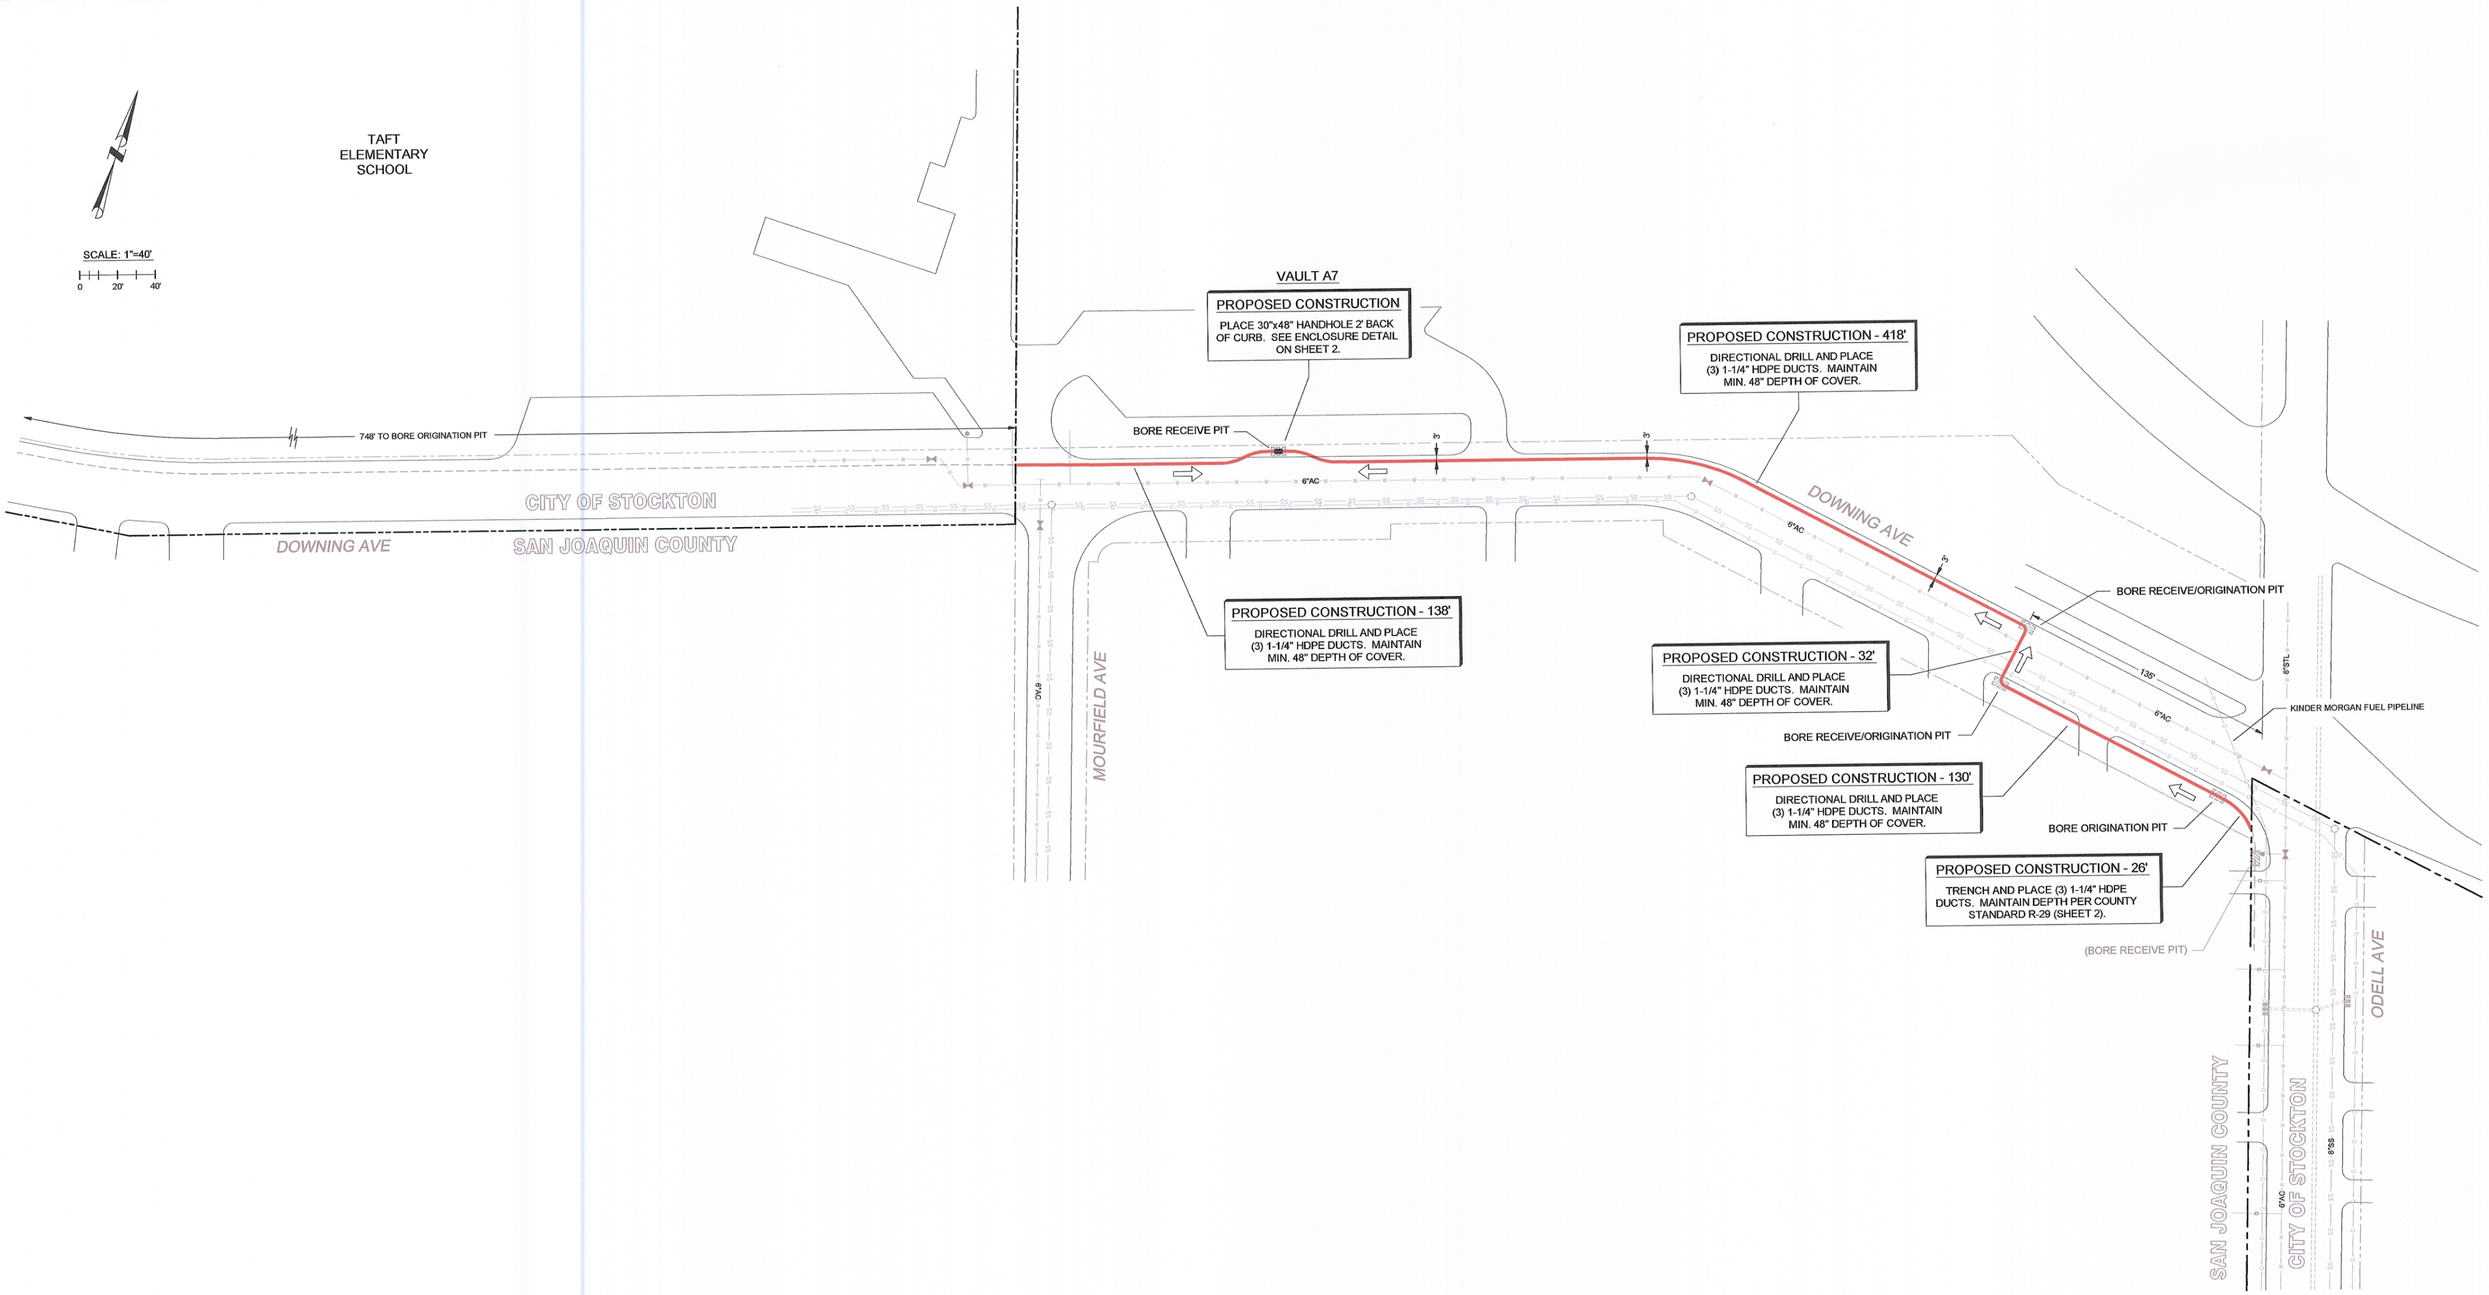

verizon

Level(3)
COMMUNICATIONS

DIGALERT
Call: TOLL FREE
1-800-227-2600
AT LEAST TWO DAYS BEFORE YOU DIG
UNDERGROUND SERVICE ALERT NORTH

DATALOG

INSTALLATION OF FIBER OPTIC FACILITIES

MCKINLEY AVENUE DESIGN

SHEET: 7 OF: 21

DATE: 11/15/06

RCE NO: 49312

EXP DATE: 9/30/08

Hector A. Lara

DESIGN ENGINEER