EP·07325

INSTALL LAMMERS 1105 & 1107
LAMMERS SUBSTATION
TRACY

NO.	DATE	DESCRIPTION	ORDER #	DWN	CHKD	SUPV	APVD BY

REVISIONS

EST: DAN PINKHAM
ADE: STEVEN DETRICK
SUPV: ARAM HADJIAN
REP: TOM WRAY
PLNR: DAN THOMAS
SCALE: 1"=100' DATE: 11-08-06

ENGINEERING AND PLANNING DEPT.
850 STILLWATER RD.
W. SACRAMENTO, CA 95605
PHONE #:916-760-1983 FAX #:916-760-9868
PG&E PACIFIC GAS AND ELECTRIC COMPANY
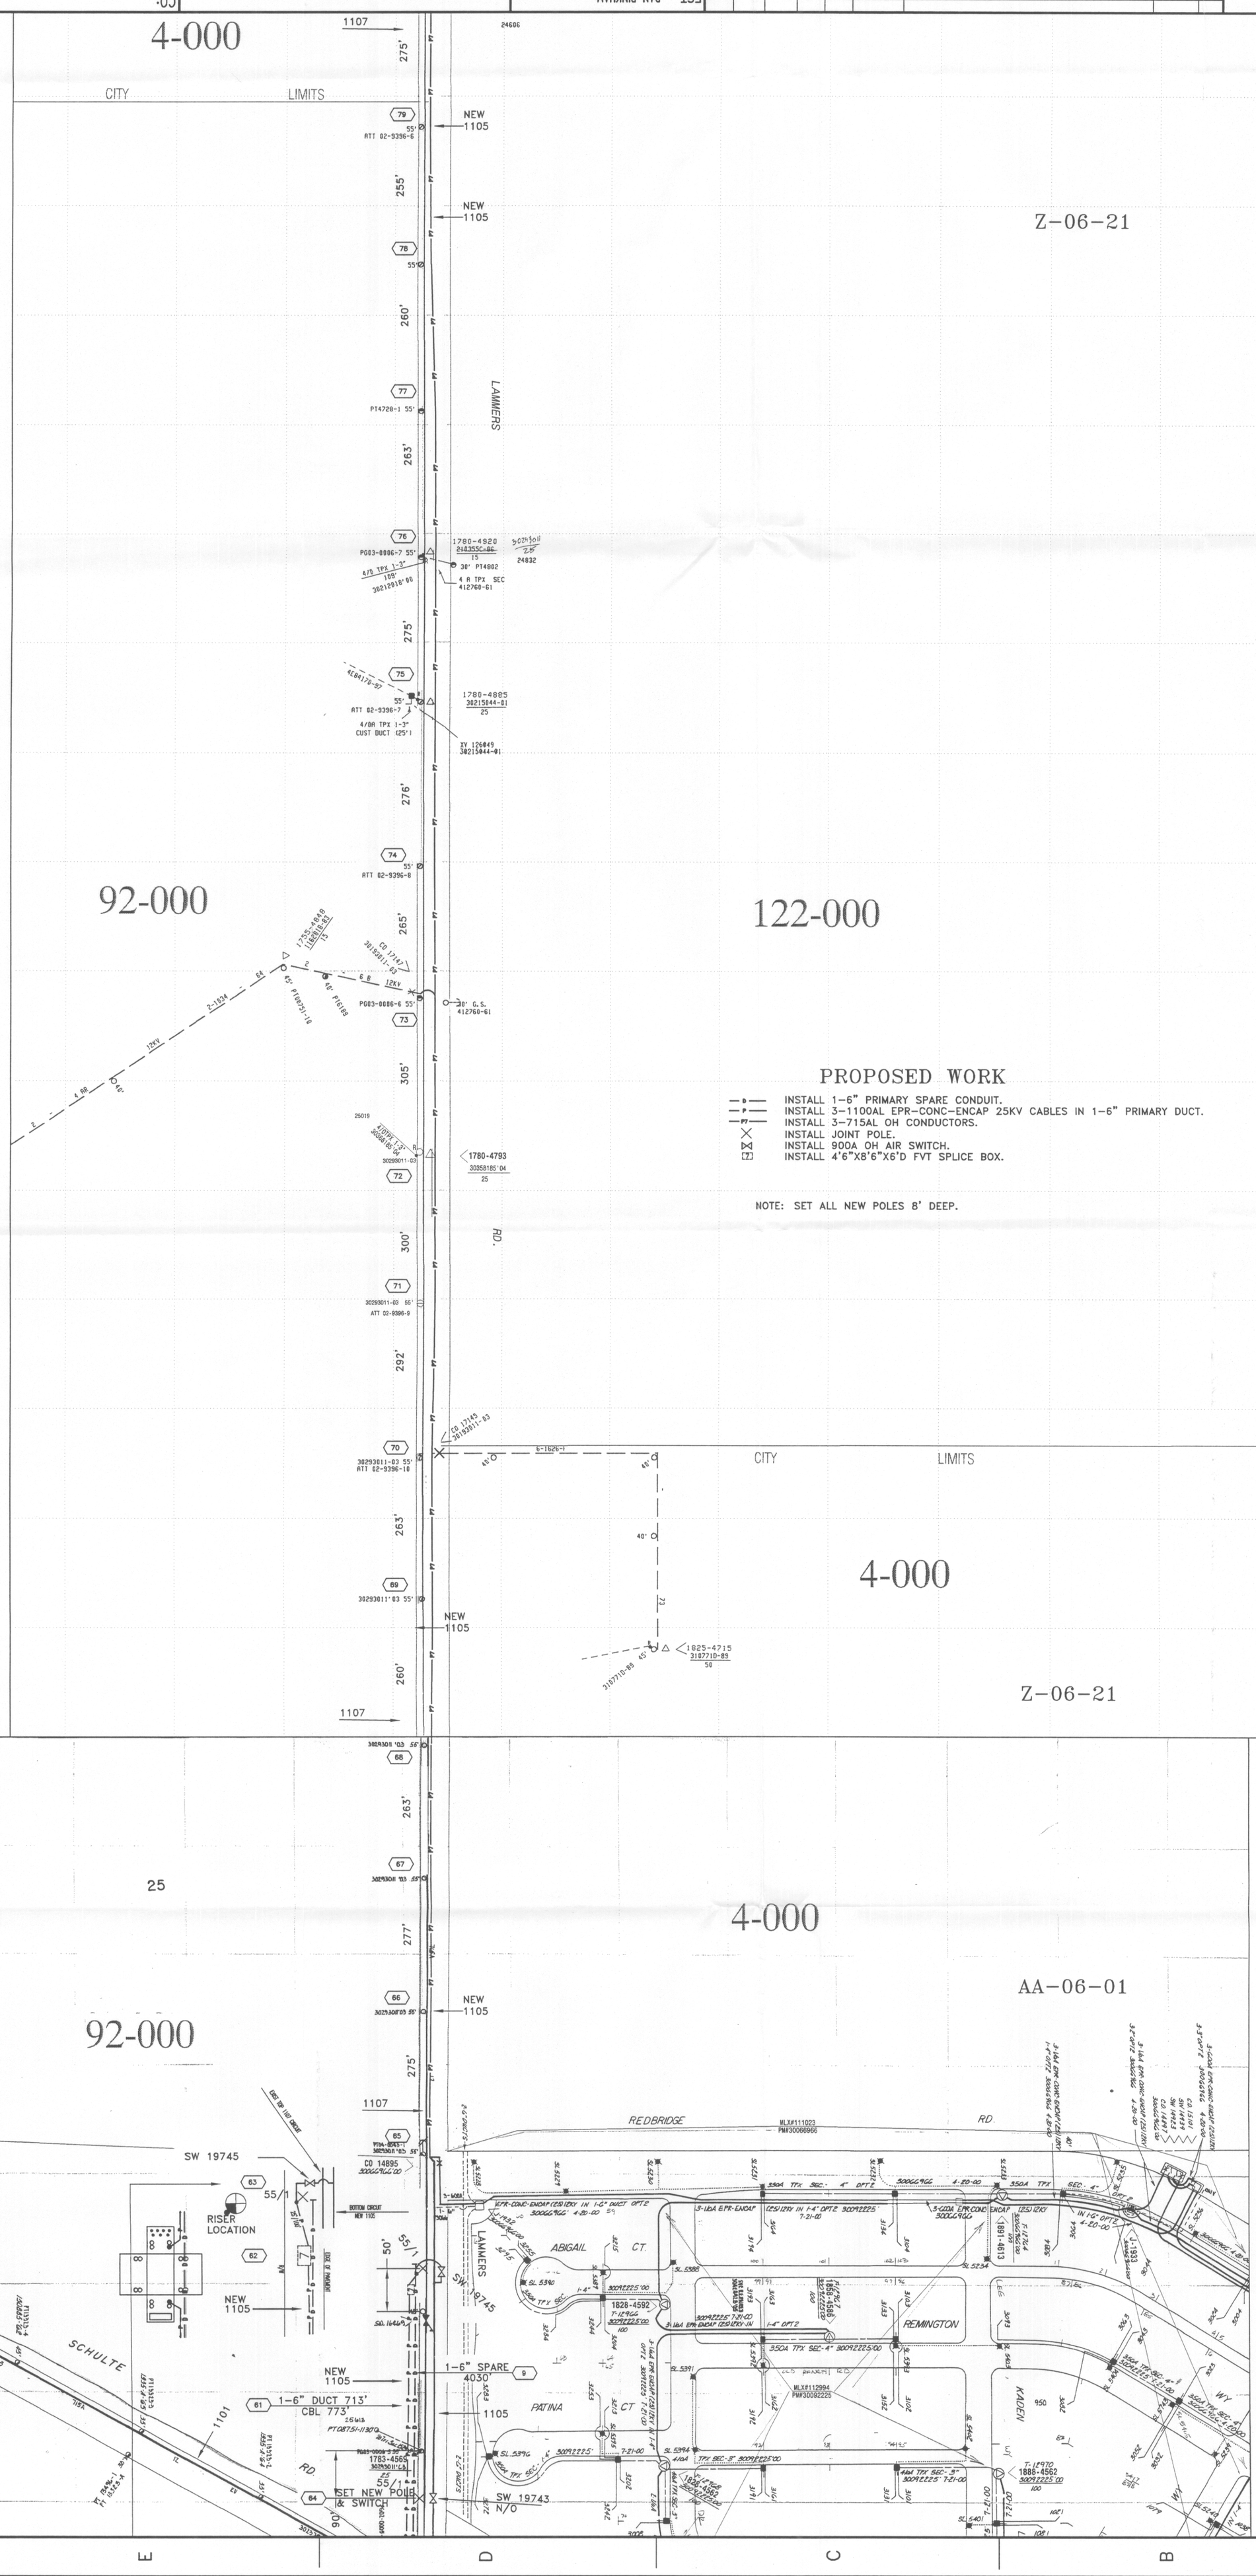
CO:
SD:
NOTIF.: 101884344
Other:
SHT: 5 of 7 SHEETS
PM: 30476912
REV.