INSTALL ±415 FT. OF 6" PVC PIPE
ABANDON ±380 FT. OF 4" AC PIPE
ABANDON ±20 FT. OF 6" DI PIPE
REMOVE ±15 FT. OF 6" DI PIPE
REMOVE ±5 FT. OF 4" AC PIPE

Construction ℄

END RECONSTRUCTION MENDOCINO AVENUE

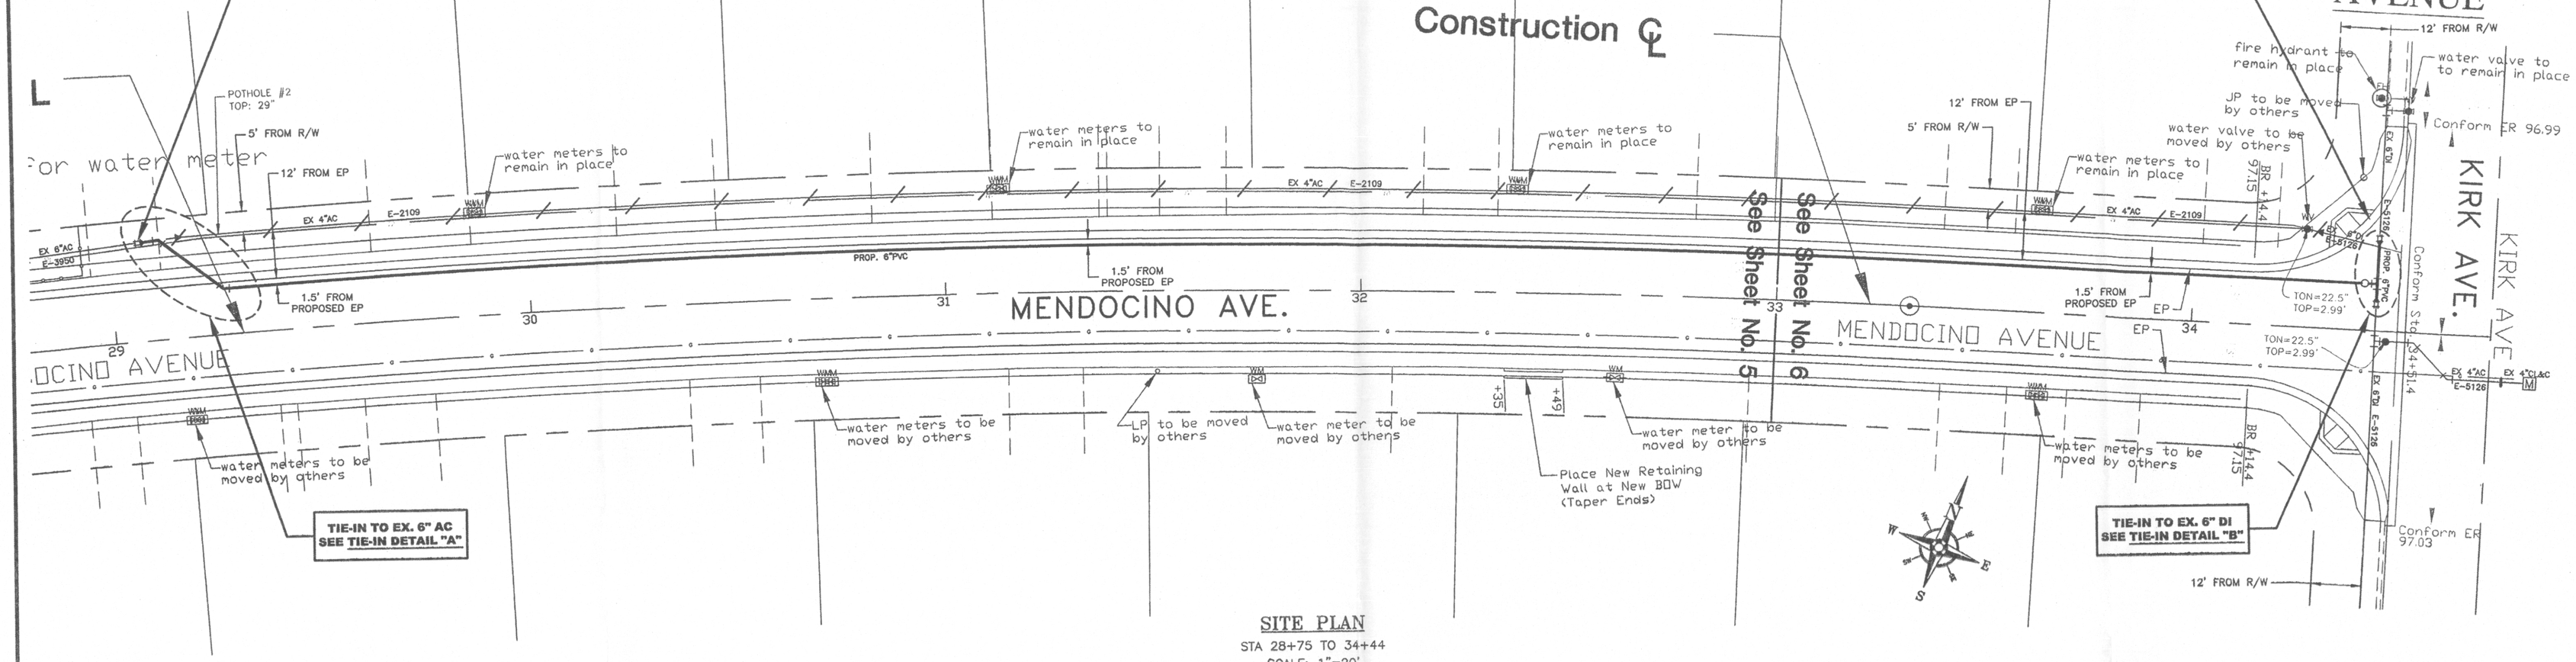

SITE PLAN
STA 28+75 TO 34+44
SCALE: 1"=20'

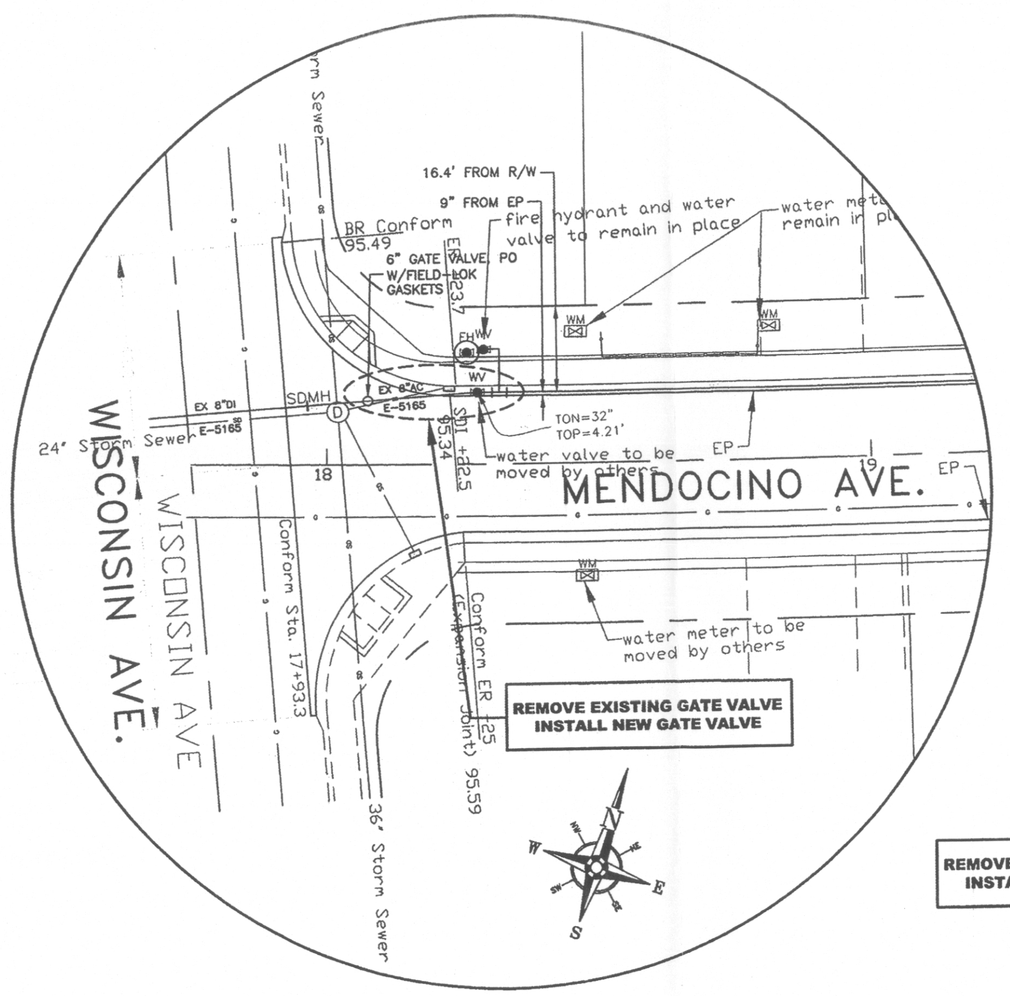

SITE PLAN
STA 17+75 TO 19+22
SCALE: 1"=20'

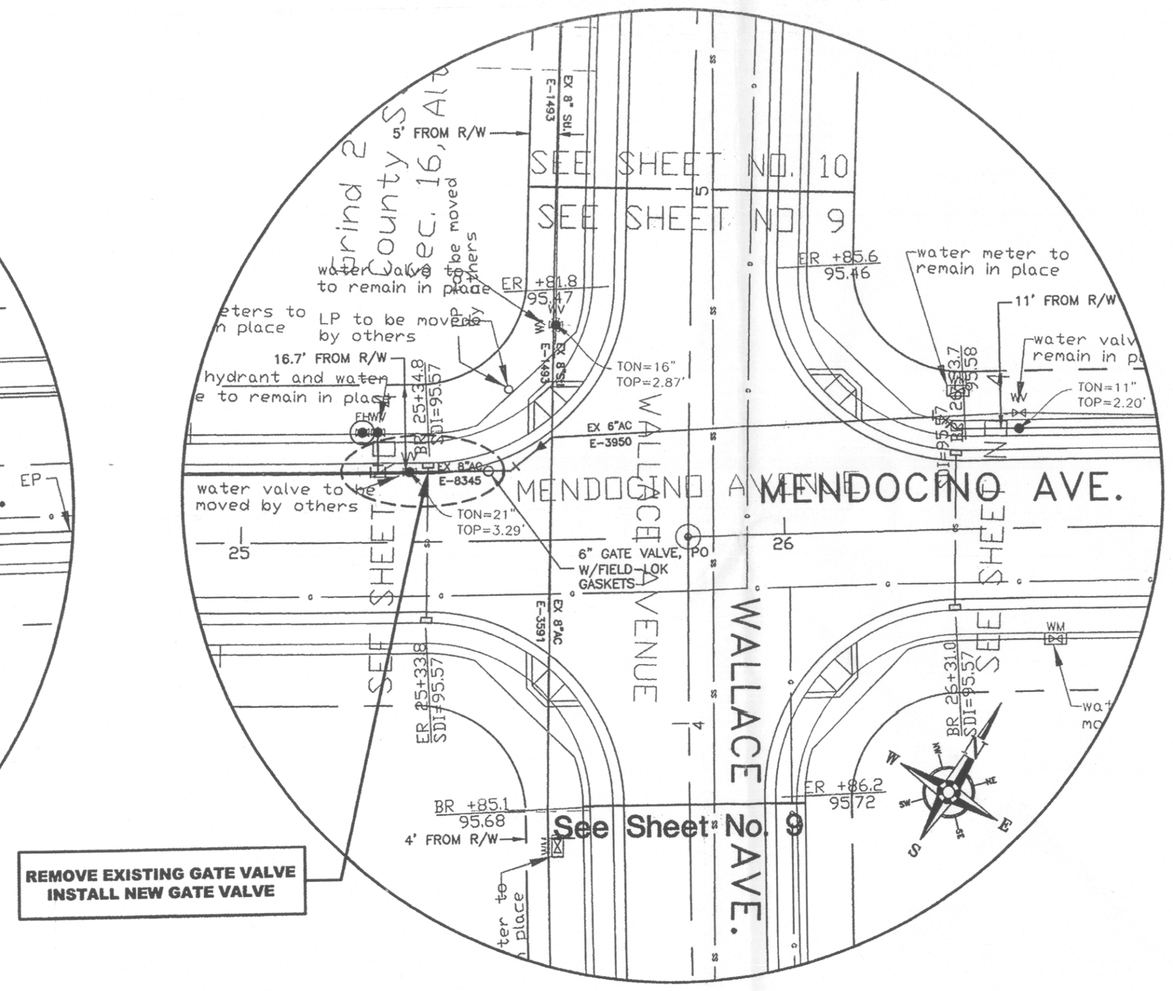

SITE PLAN
STA 24+90 TO 26+69
SCALE: 1"=20'

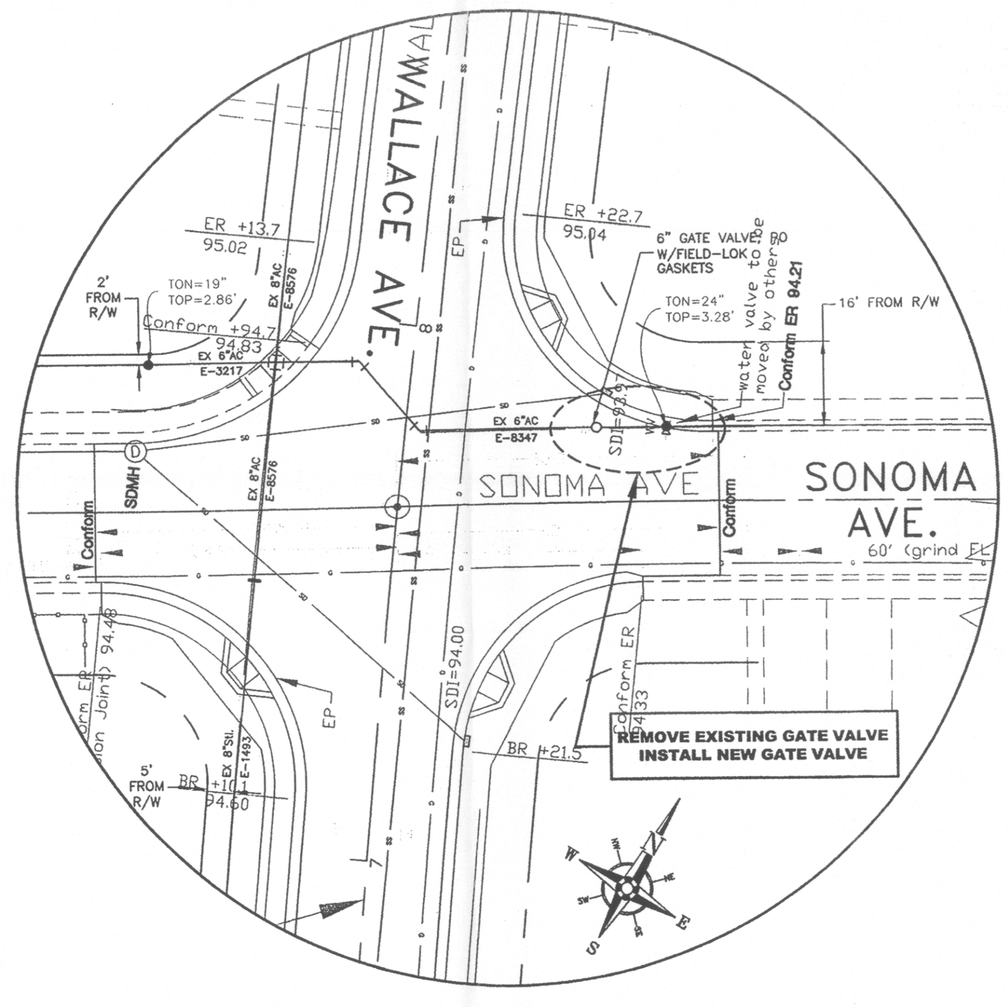

SITE PLAN
STA 6+82 TO 8+58
SCALE: 1"=20'

ENGINEERING
CALIFORNIA WATER SERVICE CO.
DEPARTMENT

REVISIONS:

	DATE:	INIT.
SUBDIVISION MAP	X	
PLAT SHEET	X	
SYSTEM SCHEMATIC	X	
STATION SCHEMATIC		
ZONE MAP		
VALVE RECORD		

PLAT SHEET NO.:
STK-30-23
SCALE:
1"=20'
DRAWN BY:
W. RODRIGUEZ
DESIGNED BY:
J.E. VIRGILIO
CHECKED BY: DATE:
APPROVED BY: DATE:

TITLE:
INSTALL 415 FT. OF 6" PVC & RELOCATE TWO VALVES IN MENDOCINO AVE. RELOCATE ONE VALVE IN SONOMA AVE.

DISTRICT:
STOCKTON
DATE:
3/16/2007
PROJECT ID.:
17992
DRAWING NO.:
STK-8516
SHT 2 OF 2