EP-07-105-1

IMPROVEMENT PLANS FOR
WILDWOOD ROAD
SAN JOAQUIN COUNTY, CALIFORNIA

ABBREVIATIONS

ABRV.	DESC.
@	AT
AB	AGGREGATE BASE
AC	ASPHALT CONCRETE
AP	ANGLE POINT
BC	BEGIN CURVE
BDRY	BOUNDARY
BVC	BEGIN VERTICAL CURVE
CI	CURB INLET
℄	CENTER LINE
CO	CLEAN OUT
CONC	CONCRETE
CR	CURB RETURN
DIA	DIAMETER
DW	DRIVEWAY
EC	END OF CURVE
ELEV	ELEVATION
EP	EDGE OF PAVEMENT
ESMT	EASEMENT
ETW	EDGE OF TRAVEL WAY
EVC	END OF VERTICAL CURVE
EX OR EXIST	EXISTING
FH	FIRE HYDRANT
FL	FLOW LINE
G	ORIGINAL GROUND ELEVATION
GB	GRADE BREAK
HP	HIGH POINT
INV	INVERT
LF	LINEAL FEET OR LINEAR FEET
LP	LOW POINT
MAX	MAXIMUM
MH	MANHOLE
MIN	MINIMUM
NTS	NOT TO SCALE
OG	ORIGINAL GROUND / GRADE
PAV	PAVEMENT
PP	POWER POLE
PL	PROPERTY LINE
PRC	POINT OF REVERSE CURVATURE
PT	POINT
PUE	PUBLIC UTILITY EASEMENT
RET	RETURN
R	RADIUS
R/W	RIGHT-OF-WAY
SD	STORM DRAIN
SHT	SHEET
SNS	STREET NAME SIGN
STA	STATION
STD	STANDARD
S	SEWER
TC	TOP OF CURB
TEMP	TEMPORARY
THRU	THROUGH
TI	TRAFFIC INDEX
TYP	TYPICAL
WS	WATER SERVICE
W	WATER
±	PLUS OR MINUS (NOT EXACT)

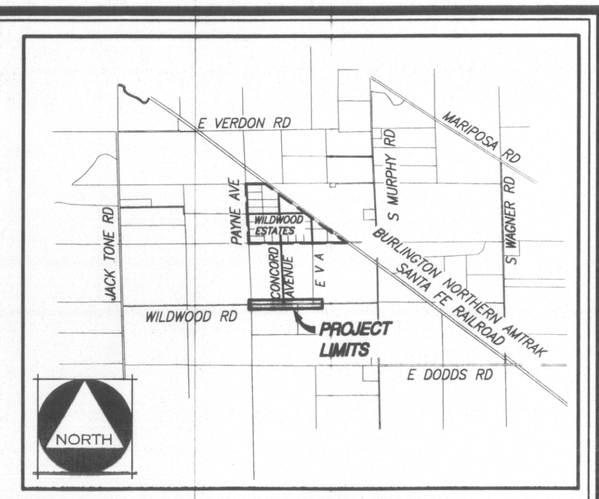

VICINITY MAP
(NOT TO SCALE)

INDEX

SHEET	DESCRIPTION
1	COVER SHEET, STRIPING AND SIGNAGE
2	GENERAL NOTES AND DETAILS
3	WILDWOOD ROAD (STA 10+00 - 19+00)
4	WILDWOOD ROAD (STA 19+00 - 28+00)
5	WILDWOOD ROAD (STA 28+00 - 37+00)
6	CROSS SECTIONS

SCALE 1" = 120'

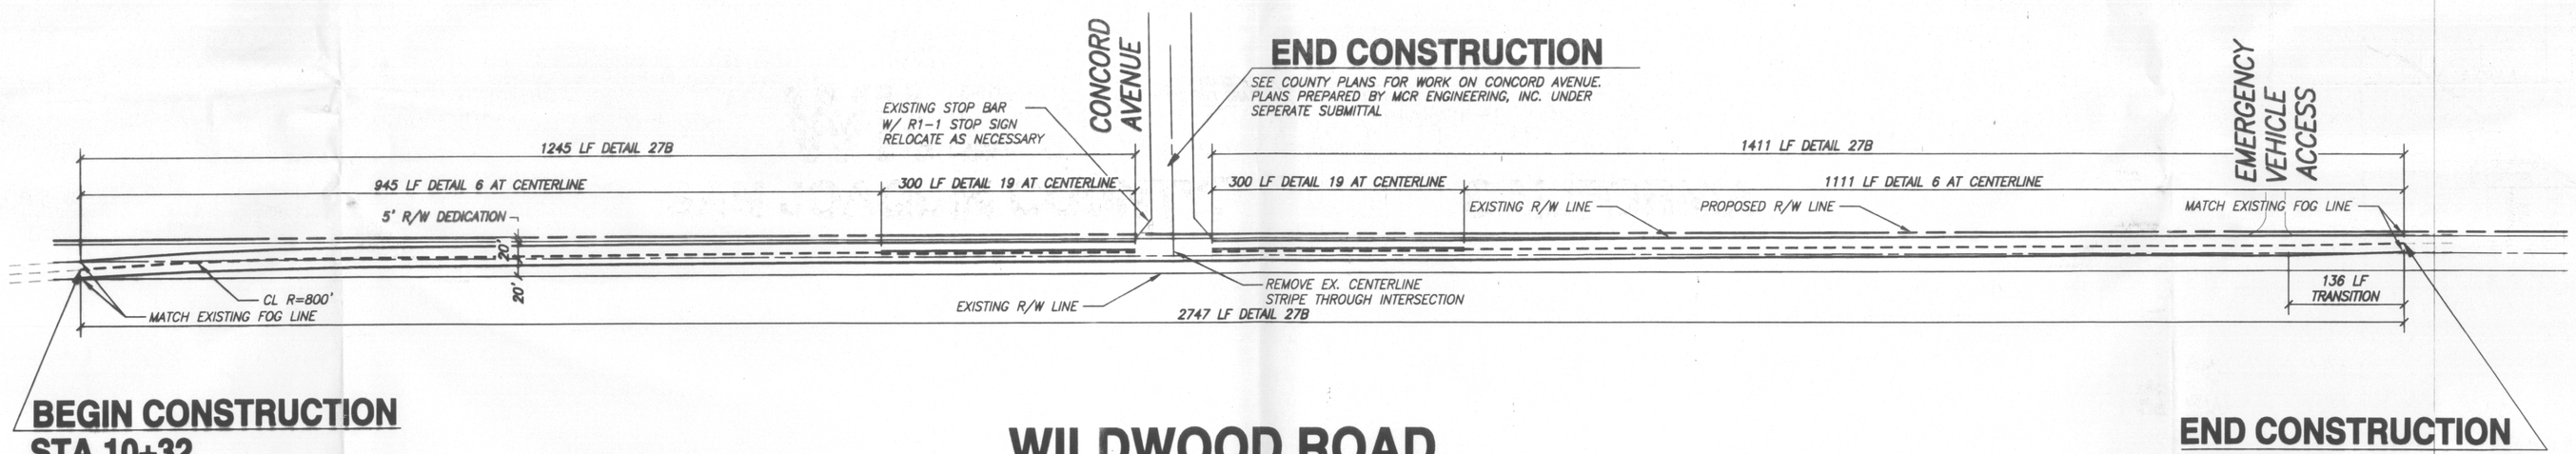

NOTE:
- ALL STREETS NORTH OF WILDWOOD ROAD ARE PRIVATE ROADWAYS.
- SIGN CODES USED ARE PER CALTRANS UNIFORM SIGN CHART SIGN CODES

COUNTY OF SAN JOAQUIN
DEPARTMENT OF PUBLIC WORKS

ENCROACHMENT PERMIT NO: EP-07-105-SE DATE ISSUED: 5-2-07 BY: Matt Cooper

COPYRIGHT© 2007 MCR ENGINEERING

CALL BEFORE YOU DIG 811 or 1-800-227-2600

REVISIONS

SYMBOL	DATE	DESCRIPTION	APPROVED

JOB NO. 05-044
DATE 03/08/2007 10:3
SCALE AS SHOWN
DR. BY SLS
CK. BY TM
FILE: J:\2005\05-044\dwg\Road Imp\01-COVER.dwg

PROFESSIONAL ENGINEER * TONY B. MARSHALL * No. C51015 Exp. 6-30-07 * CIVIL * STATE OF CALIFORNIA

MCR Engineering, Inc.
PLANNING • ENGINEERING • SURVEYING
9342 Deposit Court • Manteca, California 95336
(209) 239-8229 FAX (209) 239-8839

DATE 5-7-07
DR: 9-30-07
RCE: C51015
PREPARED UNDER THE DIRECTION OF:
TONY B. MARSHALL

COVER SHEET, STRIPING AND SIGNAGE

WILDWOOD ROAD
SAN JOAQUIN COUNTY, CALIFORNIA

SHEET 1 OF 6 SHEETS