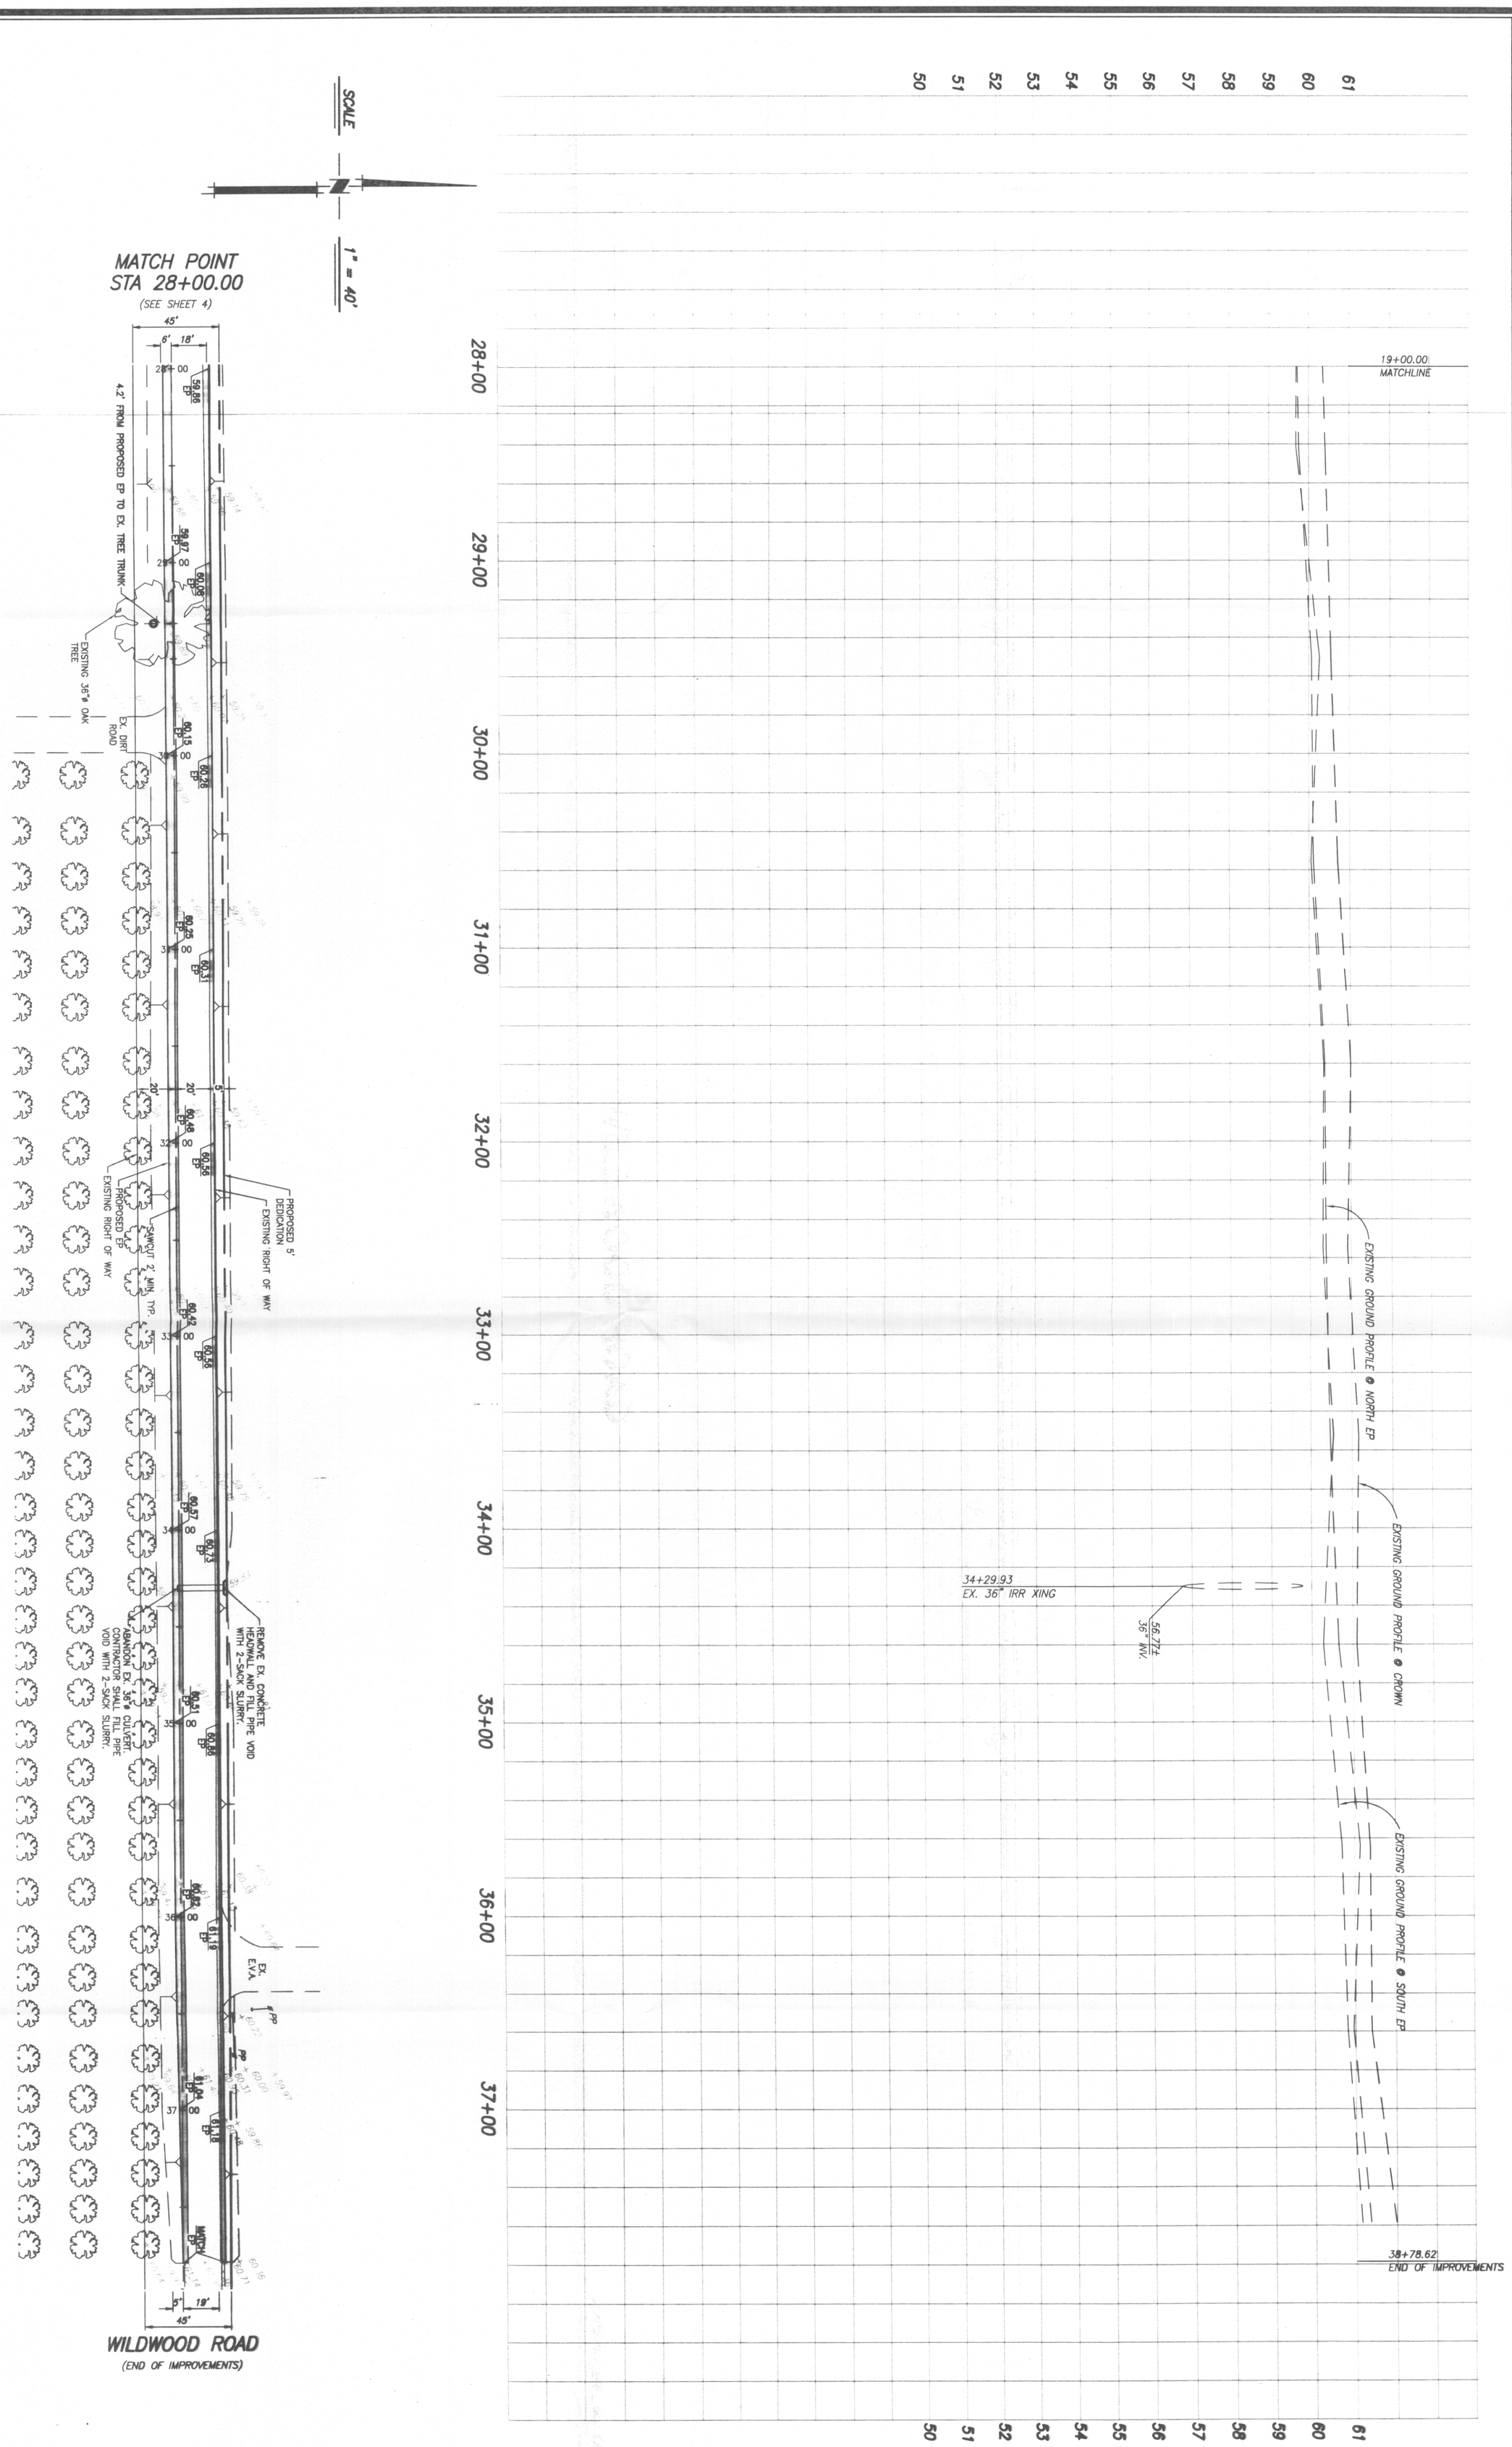

NOTE:
ALL GRADES SHOWN ARE TO BASED ON EDGE OF PAVEMENT.

WILDWOOD ROAD

COPYRIGHT© 2007 MCR ENGINEERING

SHEET 5 OF 6 SHEETS

WILDWOOD ROAD
STA. 28+00.00 - END

WILDWOOD ROAD

SAN JOAQUIN COUNTY, CALIFORNIA

MCR Engineering, Inc.
PLANNING • ENGINEERING • SURVEYING
1242 Dupont Court • Manteca, California 95336
(209) 239-6220 FAX (209) 239-6330

PREPARED UNDER THE DIRECTION OF :
TONY B. MARSHALL R.C.E. C51015 EXP. 9-30-07 DATE 3-7-07

REGISTERED PROFESSIONAL ENGINEER TONY B. MARSHALL No. C51015 EXP. 9-30-07 CIVIL STATE OF CALIFORNIA

JOB NO. 05-044
DATE 03/08/2007 10:36
SCALE AS SHOWN
DR. BY SLS
CK. BY TM
FILE J:\2005\05-044\dwg\Road Imp\05-Wildwood.dwg

REVISIONS			
SYMBOL	DATE	DESCRIPTION	APPROVED

CALL BEFORE YOU DIG 800-227-2600