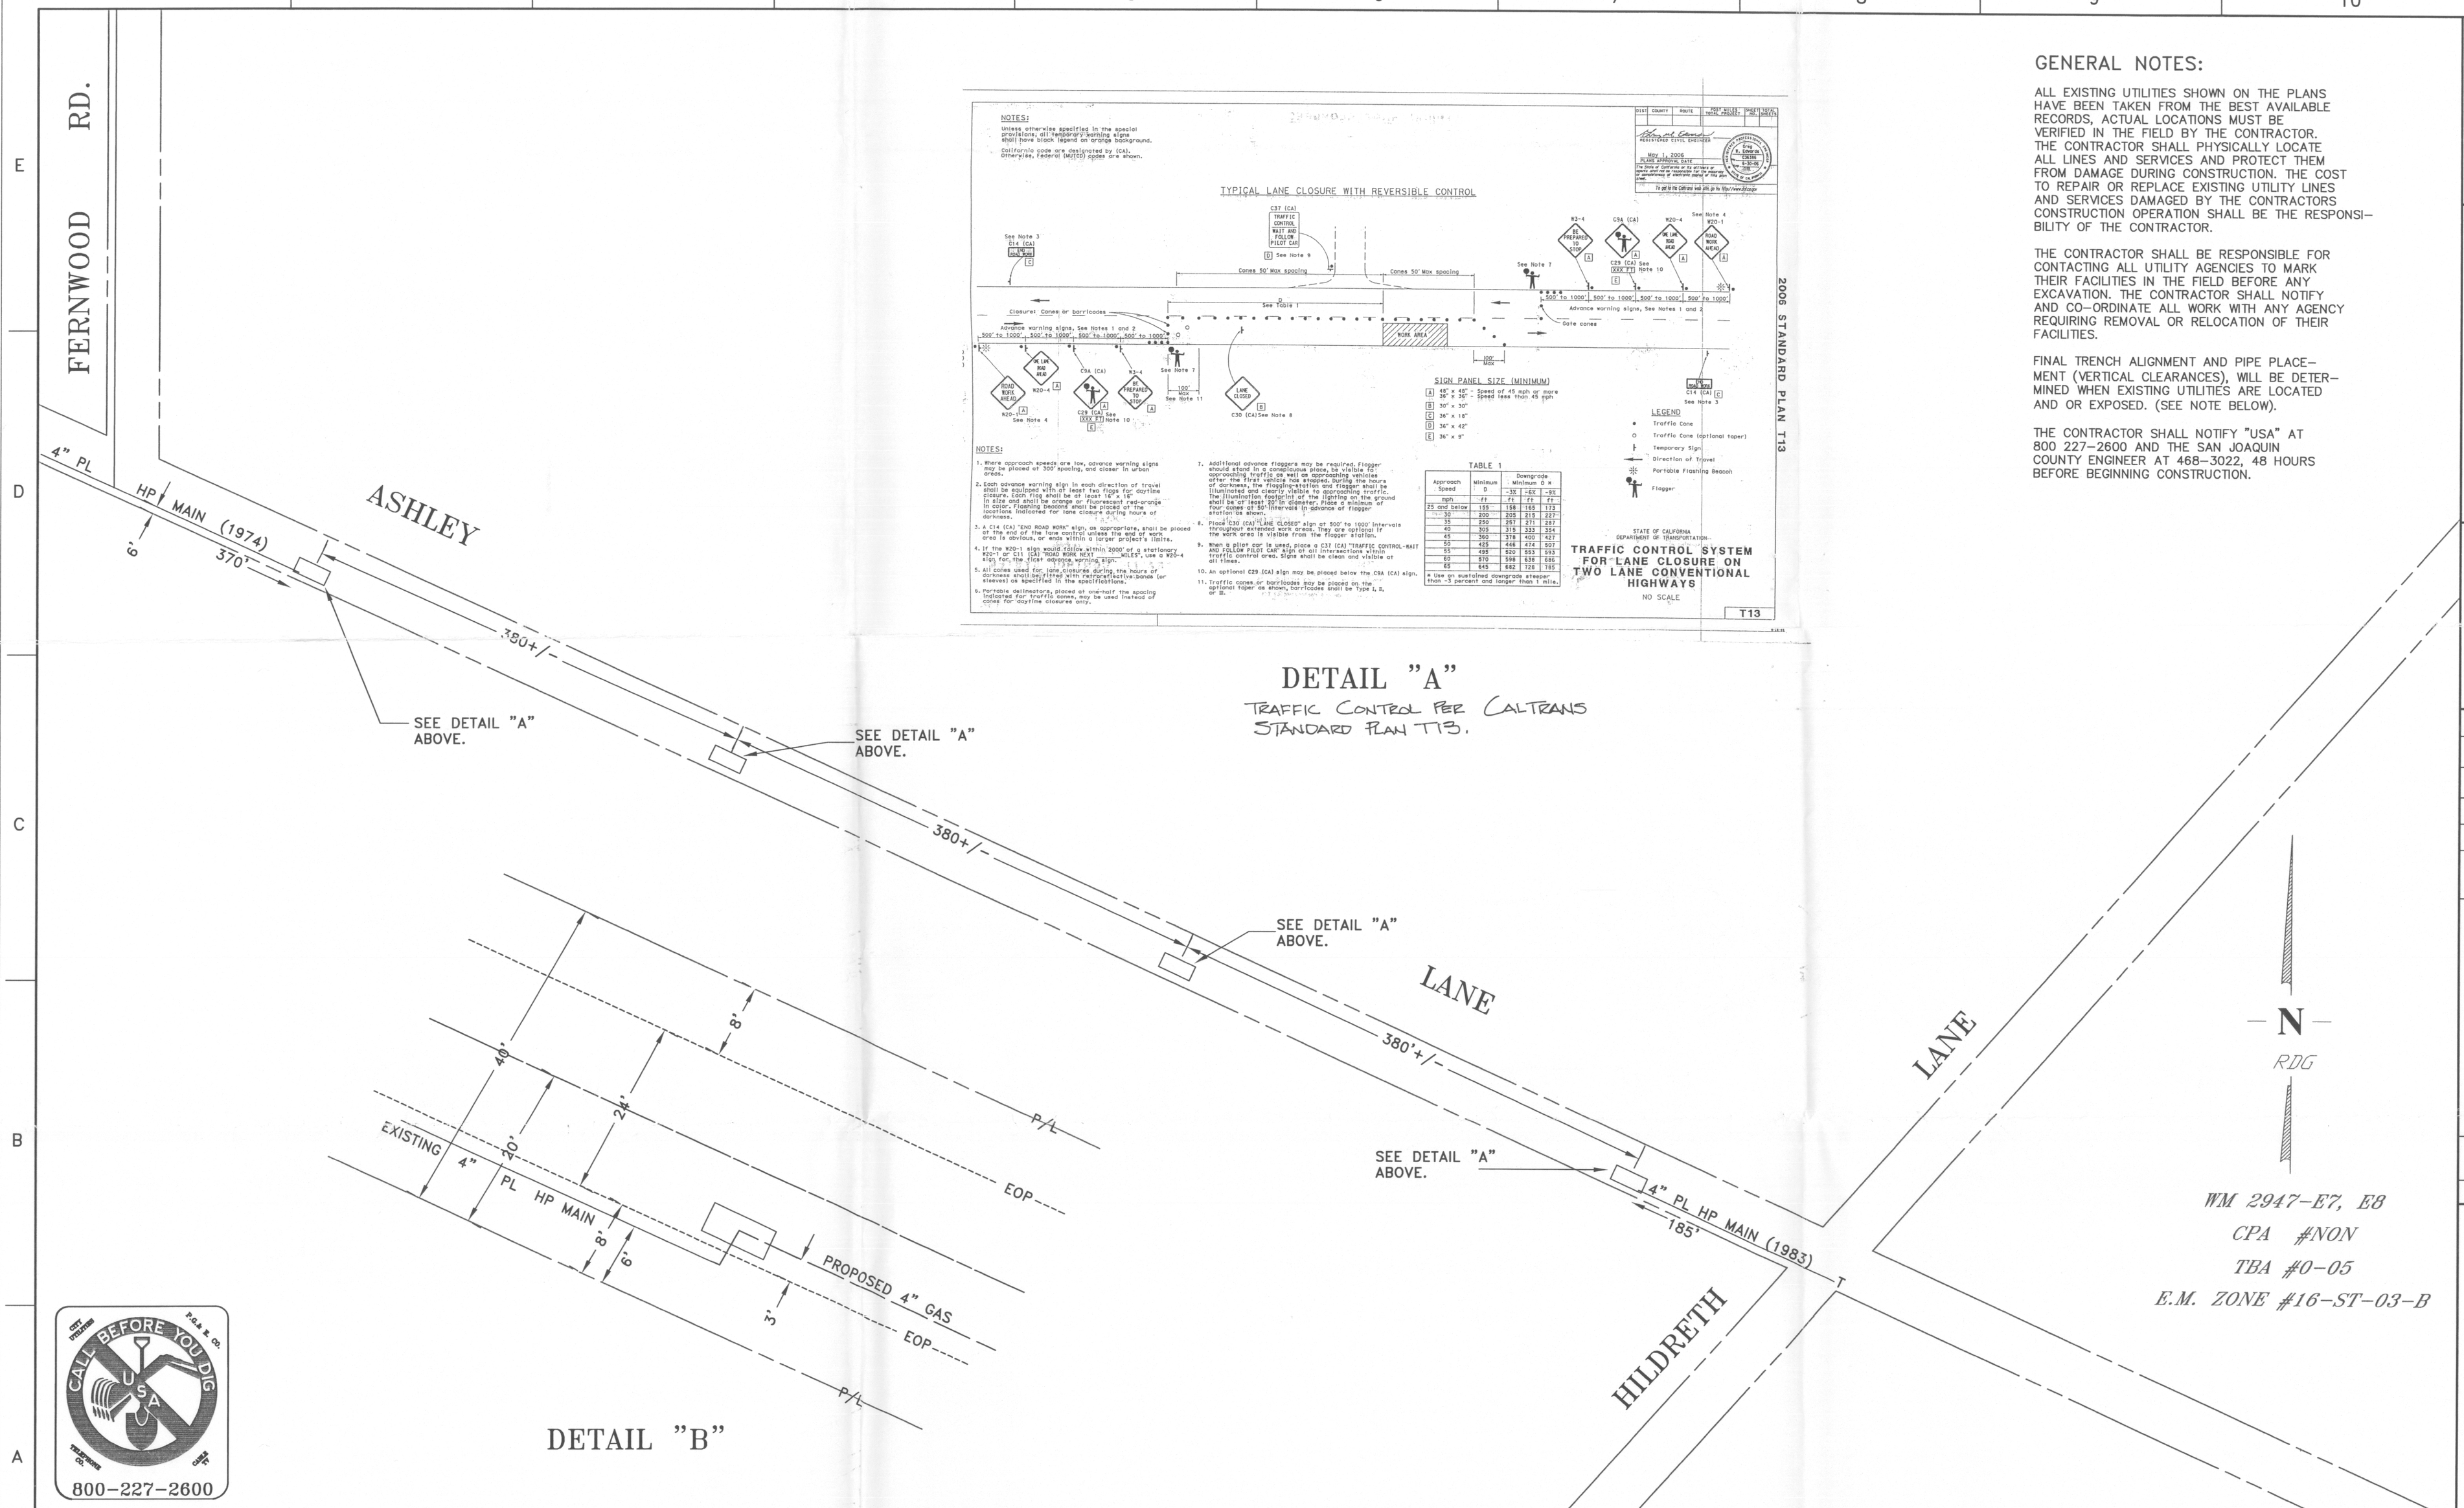

DETAIL "A"

TRAFFIC CONTROL PER CALTRANS STANDARD PLAN T13.

DETAIL "B"

GENERAL NOTES:

ALL EXISTING UTILITIES SHOWN ON THE PLANS HAVE BEEN TAKEN FROM THE BEST AVAILABLE RECORDS, ACTUAL LOCATIONS MUST BE VERIFIED IN THE FIELD BY THE CONTRACTOR. THE CONTRACTOR SHALL PHYSICALLY LOCATE ALL LINES AND SERVICES AND PROTECT THEM FROM DAMAGE DURING CONSTRUCTION. THE COST TO REPAIR OR REPLACE EXISTING UTILITY LINES AND SERVICES DAMAGED BY THE CONTRACTORS CONSTRUCTION OPERATION SHALL BE THE RESPONSIBILITY OF THE CONTRACTOR.

THE CONTRACTOR SHALL BE RESPONSIBLE FOR CONTACTING ALL UTILITY AGENCIES TO MARK THEIR FACILITIES IN THE FIELD BEFORE ANY EXCAVATION. THE CONTRACTOR SHALL NOTIFY AND CO-ORDINATE ALL WORK WITH ANY AGENCY REQUIRING REMOVAL OR RELOCATION OF THEIR FACILITIES.

FINAL TRENCH ALIGNMENT AND PIPE PLACEMENT (VERTICAL CLEARANCES), WILL BE DETERMINED WHEN EXISTING UTILITIES ARE LOCATED AND OR EXPOSED. (SEE NOTE BELOW).

THE CONTRACTOR SHALL NOTIFY "USA" AT 800 227-2600 AND THE SAN JOAQUIN COUNTY ENGINEER AT 468-3022, 48 HOURS BEFORE BEGINNING CONSTRUCTION.

EP 07-120-2

CO:
SD:
NOTIF.: 102222044
Other:
SHT.: 1 OF 1 SHEETS
PM: 30540809 REV.

ENGINEERING AND PLANNING DEPT.
4040 WEST LANE
STOCKTON, CA 95204
PHONE #: (209) 942-1429 FAX #: (209) 942-1727
P.G.&E. PACIFIC GAS AND ELECTRIC COMPANY

EST: RDGIBBS
ADE: RDGIBBS
SUPV: MRFENNAVIDES
REP:
PLNR: DCRYMERS
SCALE: 1"=60'
DATE:

NO.	DATE	DESCRIPTION	ORDER #	DWN	CHKD	SUPV	APVD BY
		REVISIONS					

INSTALL 4" PL HP MAIN
ASHLEY LN., FERNWOOD RD. TO HILDRETH LN.
TRAFFIC PLAN
STOCKTON DIV. - SAN JOAQUIN COUNTY