Ep.07.172-3

F:\04cad\04233\CIVIL\STRIPING PLANS\04233-C-3-TRAFFIC.dwg -- 06/04/07

CALL BEFORE YOU DIG UNDERGROUND SERVICE ALERT USA
CA: 800-642-2444
NV: 800-227-2600

HORIZONTAL BENCHMARK:
CALIFORNIA STATE HIGHWAY DIVISION BRASS CAP #23, LOCATED ON THE TRAFFIC ISLAND, APPROXIMATE CENTERLINE OF ROTH ROAD, WEST OF HARLAN ROAD.

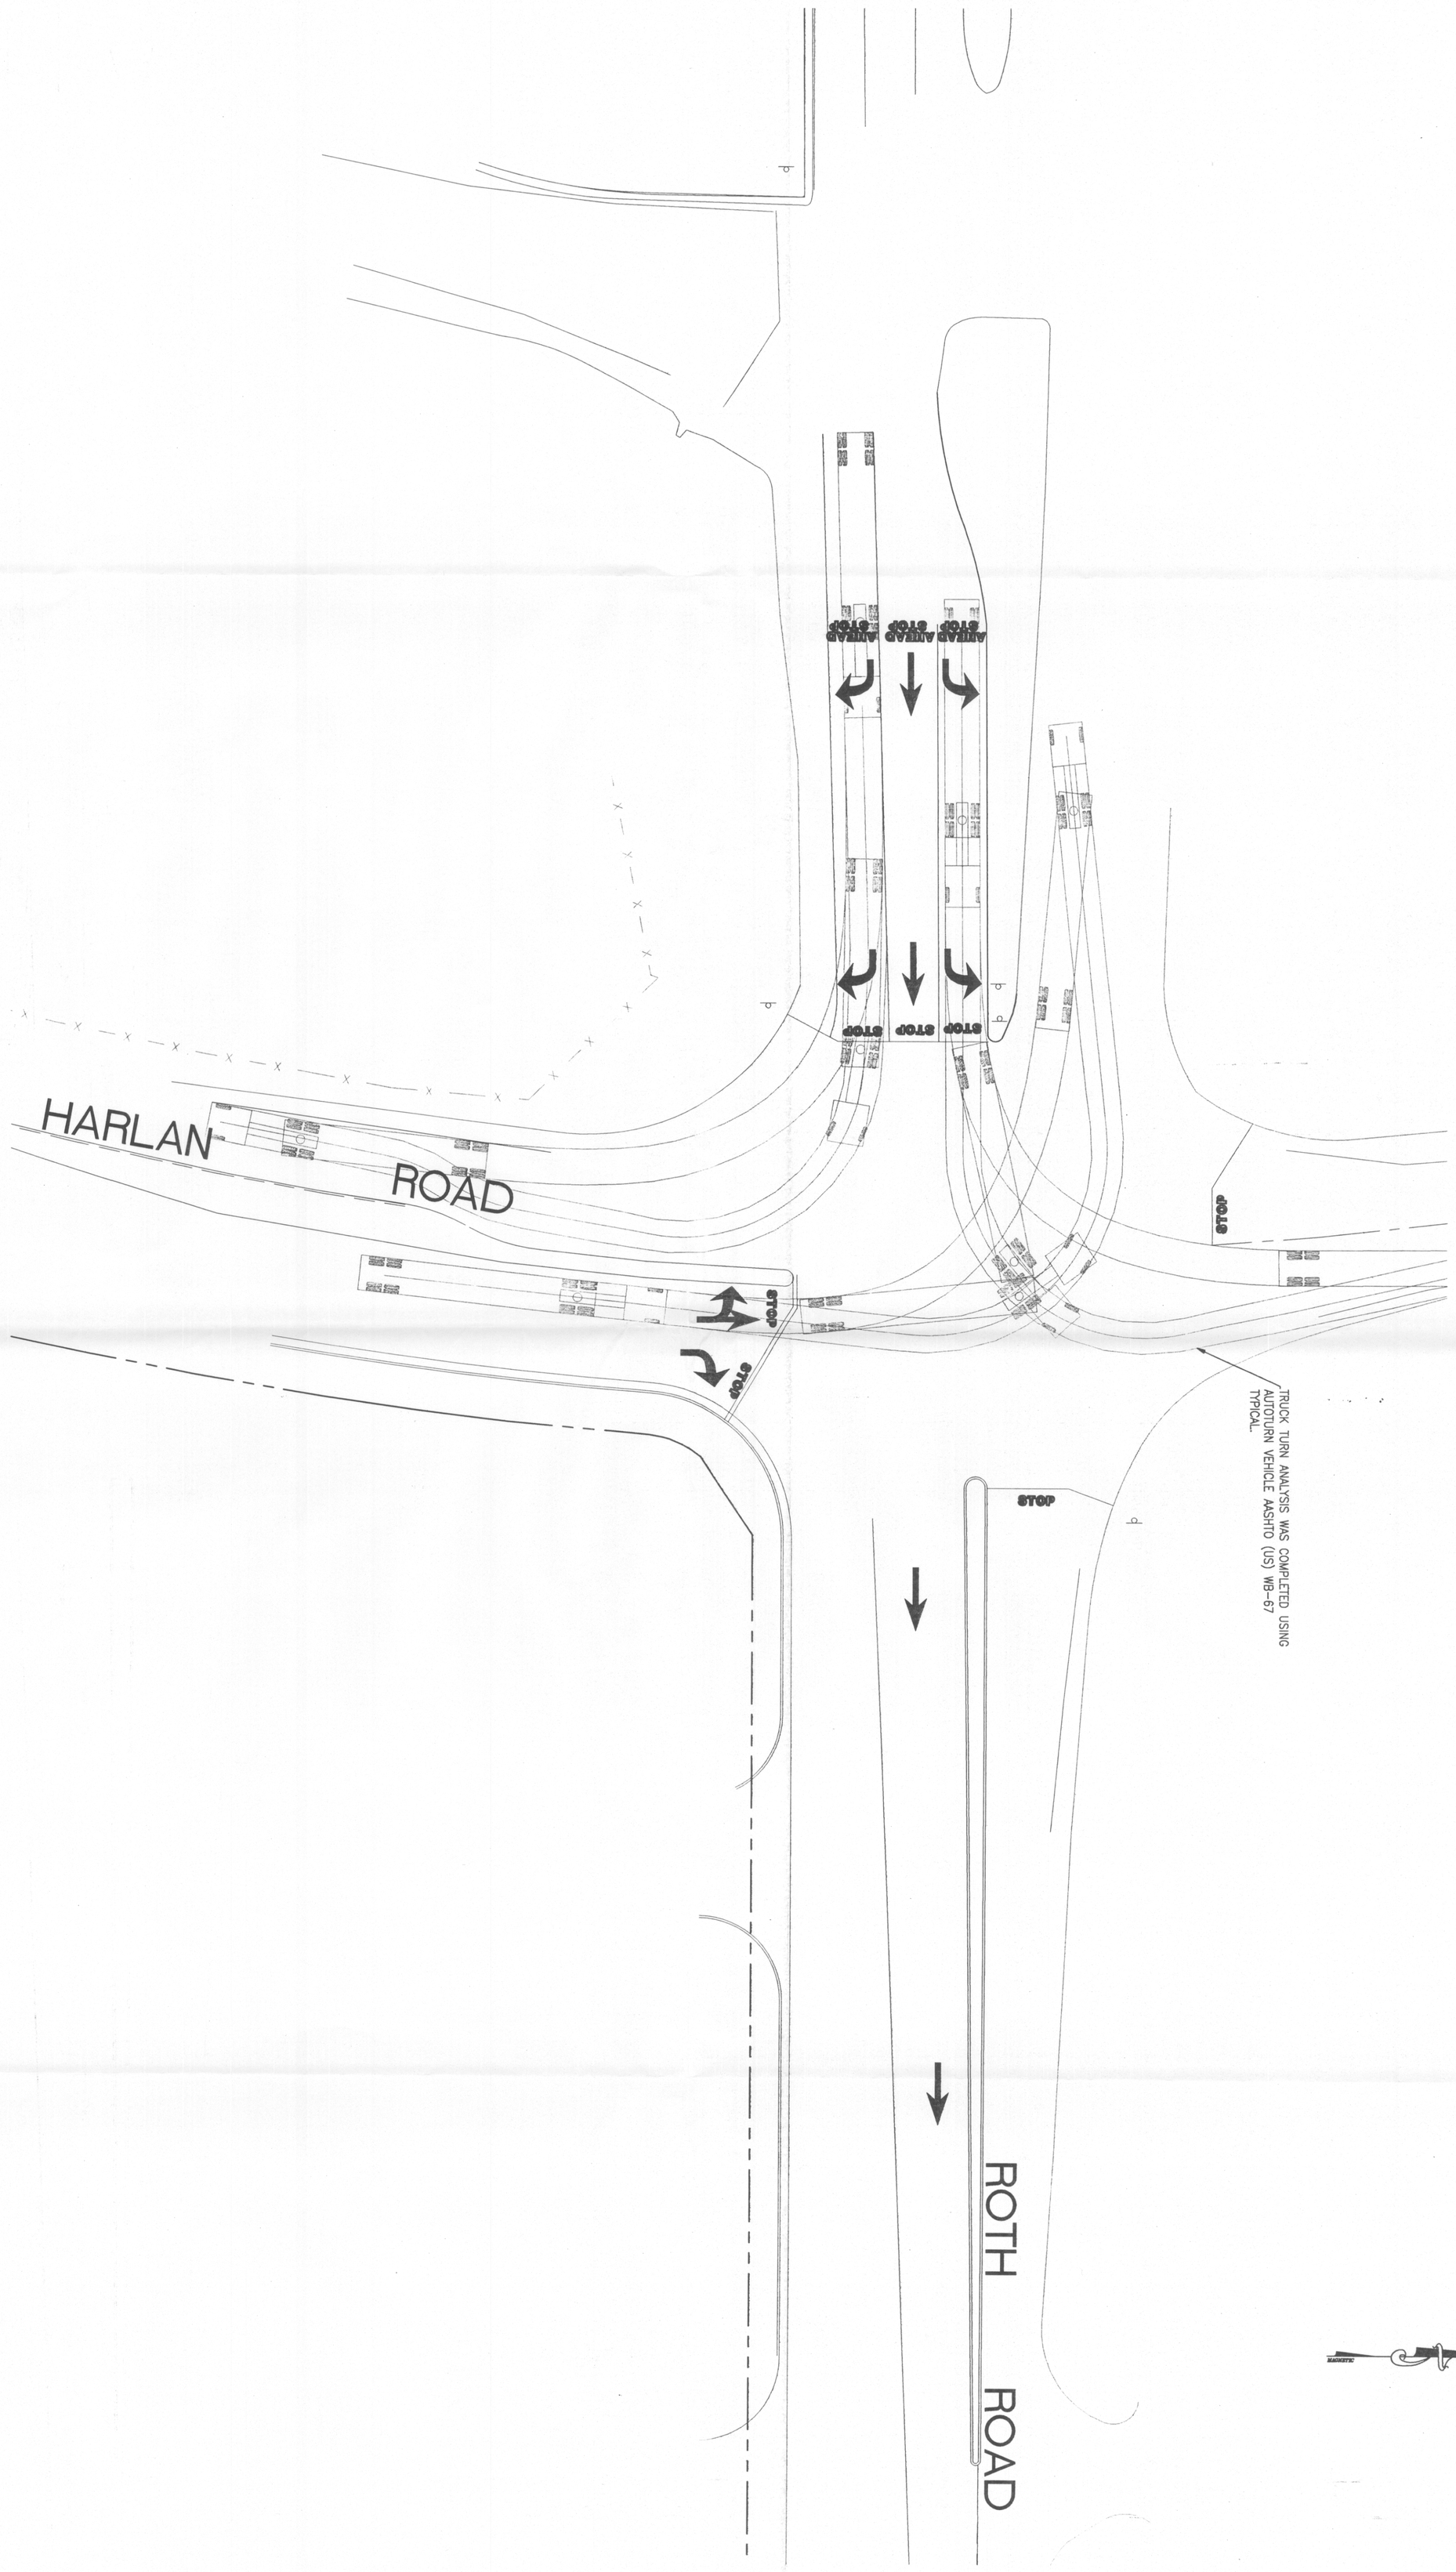

SHEET: 3 OF: 3	Plan File No.	Comp. File No.	OFFSITE LANE WIDENING AUTO/TRUCK FUEL CENTER TRUCK TURNING LATHROP SAN JOAQUIN CALIFORNIA

SIEGFRIED ENGINEERING, INC.

- Civil Engineering
- Land Surveying
- Structural Engineering
- Planning

4045 Coronado Avenue • Stockton, CA 95204
209 943-2021 • Fax: 209 942-0214
E-Mail: mail@siegfriedeng.com

REGISTERED PROFESSIONAL ENGINEER LEX A. CORRALES No. 21447 Expires 9-30-07 CIVIL STATE OF CALIFORNIA
DATE SIGNED: 6-4-07

DATE:	6/1/07
SCALE:	1"=20'
DRAWN BY:	DAM
PROJ. ENGR:	DAM
PROJ. MGR:	LAC
FB:	NO:

REVISIONS

No.	Descriptions	Date	App.