EP.07.172-2

F:\04cad\04233\CIVIL\STRIPING PLANS\04233-C-2-STRIPING.dwg -- 06/04/07

CA: 800-642-2444
NV: 800-227-2600
USA DIG ALERT
CALL BEFORE YOU DIG

AC PAVEMENT
7" AC OVER 8.5" CLASS II AB OVER NATIVE SOIL PREPARED PER SITE SOILS REPORT

HORIZONTAL BENCHMARK:

CALIFORNIA STATE HIGHWAY DIVISION BRASS CAP #23, LOCATED ON THE TRAFFIC ISLAND, APPROXIMATE CENTERLINE OF ROTH ROAD, WEST OF HARLAN ROAD.

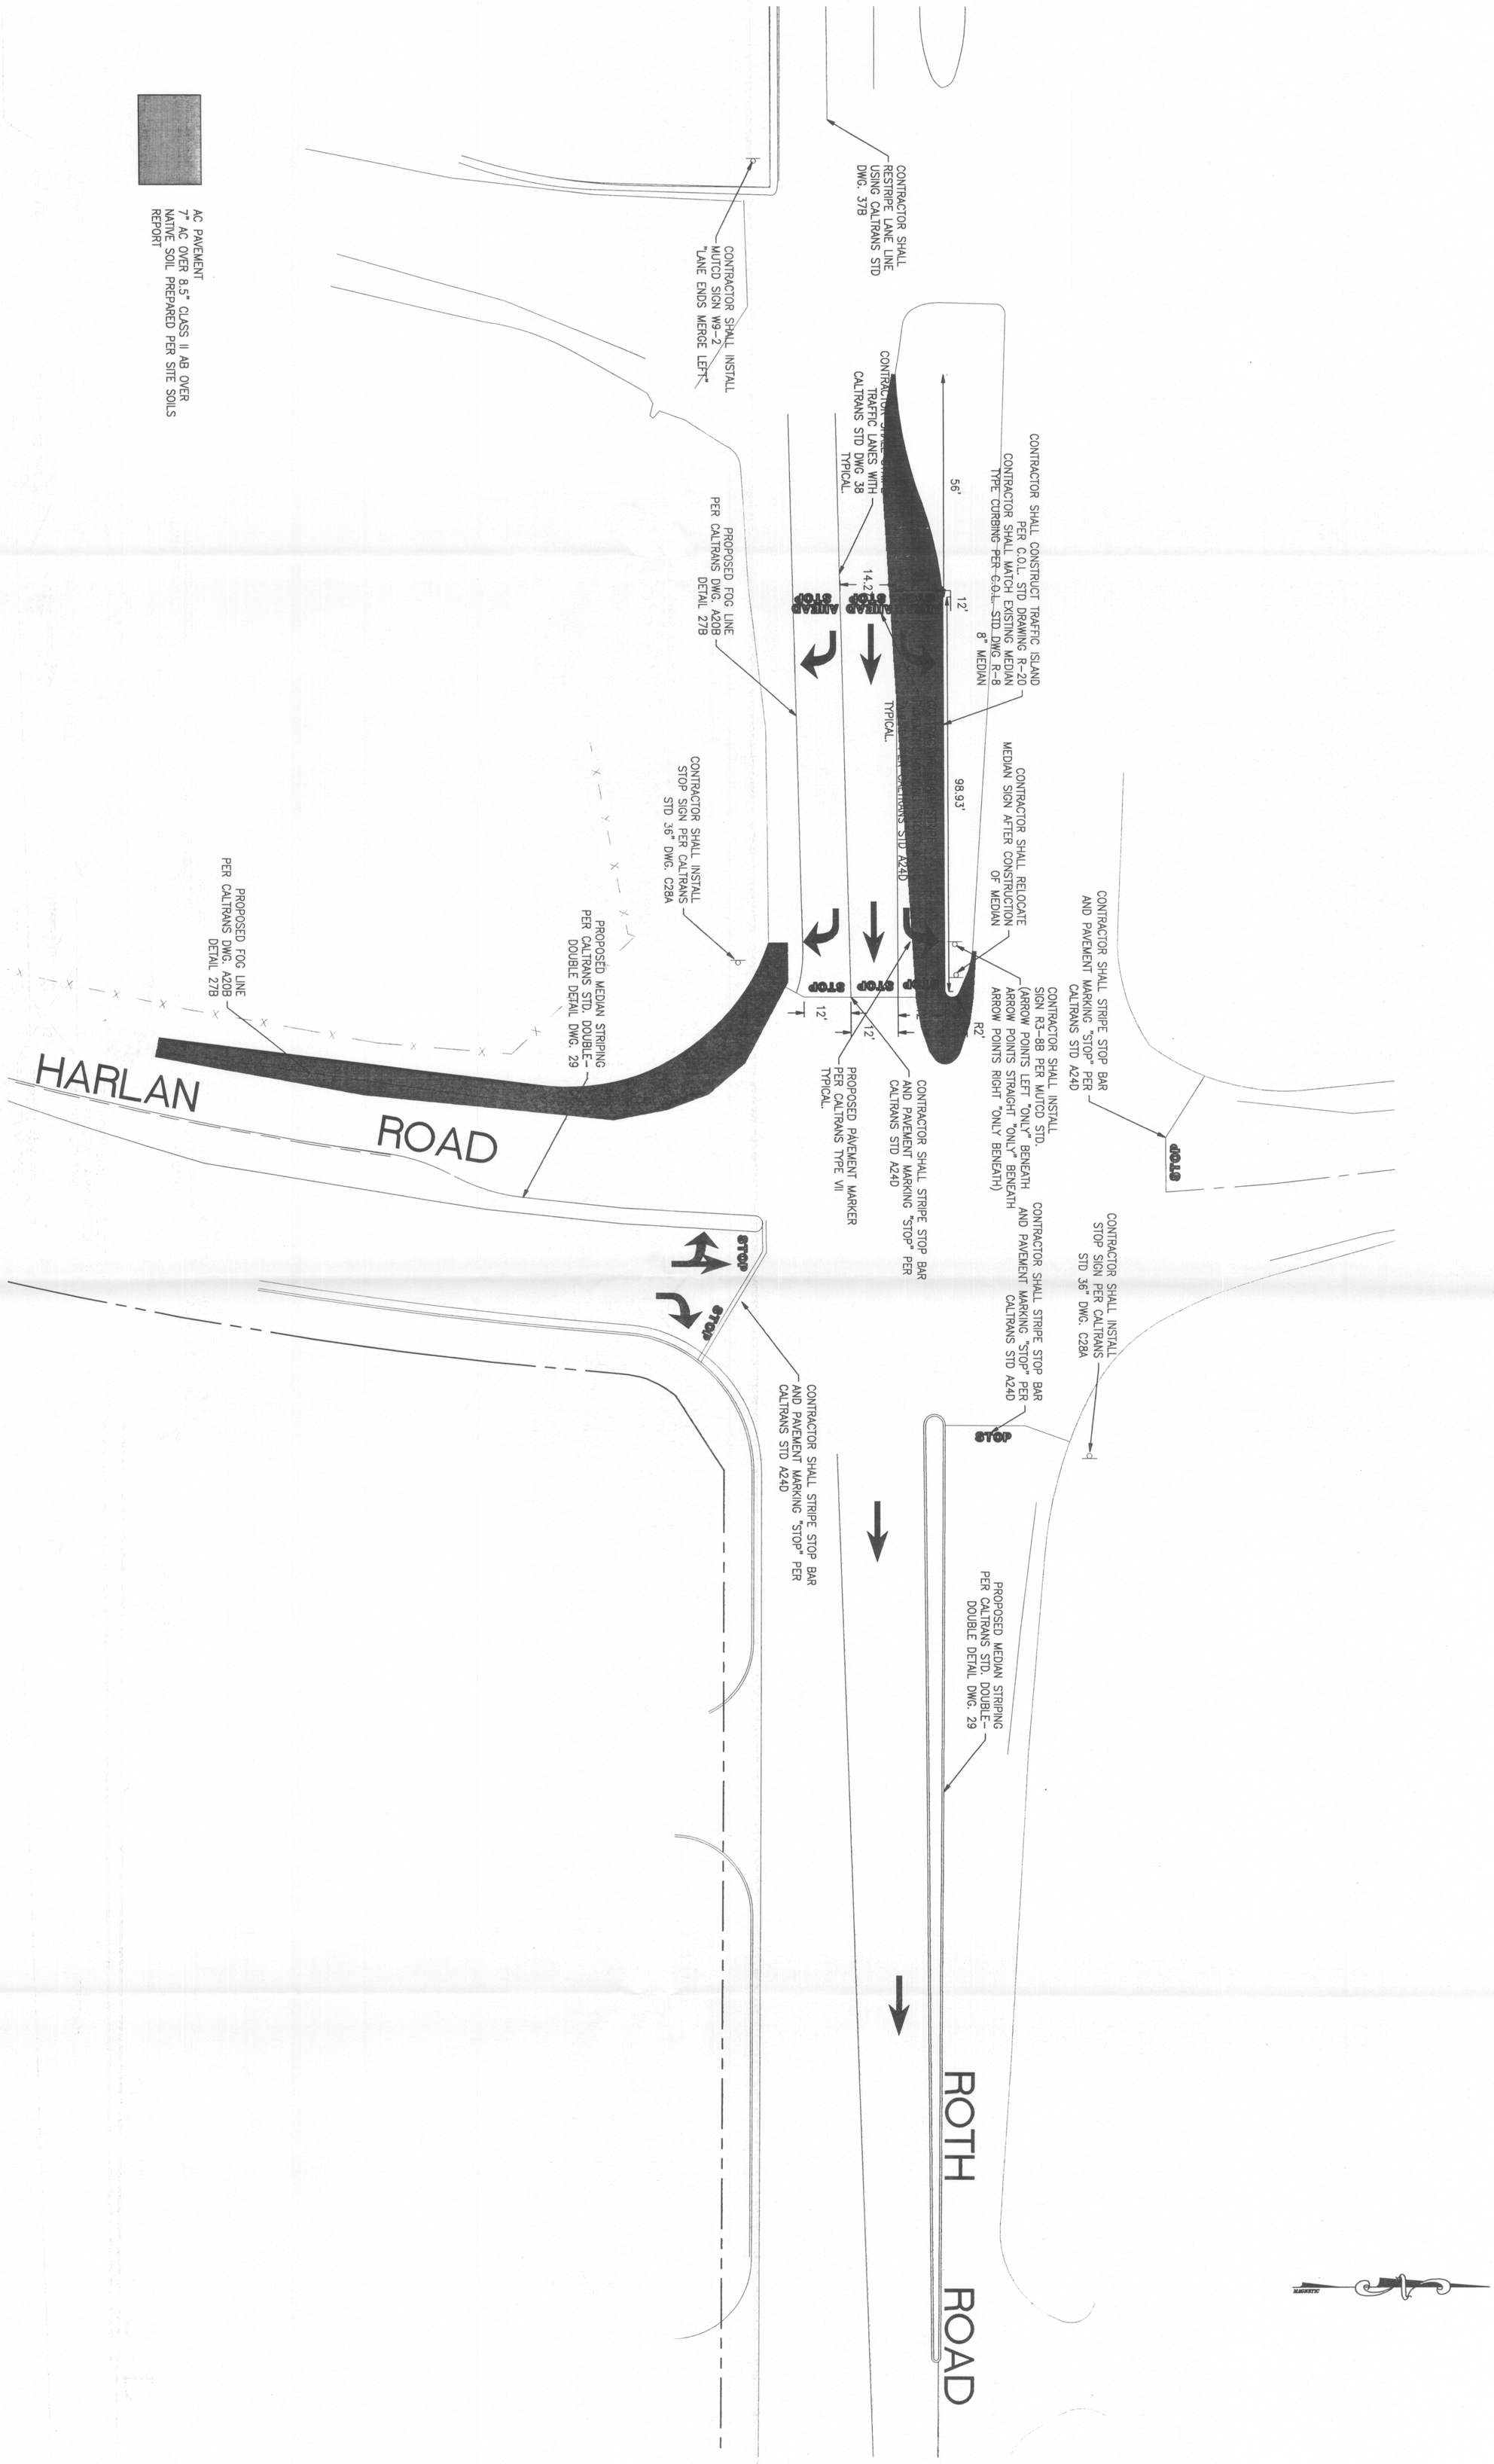

SHEET: OF: 2 3	Comp. File No.	OFFSITE LANE WIDENING AUTO/TRUCK FUEL CENTER	SIEGFRIED ENGINEERING, INC.
	Plan File No.	STRIPING PLAN	• Civil Engineering • Land Surveying • Structural Engineering • Planning
		LATHROP SAN JOAQUIN CALIFORNIA	4045 Coronado Avenue • Stockton, CA 95204 209 943-2021 • Fax: 209 942-0214 E-Mail: mail@siegfriedeng.com

REGISTERED PROFESSIONAL ENGINEER
LEX A. CORRALES
No. 21447
Expires 9-30-07
CIVIL
STATE OF CALIFORNIA
DATE SIGNED: 6-4-07

DATE:	6/1/07
SCALE:	1"=20'
DRAWN BY:	DAM
PROJ. ENGR:	DAM
PROJ. MGR:	LAC
FB:	NO:

REVISIONS			
No.	Descriptions	Date	App.