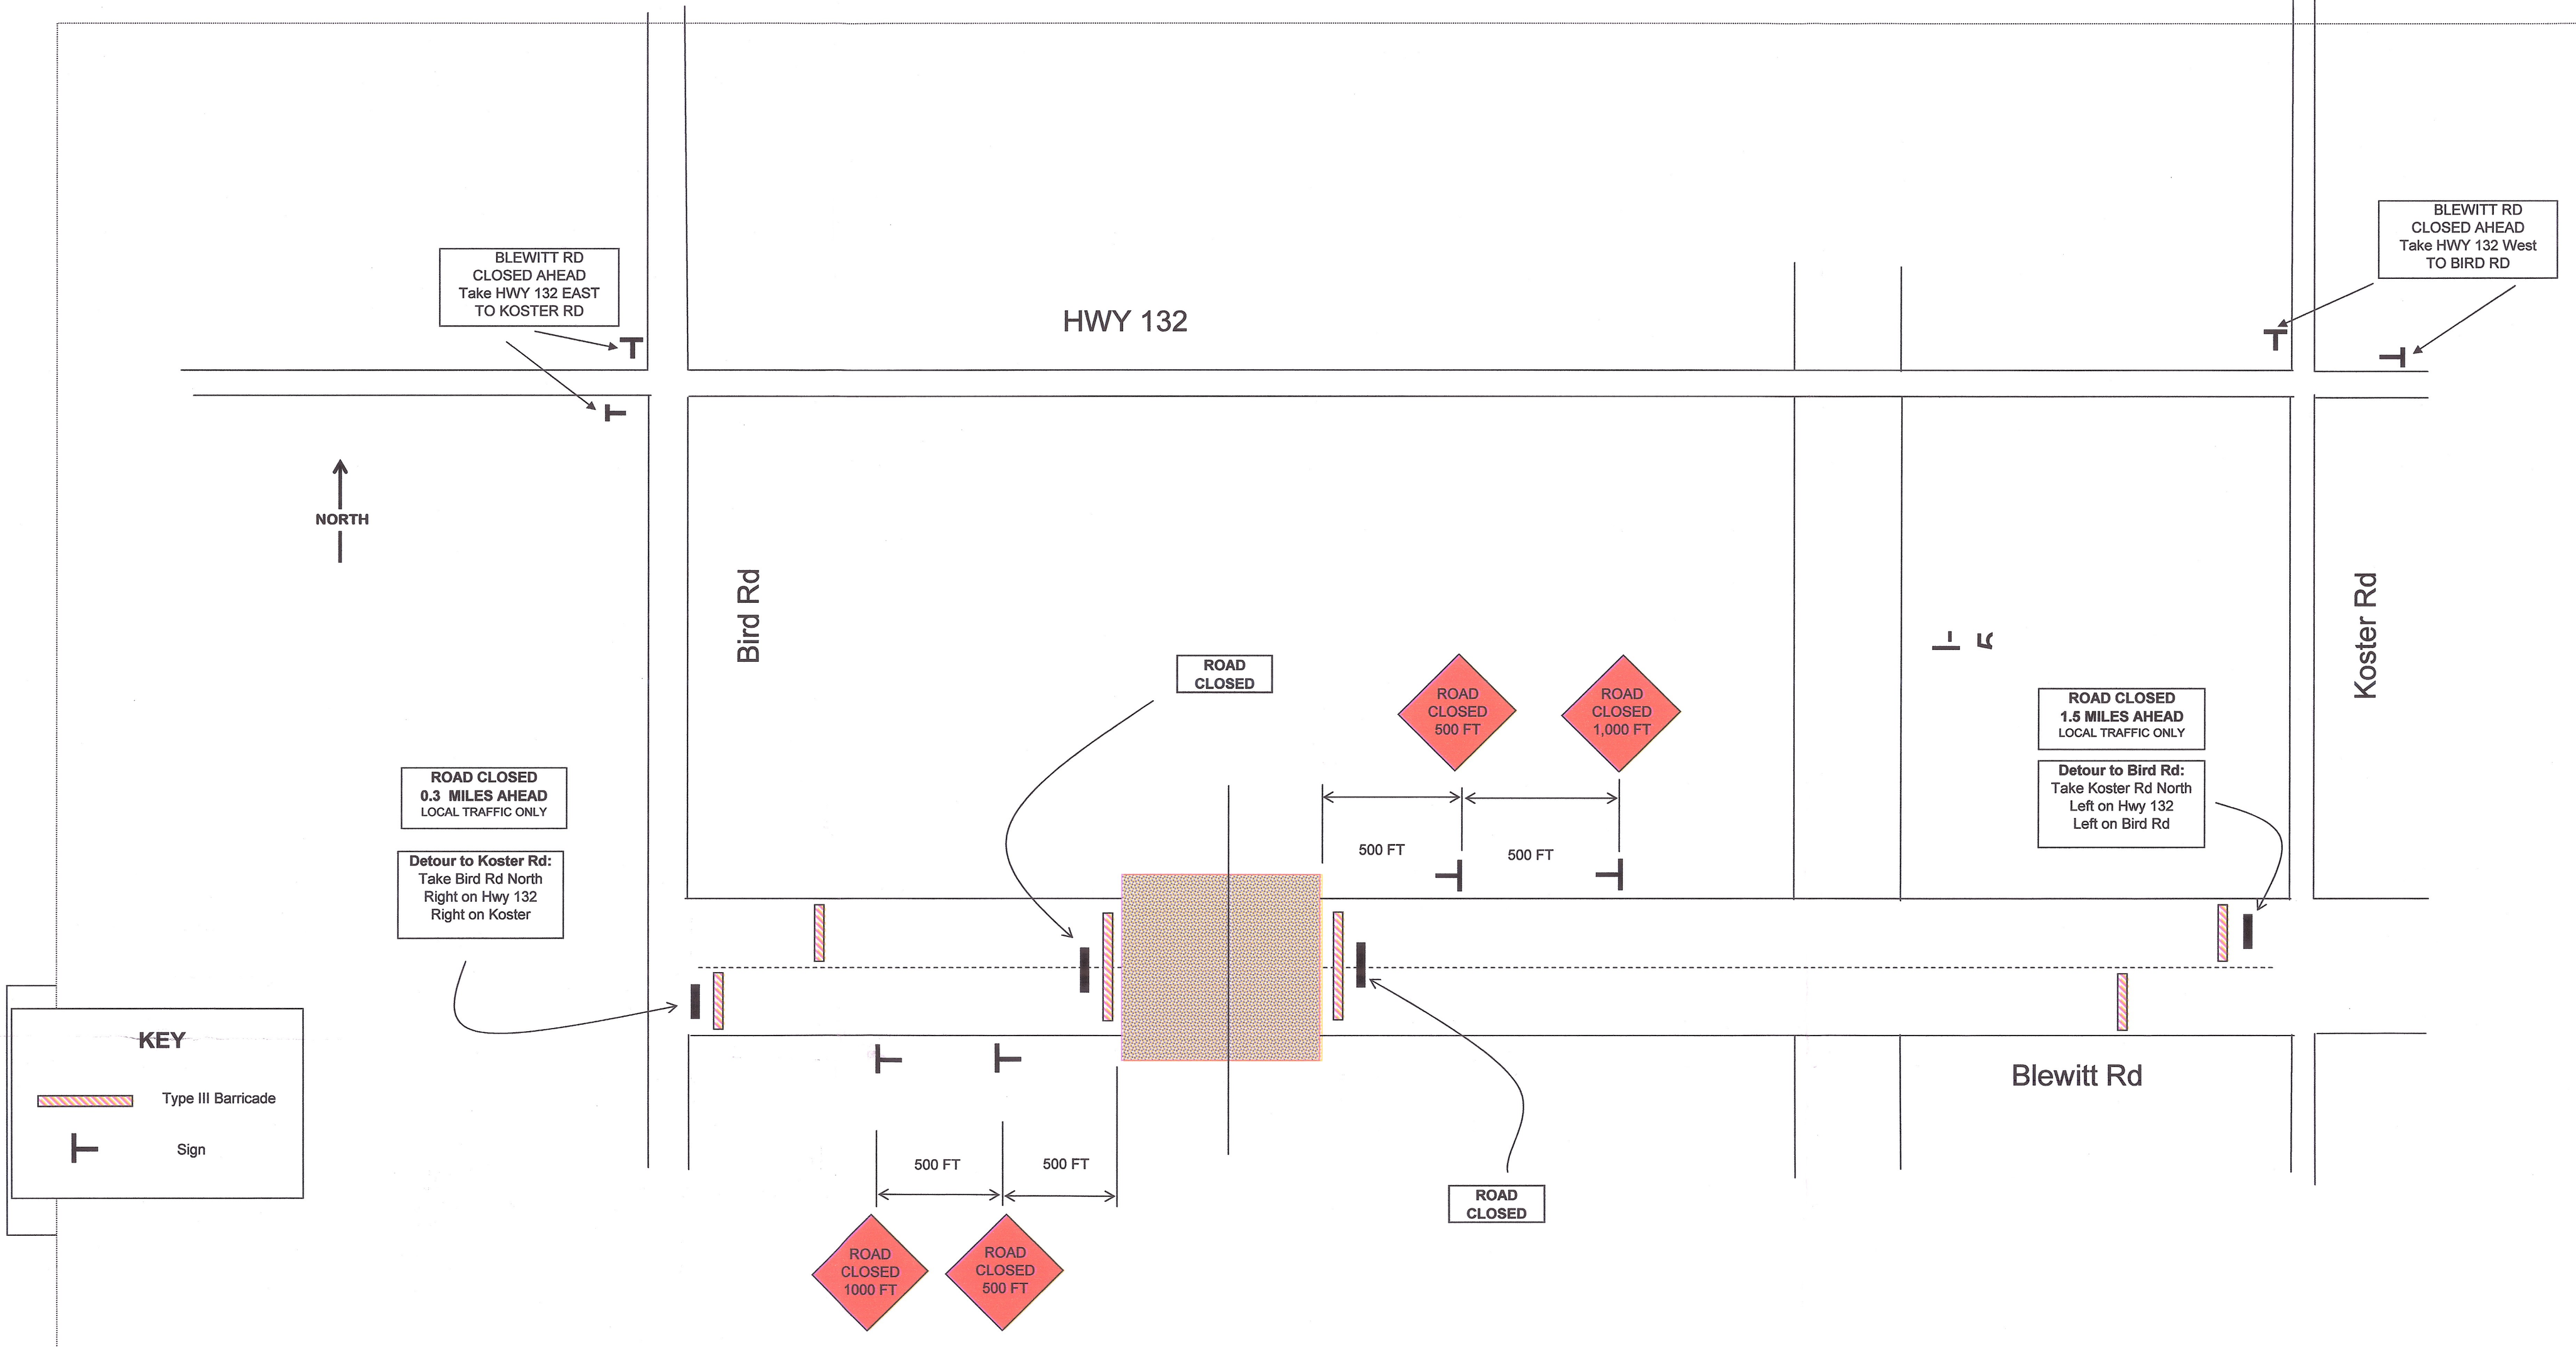

NOT TO SCALE

Based on California MUTCD Plan Road Closure with Off-Site Detour (TA-8)