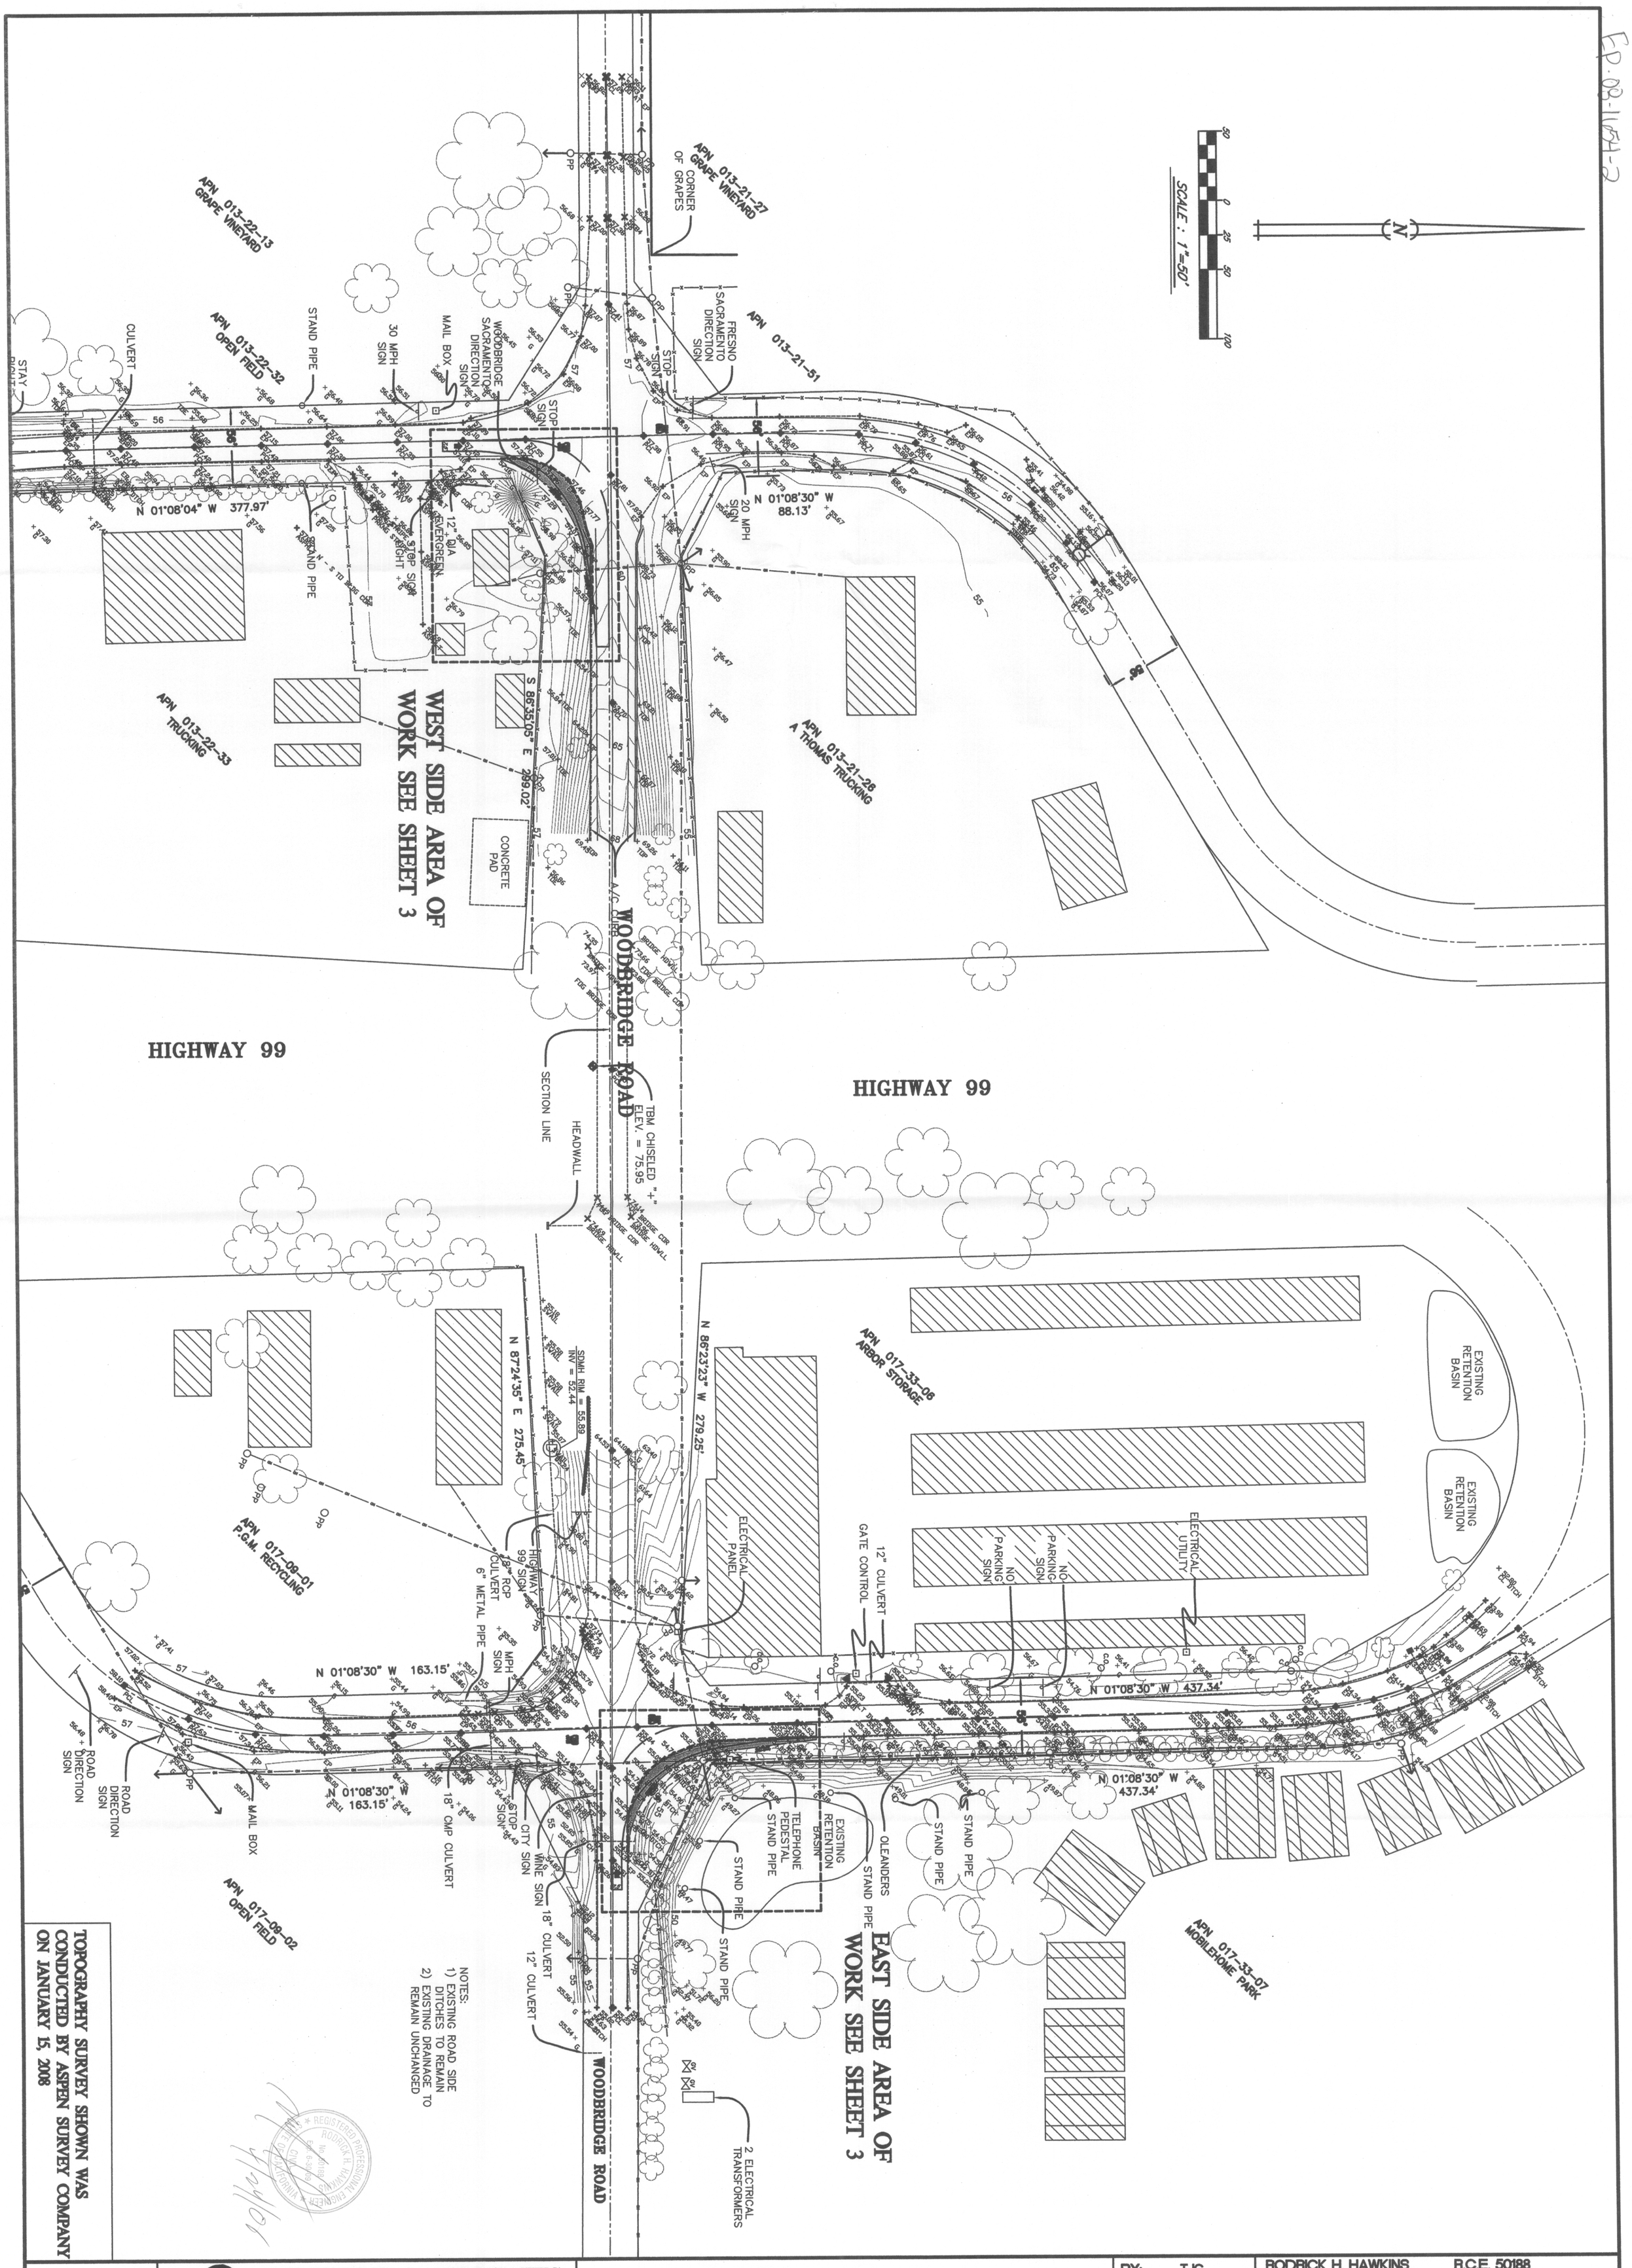

NOTES:
1) EXISTING ROAD SIDE DITCHES TO REMAIN
2) EXISTING DRAINAGE TO REMAIN UNCHANGED

TOPOGRAPHY SURVEY SHOWN WAS CONDUCTED BY ASPEN SURVEY COMPANY ON JANUARY 15, 2008

SHEET 2. OF 5.

2795

HAWKINS & ASSOCIATES ENGINEERING, INC.
436 MITCHELL RD.
MODESTO, CA. 95354
PH: (209) 575 - 4295
FX: (209) 578 - 4295

EXISTING TOPOGRAPHY WOODBRIDGE INTERSECTION

R.M.E. INCORPORATED
SAN JOAQUIN COUNTY, CALIFORNIA

BY: TJC
CHK: RHH
DATE: 2-2008
SCALE: 1"=50'
JOB #: 2795
FILE: BASE_2795

RODRICK H. HAWKINS R.C.E. 50188
CROLIE E. LINDSAY R.C.E. 31900 , L.S. 4709

SYM.	DATE	DESCRIPTION OF REVISION	APPD.

T:\2795 - Woodbrige On-Ramp\Improvement Plans\2795_base.DWG PLOTTED 4-24-08 08:39:42 AM